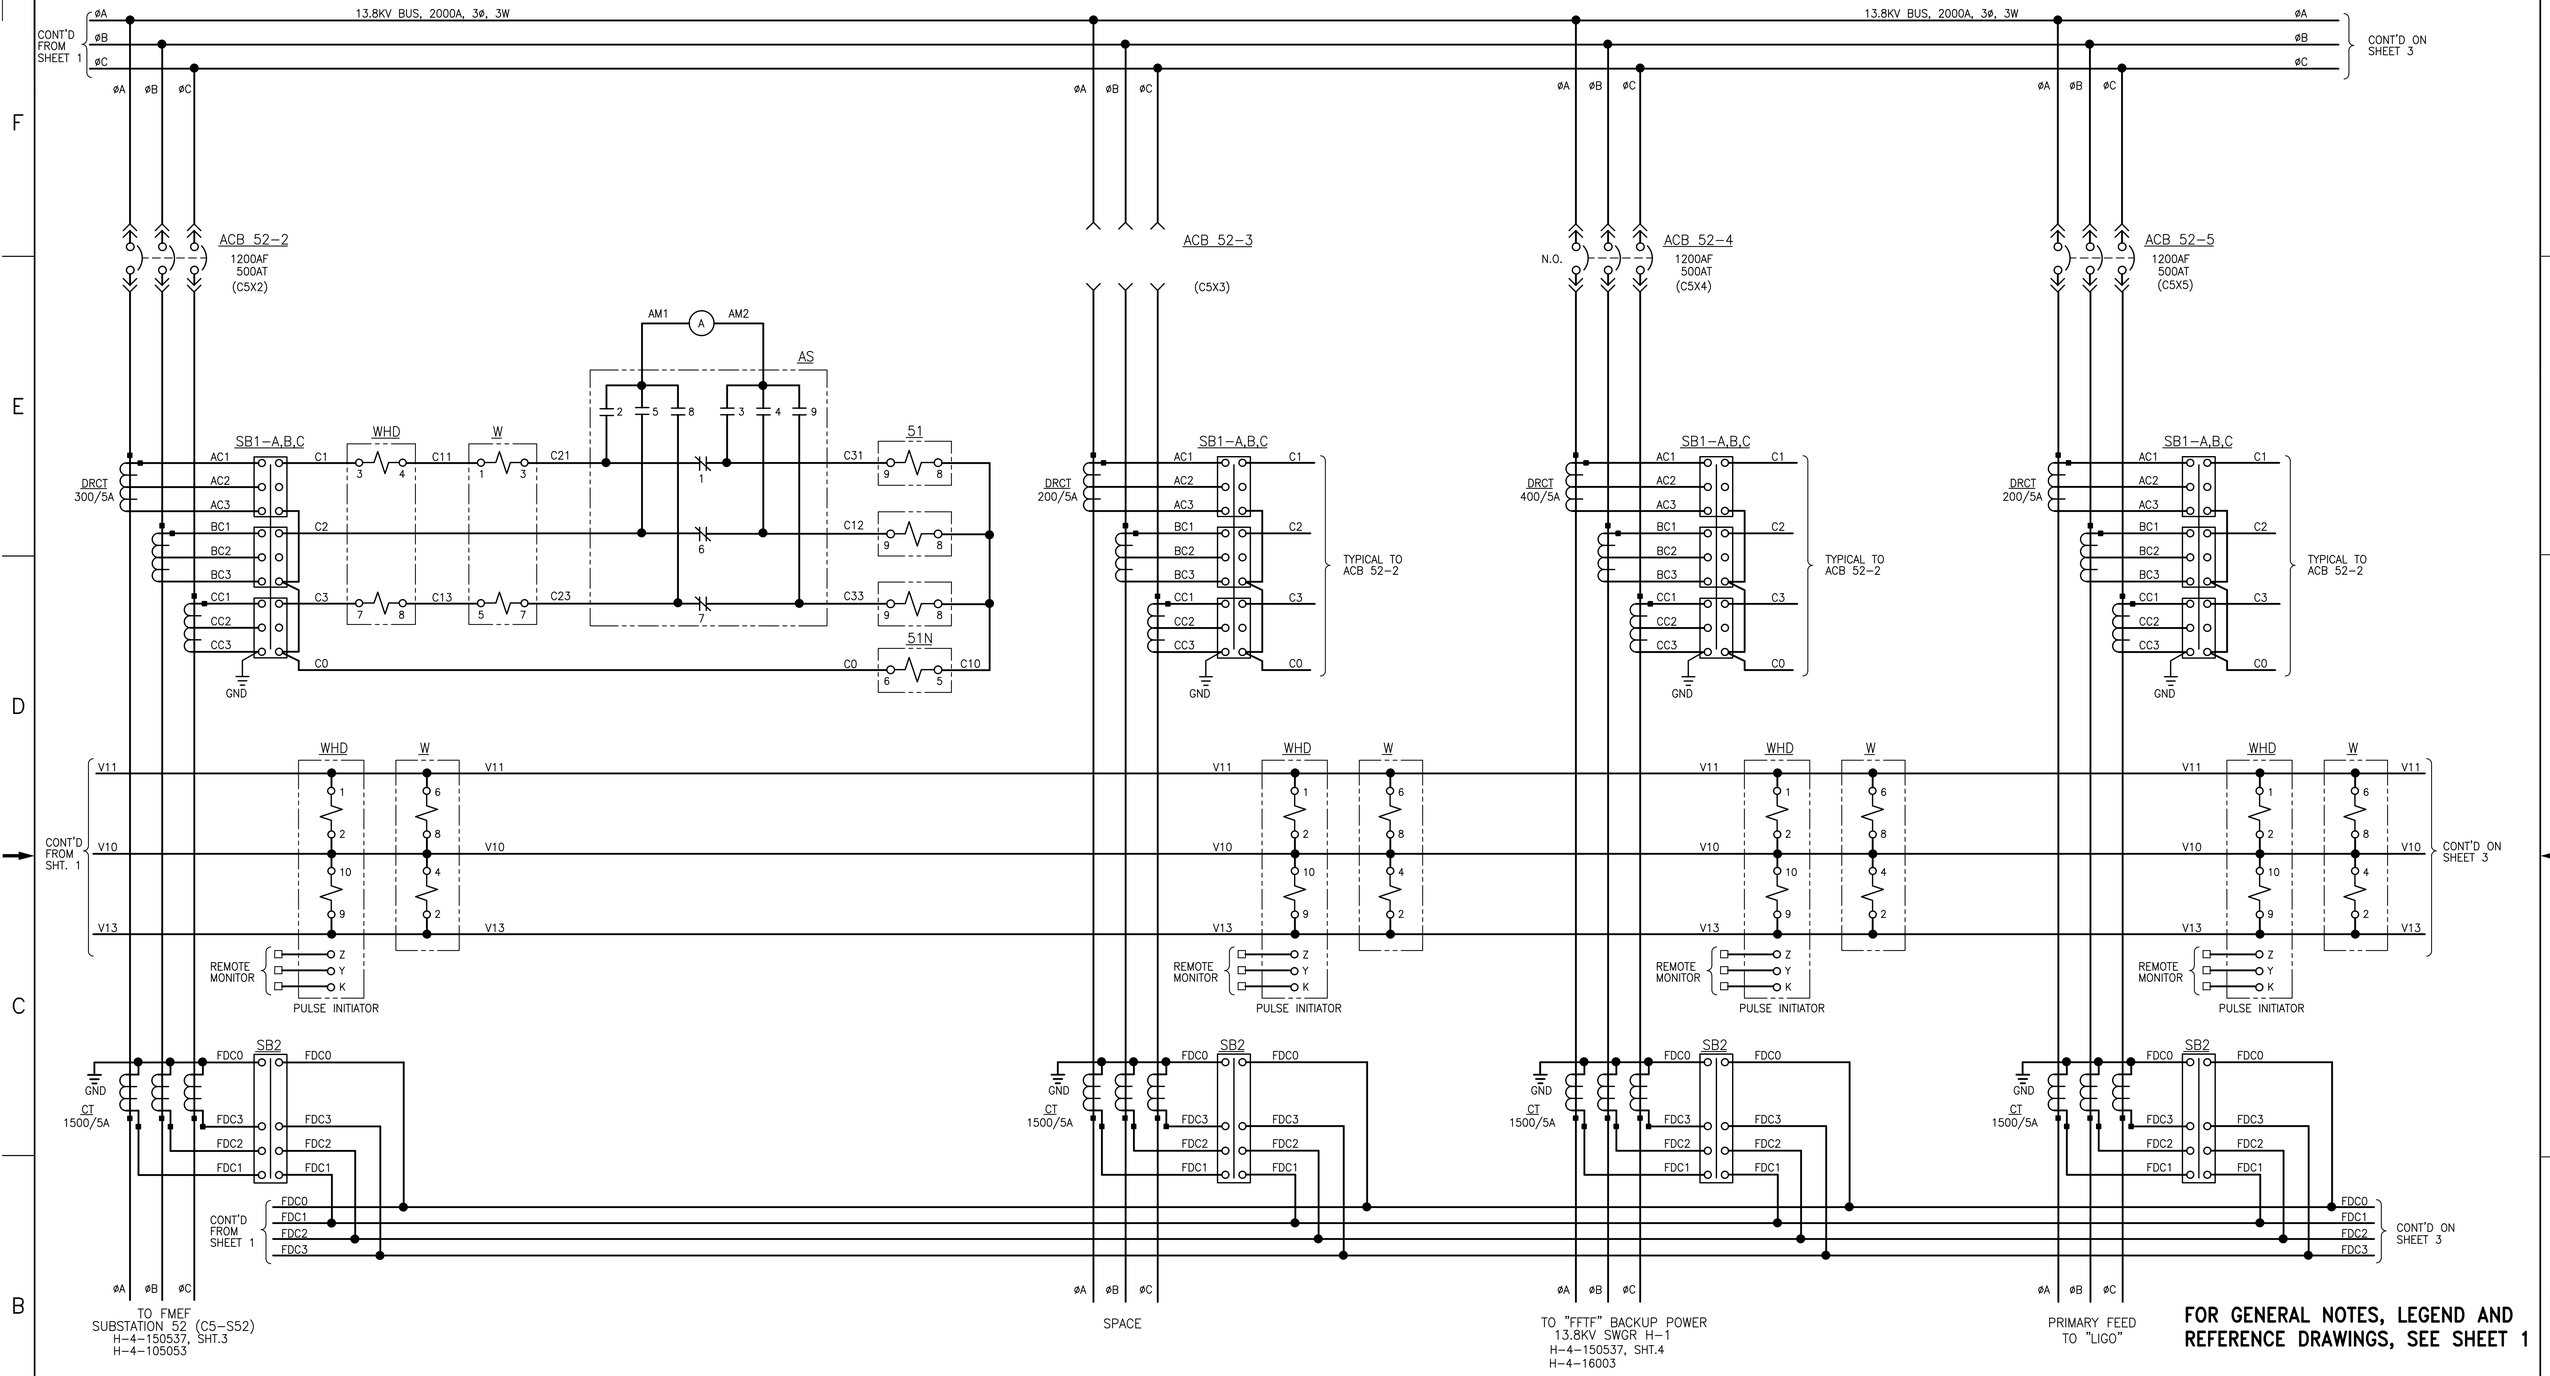

FOR GENERAL NOTES, LEGEND AND REFERENCE DRAWINGS, SEE SHEET 1

THIS DRAWING CREATED FROM VENDOR DRAWING
ABBOTT POWER CORPORATION
BUENA PARK, CA. 90620
DRAWING NO. 4006-1-4, PAGE 2

DATE: Jul 13, 2016
HANFORD RELEASE

ESSENTIAL DRAWING

DWG NUMBER	TITLE
DRAWING TRACEABILITY LIST	

REF NUMBER	TITLE
NEXT USED ON	REFERENCES

REV NO.	DESCRIPTION
1	REVISION PER ECR-14-000928
REVISIONS	

BLDG. NO. 451B

INDEX NO. 8000 8002

CAUTION
NOT COMPLETE WITHOUT CURRENT CHANGE DOCUMENTS FROM DATABASE

ATTENTION
DESTROY THIS DOCUMENT BY SHREDDING MAY CONTAIN SENSITIVE INFORMATION

NAME	DATE	COMPANY
REVISED BY H0056592-RL PARSONS	7/12/2016	MSC
DESIGN AUTHORITY H4216132-J POPP	7/12/2016	MSC

U.S. DEPARTMENT OF ENERGY
Richland Operations Office

SUBSTATION 451-B
13.8KV SWGR H-11
THREE LINE DIAGRAM

SIZE	DRAWING NUMBER	SHEET	REV
F	H-4-302795	2	1

SCALE NONE

4682

DOE_TB_F.DWG (JAN 2012)