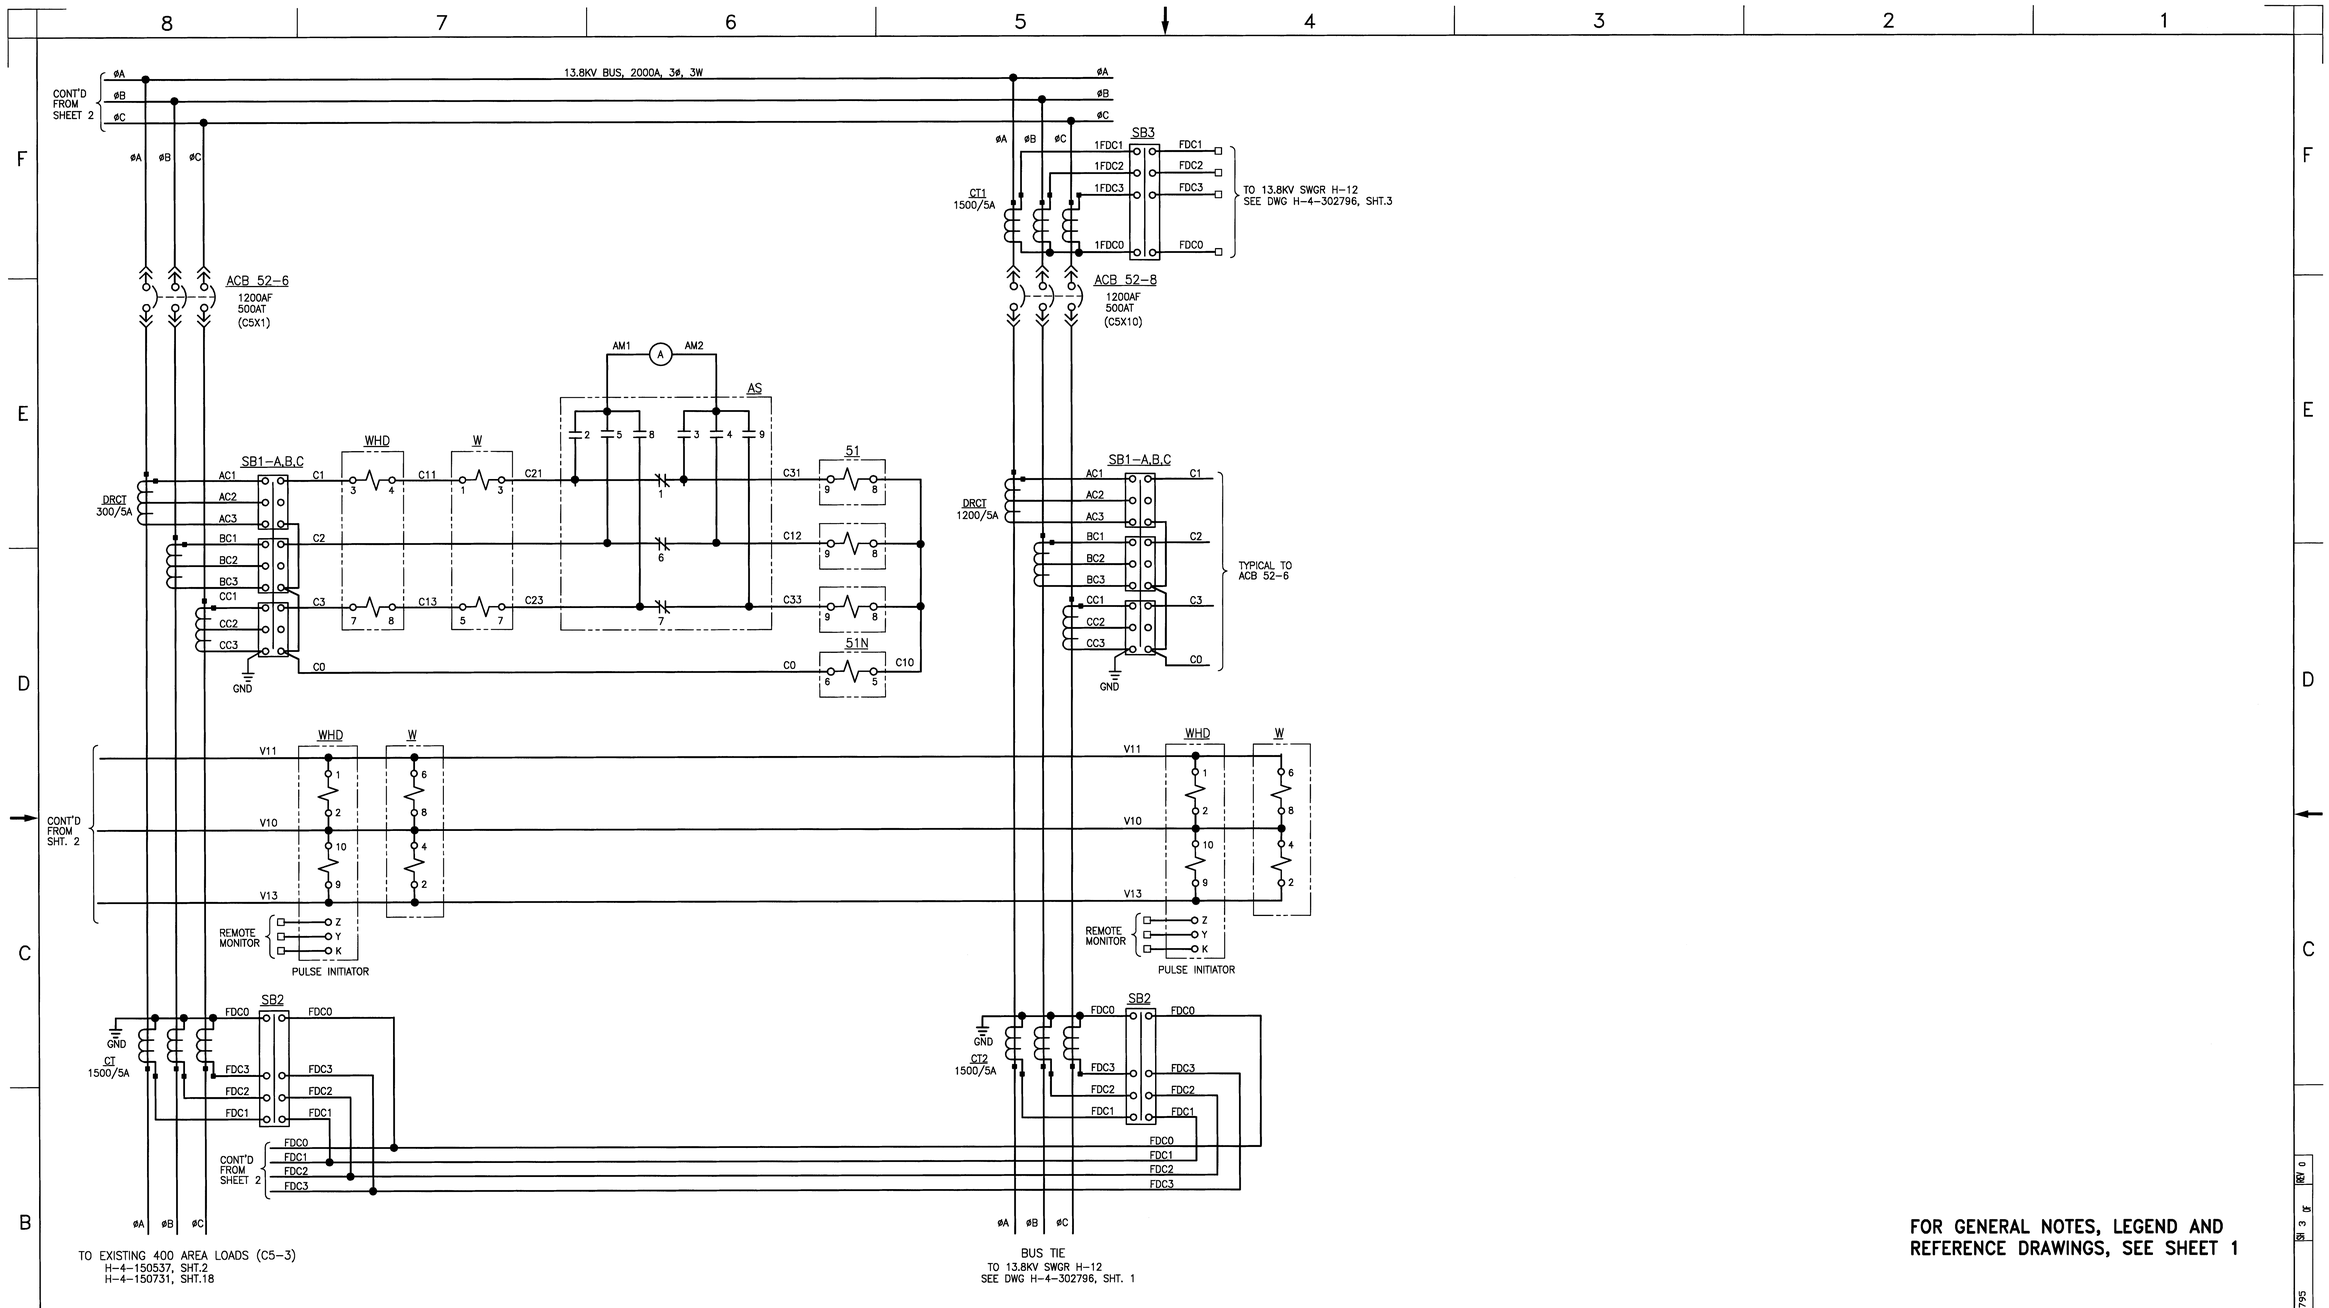

FOR GENERAL NOTES, LEGEND AND REFERENCE DRAWINGS, SEE SHEET 1

THIS DRAWING CREATED FROM VENDOR DRAWING
ABBOTT POWER CORPORATION
BUENA PARK, CA. 90620
DRAWING NO. 4006-1-4, PAGE 3

JUL 20 2009 HANFORD RELEASE 27

ESSENTIAL DRAWING

NAME	DATE	COMPANY
DRAWN BY: RL PARSONS	2-17-09	FH
CHECKED BY: FD THORNE		
RESPONSIBLE ENGINEER: EL AHOLA		
DESIGN AUTHORITY: JM HACHE	7-17-09	FH

U.S. DEPARTMENT OF ENERGY
Richland Operations Office

SUBSTATION 451-B
13.8KV SWGR H-11
THREE LINE DIAGRAM

SIZE	BLDG NO	INDEX NO	DWG NO	REV
F	451B	8000 8002	H-4-302795	0

SCALE NONE EDT SHEET 3 OF

31164 DOE_TRL_F.DWG (01-01)

DWG NO	TITLE	REF NUMBER	TITLE
DRAWING TRACEABILITY LIST		REFERENCES	
		NEXT USED ON END ITEM	

REV REL	REV NO	DESCRIPTION	REV BY DATE	CH'KD BY DATE	APP'VD BY DATE	ENGR	COMPANY
S	RS	0 RELEASED PER HNF-FMP-09-40418-R0.					

REVISIONS

DWG NO H-4-302795 SH 3 OF REV 0