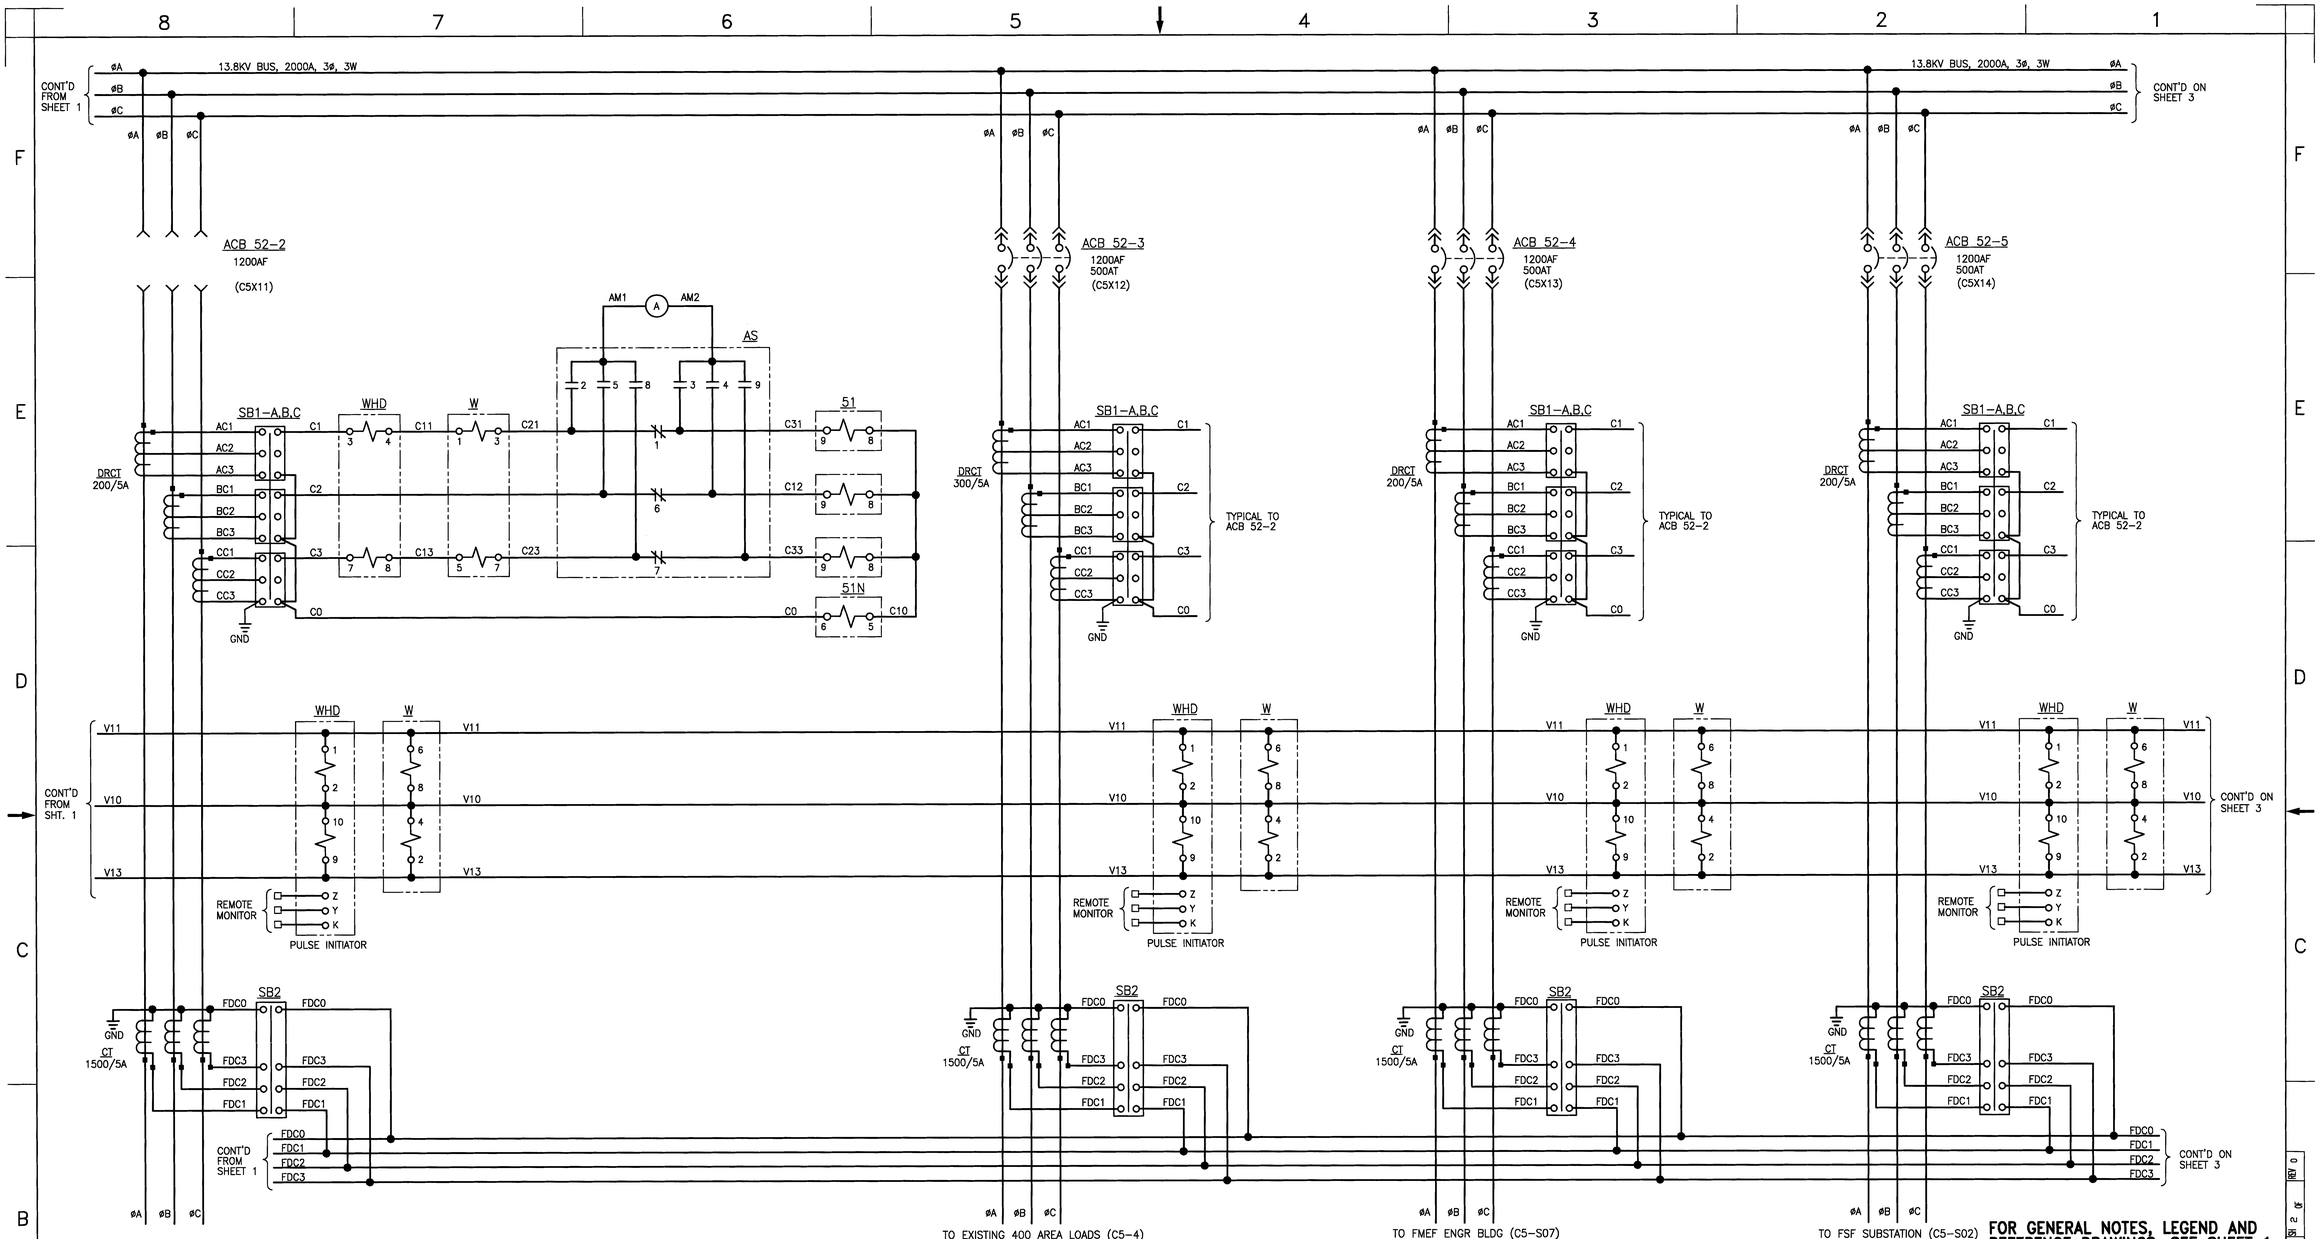

FOR GENERAL NOTES, LEGEND AND REFERENCE DRAWINGS, SEE SHEET 1

JUL 20 2009 (27)
DATE: MANFORD
STA: RELEASE ID:

THIS DRAWING CREATED FROM VENDOR DRAWING
ABBOTT POWER CORPORATION
BUENA PARK, CA. 90620
DRAWING NO. 4006-2-4, PAGE 2

ESSENTIAL DRAWING

DWG NO	TITLE	REF NUMBER	TITLE
DRAWING TRACEABILITY LIST		REFERENCES	
		NEXT USED ON END ITEM	

REV NO	DESCRIPTION	REV BY DATE	CH'KD BY DATE	APV'D BY DATE	ENGR COMPANY
RS 0	RELEASED PER HNF-FMP-09-40418-R0.				

REVISIONS

NAME	DATE	COMPANY
DRAWN BY RL PARSONS	2-23-09	FH
CHECKED BY FD THORNE		
RESPONSIBLE ENGINEER EL AHOLA		
DESIGN AUTHORITY JM HACHE	7-17-09	FH

U.S. DEPARTMENT OF ENERGY
Richland Operations Office

SUBSTATION 451-B
13.8KV SWGR H-12
THREE LINE DIAGRAM

SIZE	BLDG NO	INDEX NO	DWG NO	REV
F	451B	8000 8002	H-4-302796	0

SCALE NONE EDT SHEET 2 OF

32621 DOE_TB_F.DWG (01-01)

DWG NO H-4-302796 SH 2 OF REV 0