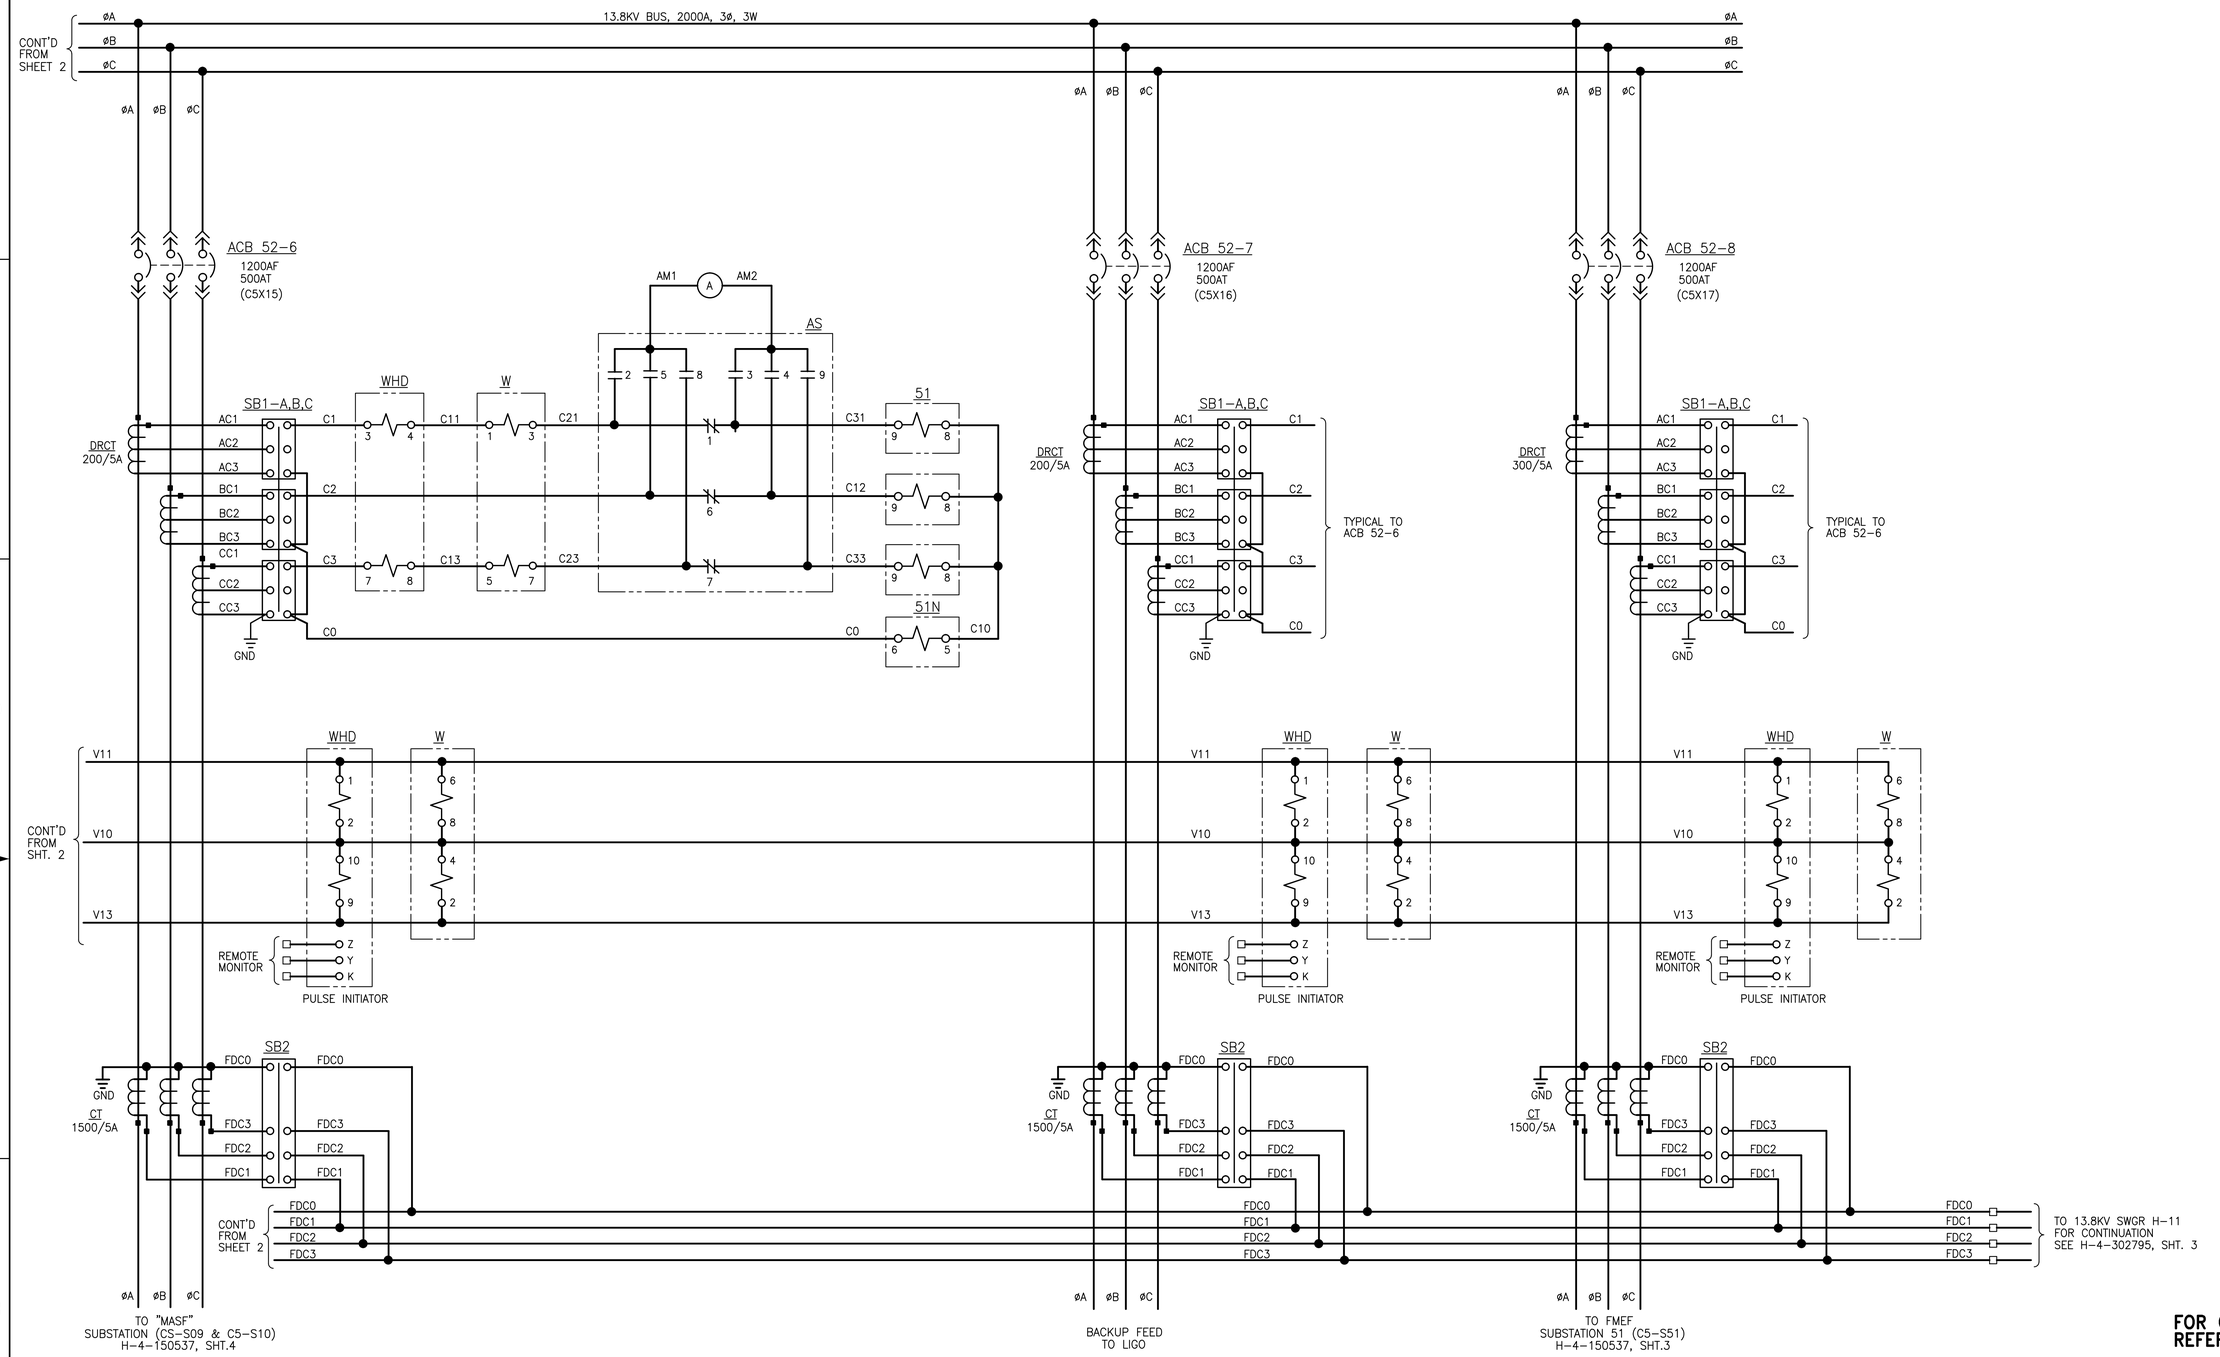

FOR GENERAL NOTES, LEGEND AND REFERENCE DRAWINGS, SEE SHEET 1

THIS DRAWING CREATED FROM VENDOR DRAWING
ABBOTT POWER CORPORATION
BUENA PARK, CA. 90620
DRAWING NO. 4006-2-4, PAGE 3

ESSENTIAL DRAWING

DATE: Jul 13, 2016 HANFORD RELEASE

DWG NUMBER	TITLE
DRAWING TRACEABILITY LIST	

REF NUMBER	TITLE
NEXT USED ON	REFERENCES

REV NO.	DESCRIPTION
1	REVISION PER ECR-14-000928
REVISIONS	

BLDG. NO. 451B

INDEX NO. 8000 8002

CAUTION NOT COMPLETE WITHOUT CURRENT CHANGE DOCUMENTS FROM DATABASE

ATTENTION DESTROY THIS DOCUMENT BY SHREDDING MAY CONTAIN SENSITIVE INFORMATION

NAME	DATE	COMPANY
REVISED BY H0056592-RL PARSONS	7/12/2016	MSC
DESIGN AUTHORITY H4216132-J POPP	7/12/2016	MSC

U.S. DEPARTMENT OF ENERGY
Richland Operations Office

SUBSTATION 451-B
13.8KV SWGR H-12
THREE LINE DIAGRAM

SIZE F | DRAWING NUMBER H-4-302796 | SHEET 3 | REV 1

SCALE NONE

19052

DOE_TB_F.DWG (JAN 2012)