Please print or type in the unshaded areas only
(fill-in areas are spaced for elite type, i.e., 12 character/inch).

FORM 3

DANGEROUS WASTE PERMIT APPLICATION

1. EPA/STATE I.D. NUMBER: W A 7 8 9 0 0 0 8 9 6 7

FOR OFFICIAL USE ONLY

APPLICATION APPROVED	DATE RECEIVED *(mo., day, & yr.)*	COMMENTS

II. FIRST OR REVISED APPLICATION

Place an "X" in the appropriate box in A or B below (mark one box only) to indicate whether this is the first application you are submitting for your facility or a revised application. If this is your first application and you already know your facility's EPA/STATE I.D. Number, or if this is a revised application, enter your facility's EPA/STATE I.D. Number in Section I above.

A. FIRST APPLICATION *(place an "X" below and provide the appropriate date)*

☐ 1. EXISTING FACILITY *(See instructions for definition of "existing" facility. Complete item below.)*

MO.	DAY	YR.*
0 3	2 2	4 3

FOR EXISTING FACILITIES, PROVIDE THE DATE *(mo., day, & yr.)* OPERATION BEGAN OR THE DATE CONSTRUCTION COMMENCED *(use the boxes to the left)*
*The date construction of the Hanford Facility commenced.

☐ 2. NEW FACILITY *(Complete item below)*

MO.	DAY	YR.

FOR NEW FACILITIES, PROVIDE THE DATE, *(mo., day, & yr)* OPERATION BEGAN OR IS EXPECTED TO BEGIN

B. REVISED APPLICATION *(place an "X" below and complete Section I above)*

☒ 1. FACILITY HAS AN INTERIM STATUS PERMIT

☒ 2. FACILITY HAS A FINAL PERMIT

III. PROCESSES - CODES AND CAPACITIES

A. PROCESS CODE - Enter the code from the list of process codes below that best describes each process to be used at the facility. Ten lines are provided for entering codes. If more lines are needed, enter the code(s) in the space provided. If a process will be used that is not included in the list of codes below, then describe the process *(including its design capacity)* in the space provided on the *(Section III-C)*.

B. PROCESS DESIGN CAPACITY - For each code entered in column A enter the capacity of the process.

1. AMOUNT - Enter the amount.

2. UNIT OF MEASURE - For each amount entered in column B(1), enter the code from the list of unit measure codes below that describes the unit of measure used. Only the units of measure that are listed below should be used.

PROCESS	PROCESS CODE	APPROPRIATE UNITS OF MEASURE FOR PROCESS DESIGN CAPACITY
Storage:		
CONTAINER (barrel, drum, etc)	S01	GALLONS OR LITERS
TANK	S02	GALLONS OR LITERS
WASTE PILE	S03	CUBIC YARDS OR CUBIC METERS
SURFACE IMPOUNDMENT	S04	GALLONS OR LITERS
Disposal:		
INJECTION WELL	D80	GALLONS OR LITERS
LANDFILL	D81	ACRE-FEET *(the volume that would cover one acre to a depth of one foot)* OR HECTARE-METER
LAND APPLICATION	D82	*ACRES OR HECTARES*
OCEAN DISPOSAL	D83	GALLONS PER DAY OR LITERS PER DAY
SURFACE IMPOUNDMENT	D84	GALLONS OR LITERS

PROCESS	PROCESS CODE	APPROPRIATE UNITS OF MEASURE FOR PROCESS DESIGN CAPACITY
Treatment:		
TANK	T01	GALLONS PER DAY OR LITERS PER DAY
SURFACE IMPOUNDMENT	T02	GALLONS PER DAY OR LITERS PER DAY
INCINERATOR	T03	TONS PER HOUR OR METRIC TONS PER HOUR; GALLONS PER HOUR OR LITERS PER HOUR
OTHER (Use for physical, chemical, thermal or biological treatment processes not occurring in tanks, surface impoundments or incinerators. Describe the processes in the space provided; Section III-C.)	T04	GALLONS PER DAY OR LITERS PER DAY

UNIT OF MEASURE	UNIT OF MEASURE CODE
GALLONS	G
LITERS	L
CUBIC YARDS	Y
CUBIC METERS	C
GALLONS PER DAY	U
LITERS PER DAY	V
TONS PER HOUR	D
METRIC TONS PER HOUR	W
GALLONS PER HOUR	E
LITERS PER HOUR	H
ACRE-FEET	A
HECTARE-METER	F
ACRES	B
HECTARES	Q

EXAMPLE FOR COMPLETING SECTION III *(shown in line numbers X-1 and X-2 below): A facility has two storage tanks, one tank can hold 200 gallons and the other can hold 400 gallons.* The facility also has an incinerator that can burn up to 20 gallons per hour.

LINE NUMBER	A. PROCESS CODE *(from list above)*	B. PROCESS DESIGN CAPACITY 1. AMOUNT *(specify)*	B. 2. UNIT OF MEASURE *(enter code)*	FOR OFFICIAL USE ONLY	LINE NUMBER	A. PROCESS CODE *(from list above)*	B. PROCESS DESIGN CAPACITY 1. AMOUNT *(specify)*	B. 2. UNIT OF MEASURE *(enter code)*	FOR OFFICIAL USE ONLY
X-1	S 0 2	600	G		5				
X-2	T 0 3	20	E		6				
1	T 0 4	12,900	V		7				
2	S 0 1	73,500	L		8				
3					9				
4					10				

CONTINUE ON REVERSE

Continued from the front.

III. PROCESSES (continued)

C. SPACE FOR ADDITIONAL PROCESS CODES OR FOR DESCRIBING OTHER PROCESS (code "T04"). FOR EACH PROCESS ENTERED HERE INCLUDE DESIGN CAPACITY.

Refer to the following pages.

IV. DESCRIPTION OF DANGEROUS WASTES

A. DANGEROUS WASTE NUMBER - Enter the four digit number from Chapter 173-303 WAC for each listed dangerous waste you will handle. If you handle dangerous wastes which are not listed in Chapter 173-303 WAC, enter the four digit number(s) that describes the characteristics and/or the toxic contaminants of those dangerous wastes.

B. ESTIMATED ANNUAL QUANTITY - For each listed waste entered in column A estimate the quantity of that waste that will be handled on an annual basis. For each characteristic or toxic contaminant entered in column A estimate the total annual quantity of all the non-listed waste(s) that will be handled which possess that characteristic or contaminant.

C. UNIT OF MEASURE - For each quantity entered in column B enter the unit of measure code. Units of measure which must be used and the appropriate codes are:

ENGLISH UNIT OF MEASURE	CODE	METRIC UNIT OF MEASURE	CODE
POUNDS	P	KILOGRAMS	K
TONS	T	METRIC TONS	M

If facility records use any other unit of measure for quantity, the units of measure must be converted into one of the required units of measure taking into account the appropriate density or specific gravity of the waste.

D. PROCESSES

1. PROCESS CODES:

For listed dangerous waste: For each listed dangerous waste entered in column A select the code(s) from the list of process codes contained in Section III to indicate how the waste will be stored, treated, and/or disposed of at the facility.

For non-listed dangerous wastes: For each characteristic or toxic contaminant entered in Column A, select the code(s) from the list of process codes contained in Section III to indicate all the processes that will be used to store, treat, and/or dispose of all the non-listed dangerous wastes that possess that characteristic or toxic contaminant.

Note: Four spaces are provided for entering process codes. If more are needed: (1) Enter the first three as described above; (2) Enter "000" in the extreme right box of Item IV-D(1); and (3) Enter in the space provided on page 4, the line number and the additional code(s).

2. PROCESS DESCRIPTION: If a code is not listed for a process that will be used, describe the process in the space provided on the form.

NOTE: DANGEROUS WASTES DESCRIBED BY MORE THAN ONE DANGEROUS WASTE NUMBER - Dangerous wastes that can be described by more than one Waste Number shall be described on the form as follows:

1. Select one of the Dangerous Waste Numbers and enter it in column A. On the same line complete columns B, C, and D by estimating the total annual quantity of the waste and describing all the processes to be used to treat, store, and/or dispose of the waste.
2. In column A of the next line enter the other Dangerous Waste Number that can be used to describe the waste. In column D(2) on that line enter "included with above" and make no other entries on that line.
3. Repeat step 2 for each other Dangerous Waste Number that can be used to describe the dangerous waste.

EXAMPLE FOR COMPLETING SECTION IV *(shown in line numbers X-1, X-2, X-3, and X-4 below)* - A facility will treat and dispose of an estimated 900 pounds per year of chrome shavings from leather tanning and finishing operation. In addition, the facility will treat and dispose of three non-listed wastes. Two wastes are corrosive only and there will be an estimated 200 pounds per year of each waste. The other waste is corrosive and ignitable and there will be an estimated 100 pounds per year of that waste. Treatment will be in an incinerator and disposal will be in a landfill.

LINE NO.	A. DANGEROUS WASTE NO. *(enter code)*	B. ESTIMATED ANNUAL QUANTITY OF WASTE	C. UNIT OF MEASURE *(enter code)*	D. PROCESSES 1. PROCESS CODES *(enter)*	D. PROCESSES 2. PROCESS DESCRIPTION *(if a code is not entered in D(1))*
X-1	K 0 5 4	900	P	T 0 3 D 8 0	
X-2	D 0 0 2	400	P	T 0 3 D 8 0	
X-3	D 0 0 1	100	P	T 0 3 D 8 0	
X-4	D 0 0 2			T 0 3 D 8 0	*included with above*

 CONTINUE ON PAGE 3

FORM 3 DANGEROUS WASTE PERMIT APPLICATION
U.S. ENVIRONMENTAL PROTECTION AGENCY/STATE IDENTIFICATION NUMBER WA7890008967

Section III.C., Description of Process Codes Listed in Section III.A.

T04, S01

The Waste Receiving and Processing 1 (WRAP 1) is expected to begin waste management operations in March of 1997. This unit is located in the 200 West Area of the Hanford Facility. The WRAP 1 has been constructed to treat and store various sizes and types of mixed waste containers.

The WRAP 1 consists of the 2336-W Building [an approximately 73-meter (240-foot) long by 61-meter (200-foot) wide metal structure] that will provide waste receipt, certification, repackaging, treatment, volume reduction, and/or storage of mixed waste from onsite and/or offsite sources. The WRAP 1 will accept contact-handled mixed waste in 208-liter (55-gallon) or 322-liter (85-gallon) containers and boxes generally no larger than 2.4 meters (8 feet) long by 1.5 meters (5 feet) high by 1.5 meters (5 feet) wide, and other containers. The WRAP 1 was designed to receive approximately 7,000 waste containers annually. These containers include retrieved[1] and newly generated contact-handled[2], low-level, transuranic, and/or mixed waste. Remote-handled waste (with an external surface dose rate exceeding 200 millirem per hour) will not be handled in WRAP 1 except under special cases. The maximum weight of the containers received in WRAP 1 generally will not exceed 453.6 kilograms (1,000 pounds) for containers and 3,175 kilograms (7,000 pounds) for boxes. However, containers and boxes in excess of these weights could be accepted on a case-by-case basis. The WRAP 1 will have the capability to treat waste through compaction, solidification or absorption of liquids, neutralization of corrosives, immobilization of particulates, and reaction of reactive waste.

---

[1]Retrieved waste from the Hanford Facility is contained primarily in 0.21-cubic meter (7.41-cubic foot) containers and metal or wooden boxes. Waste also is contained in casks, concrete boxes, concrete filled culverts, and other miscellaneous containers. The waste normally will be received in U.S. Department of Transportation 208-liter (55-gallon) containers, but also could be received in other containers. Waste will be transported to WRAP 1 where the waste will be opened, sorted, sampled, treated (if necessary), classified, certified (if required), and transported to an onsite treatment, storage, and/or disposal (TSD) unit or to an offsite TSD facility for further treatment, storage, and/or disposal.

[2]Contact-handled waste is any waste with an external surface dose rate not exceeding 200 millirem per hour.

Some of the contact-handled waste containers received at WRAP 1 could contain lead that was used to shield against radiation. When these containers are identified, the lead will be removed in the waste process enclosures and returned to storage pending future decontamination, treatment, and/or disposal.

Two other subsequent WRAP modules, which are presently on hold, were conceptually designed for future construction. One module is conceptually designed to be able to process and treat debris waste. The other module is conceptually designed to be able to treat, characterize, and certify remote-handled transuranic or low-level mixed waste in containers that are too large, too heavy, and/or too contaminated for other WRAP modules to handle.

The total process design capacity for treatment is 12,900 liters (3,408 gallons) per day. The total process design capacity for storage is 73,500 liters (19,416 gallons).[3]

---

[3]The total process design capacity for treatment and storage includes the future conceptual WRAP modules.

Continued from page 2.
NOTE: Photocopy this page before completing if you have more than 26 wastes to list.

I.D. NUMBER *(entered from page 1)*: WA7890008967

IV. DESCRIPTION OF DANGEROUS WASTES (continued)

LINE NO.	A. DANGEROUS WASTE NO. *(enter code)*	B. ESTIMATED ANNUAL QUANTITY OF WASTE	C. UNIT OF MEASURE *(enter code)*	D. PROCESSES 1. PROCESS CODES *(enter)*	D. PROCESSES 2. PROCESS DESCRIPTION *(if a code is not entered in D(1))*
1	D001	20,000	K	T04 S01	Treatment-Other/Storage-Container
2	D002	15,000			
3	D003	500			
4	D004	50			
5	D005	400			
6	D006	117			
7	D007	400			
8	D008	400			
9	D009	800			
10	D010	10			
11	D011	20			
12	D012	300			
13	D016				
14	D018				
15	through				
16	D043				
17	WT01	16,000			
18	WT02	22,000			
19	WP01	12,000			
20	WP02	3,000			
21	WP03	2,000			
22	WSC2	15,000			
23	W001	5,000			
24	F001	4,000			
25	F002	4,500			
26	F003	6,500			

Continued from page 2.
NOTE: Photocopy this page before completing if you have more than 26 wastes to list.

I.D. NUMBER *(entered from page 1)*: WA7890008967

IV. DESCRIPTION OF DANGEROUS WASTES (continued)

LINE NO.	A. DANGEROUS WASTE NO. (enter code)	B. ESTIMATED ANNUAL QUANTITY OF WASTE	C. UNIT OF MEASURE (enter code)	D. PROCESSES 1. PROCESS CODES (enter)	D. PROCESSES 2. PROCESS DESCRIPTION (if a code is not entered in D(1))
1	F004	570	K	T04 S01	Treatment-Other/Storage-Container
2	F005	6,000			
3	F020	300			
4	F021				
5	F022				
6	F023				
7	F026				
8	F027	500			
9	F028	300			
10	F039	500			
11	U001	500			
12	U002	1,000			
13	U003	1,000			
14	U004	500			
15	through				
16	U012				
17	U014				
18	through				
19	U031				
20	U032	1,000			
21	U033	500			
22	through				
23	U039				
24	U041				
25	U042				
26	U043				

CONTINUE ON REVERSE

Continued from page 2.
NOTE: Photocopy this page before completing if you have more than 26 wastes to list.

I.D. NUMBER *(entered from page 1)*: WA7890008867

IV. DESCRIPTION OF DANGEROUS WASTES (continued)

LINE NO.	A. DANGEROUS WASTE NO. *(enter code)*	B. ESTIMATED ANNUAL QUANTITY OF WASTE	C. UNIT OF MEASURE *(enter code)*	D. PROCESSES 1. PROCESS CODES *(enter)*	D. PROCESSES 2. PROCESS DESCRIPTION *(if a code is not entered in D(1))*
1	U044	1,000	K	T04 S01	Treatment-Other/Storage Container
2	U045	500			
3	through				
4	U050				
5	U051	2,000			
6	U052	500			
7	U053				
8	U055				
9	through				
10	U064				
11	U066				
12	through				
13	U099				
14	U101				
15	U102				
16	U103				
17	U105				
18	through				
19	U132				
20	U133	5,000			
21	U134	1,000			
22	U135	500			
23	through				
24	U144				
25	U145	1,000			
26					

Continued from page 2.
NOTE: Photocopy this page before completing if you have more than 26 wastes to list.

I.D. NUMBER *(entered from page 1)*: WA7890008967

IV. DESCRIPTION OF DANGEROUS WASTES (continued)

LINE NO.	A. DANGEROUS WASTE NO. *(enter code)*	B. ESTIMATED ANNUAL QUANTITY OF WASTE	C. UNIT OF MEASURE *(enter code)*	D. PROCESSES 1. PROCESS CODES *(enter)*	D. PROCESSES 2. PROCESS DESCRIPTION *(if a code is not entered in D(1))*
1	U146	500	K	T04 S01	Treatment-Other/Storage-Container
2	through				
3	U150				
4	U151	5,000			
5	U152	500			
6	U153	500			
7	U154	1,000			
8	U155	500			
9	through				
10	U185				
11	U186	300			
12	U187	500			
13	U188	300			
14	U189	500			
15	through				
16	U197				
17	U200				
18	through				
19	U209				
20	U210	1,500			
21	U211	5,000			
22	through				
23	U219				
24	U220	1,500			
25	U221	500			
26	U222	500			

Continued from page 2.
NOTE: Photocopy this page before completing if you have more than 26 wastes to list.

I.D. NUMBER *(entered from page 1)*: WA7890008967

IV. DESCRIPTION OF DANGEROUS WASTES (continued)

LINE NO.	A. DANGEROUS WASTE NO. *(enter code)*	B. ESTIMATED ANNUAL QUANTITY OF WASTE	C. UNIT OF MEASURE *(enter code)*	D. PROCESSES 1. PROCESS CODES *(enter)*	D. PROCESSES 2. PROCESS DESCRIPTION *(if a code is not entered in D(1))*
1	U223	1,500	K	T04 S01	Treatment-Other/Storage-Container
2	U225	1,500			
3	U226	5,000			
4	U227	500			
5	U228	1,000			
6	U232	↓			
7	U233	↓			
8	U234	500			
9	U235	1,000			
10	U236	↓			
11	U237	↓			
12	U238	500			
13	U239	1,000			
14	U240	300			
15	U243	1,000			
16	U244	1,000			
17	U245	300			
18	U246	↓			
19	U247	↓			
20	U248	500			
21	U249	↓			
22	U328	↓			
23	U353	↓			
24	U359	↓	↓	↓ ↓	↓
25					
26					

Continued from page 2.
NOTE: Photocopy this page before completing if you have more than 26 wastes to list.

I.D. NUMBER *(entered from page 1)*: WA7890008967

IV. DESCRIPTION OF DANGEROUS WASTES (continued)

LINE NO.	A. DANGEROUS WASTE NO. *(enter code)*	B. ESTIMATED ANNUAL QUANTITY OF WASTE	C. UNIT OF MEASURE *(enter code)*	D. PROCESSES 1. PROCESS CODES *(enter)*	D. PROCESSES 2. PROCESS DESCRIPTION *(if a code is not entered in D(1))*
1	P001	500	K	T04 S01	Treatment-Other/Storage-Container
2	through				
3	P018				
4	P020				
5	through				
6	P024				
7	P026				
8	through				
9	P031				
10	P033				
11	P034				
12	P036				
13	through				
14	P051				
15	P054				
16	P056				
17	through				
18	P060				
19	P062				
20	through				
21	P078				
22	P081				
23	P082				
24	P084				
25	P085				
26	P087				

Continued from page 2.
NOTE: Photocopy this page before completing if you have more than 26 wastes to list.

I.D. NUMBER *(entered from page 1)*: WA7890008987

IV. DESCRIPTION OF DANGEROUS WASTES (continued)

LINE NO.	A. DANGEROUS WASTE NO. *(enter code)*	B. ESTIMATED ANNUAL QUANTITY OF WASTE	C. UNIT OF MEASURE *(enter code)*	D. PROCESSES 1. PROCESS CODES *(enter)*				D. PROCESSES 2. PROCESS DESCRIPTION *(if a code is not entered in D(1))*
1	P088	500	K	T04	S01			Treatment-Other/Storage-Container
2	P089							
3	P092							
4	through							
5	P099							
6	P101							
7	through							
8	P116							
9	P118							
10	through							
11	P123							Included With Above
12								
13								
Continued from the front.

IV. DESCRIPTION OF DANGEROUS WASTES (continued)

E. USE THIS SPACE TO LIST ADDITIONAL PROCESS CODES FROM SECTION D(1) ON PAGE 3.

WRAP 1, and possible future modules, will provide waste receipt, verification, certification, repackaging, treatment, and/or storage of mixed waste from onsite generating units or from offsite generators. Waste will consist of listed waste, nonspecific source waste, characteristic waste, discarded chemical products, state-only waste (extremely hazardous and dangerous waste), and multi-source leachate.

V. FACILITY DRAWING Refer to attached drawing(s).

All existing facilities must include in the space provided on page 5 a scale drawing of the facility *(see instructions for more detail)*.

VI. PHOTOGRAPHS Refer to attached photograph(s).

All existing facilities must include photographs *(aerial or ground-level)* that clearly delineate all existing structures; existing storage, treatment and disposal areas; and sites of future storage, treatment or disposal areas *(see instructions for more detail)*.

VII. FACILITY GEOGRAPHIC LOCATION This information is provided on the attached drawing(s) and photograph(s).

LATITUDE *(degrees, minutes, & seconds)*	LONGITUDE *(degrees, minutes, & seconds)*

VIII. FACILITY OWNER

[X] A. If the facility owner is also the facility operator as listed in Section VII on Form 1, "General Information", place an "X" in the box to the left and skip to Section IX below.

B. If the facility owner is not the facility operator as listed in Section VII on Form 1, complete the following items:

1. NAME OF FACILITY'S LEGAL OWNER	2. PHONE NO. *(area code & no.)*

3. STREET OR P.O. BOX	4. CITY OR TOWN	5. ST.	6. ZIP CODE

IX. OWNER CERTIFICATION

I certify under penalty of law that I have personally examined and am familiar with the information submitted in this and all attached documents, and that based on my inquiry of those individuals immediately responsible for obtaining the information, I believe that the submitted information is true, accurate, and complete. I am aware that there are significant penalties for submitting false information, including the possibility of fine and imprisonment.

NAME *(print or type)*	SIGNATURE	DATE SIGNED
John D. Wagoner, Manager U.S. Department of Energy Richland Operations Office	John D. Wagoner	9/26/96

X. OPERATOR CERTIFICATION

I certify under penalty of law that I have personally examined and am familiar with the information submitted in this and all attached documents, and that based on my inquiry of those individuals immediately responsible for obtaining the information, I believe that the submitted information is true, accurate, and complete. I am aware that there are significant penalties for submitting false information, including the possibility of fine and imprisonment.

NAME *(print or type)*	SIGNATURE	DATE SIGNED
SEE ATTACHMENT		

CONTINUE ON PAGE 5

X. OPERATOR CERTIFICATION

I certify under penalty of law that I have personally examined and am familiar with the information submitted in this and all attached documents, and that based on my inquiry of those individuals immediately responsible for obtaining the information, I believe that the submitted information is true, accurate, and complete. I am aware that there are significant penalties for submitting false information, including the possibility of fine and imprisonment.

John D. Wagoner
Owner/Operator
John D. Wagoner, Manager
U.S. Department of Energy
Richland Operations Office

9/26/96
Date

Co-operator
H. J. Hatch,
President and Chief Executive Officer
Fluor Daniel Hanford, Inc.

9/13/96
Date

200 West Area Site Plan

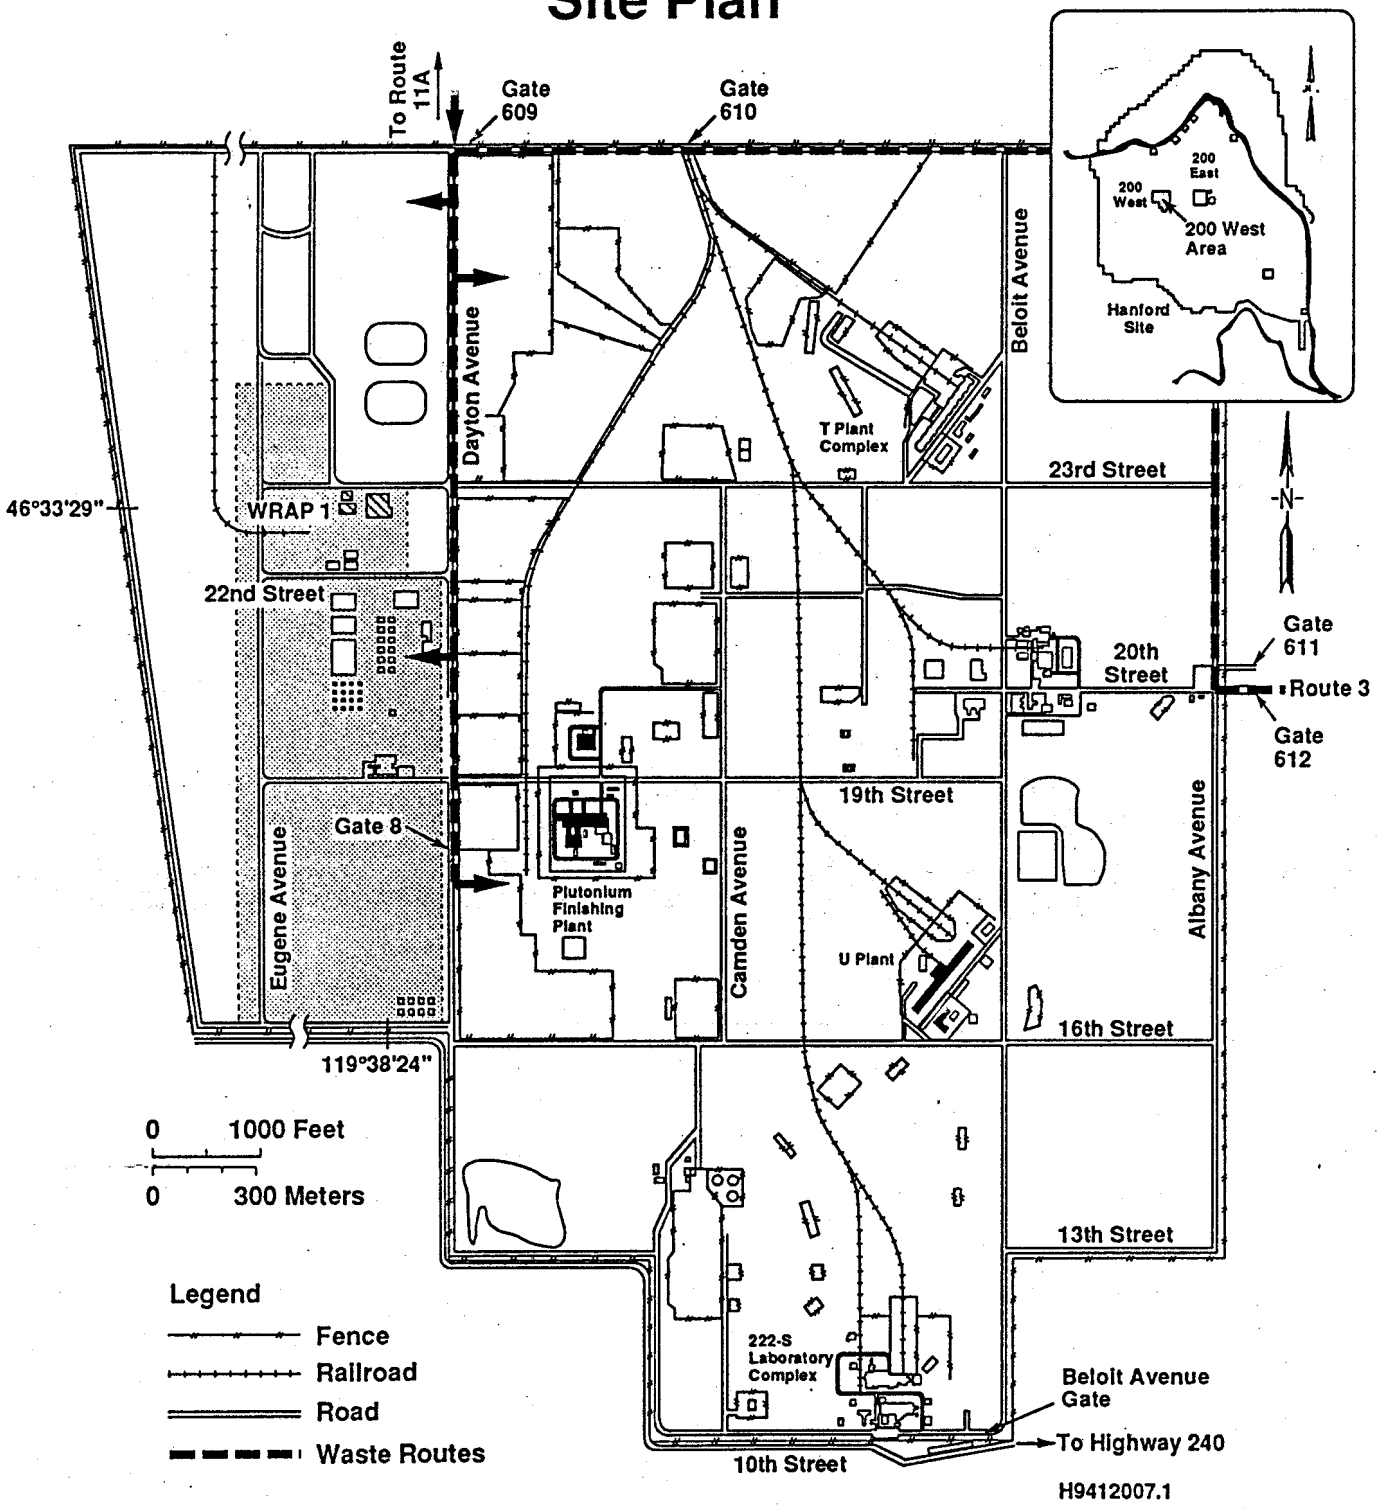

Waste Receiving and Processing (WRAP 1) Site Plan

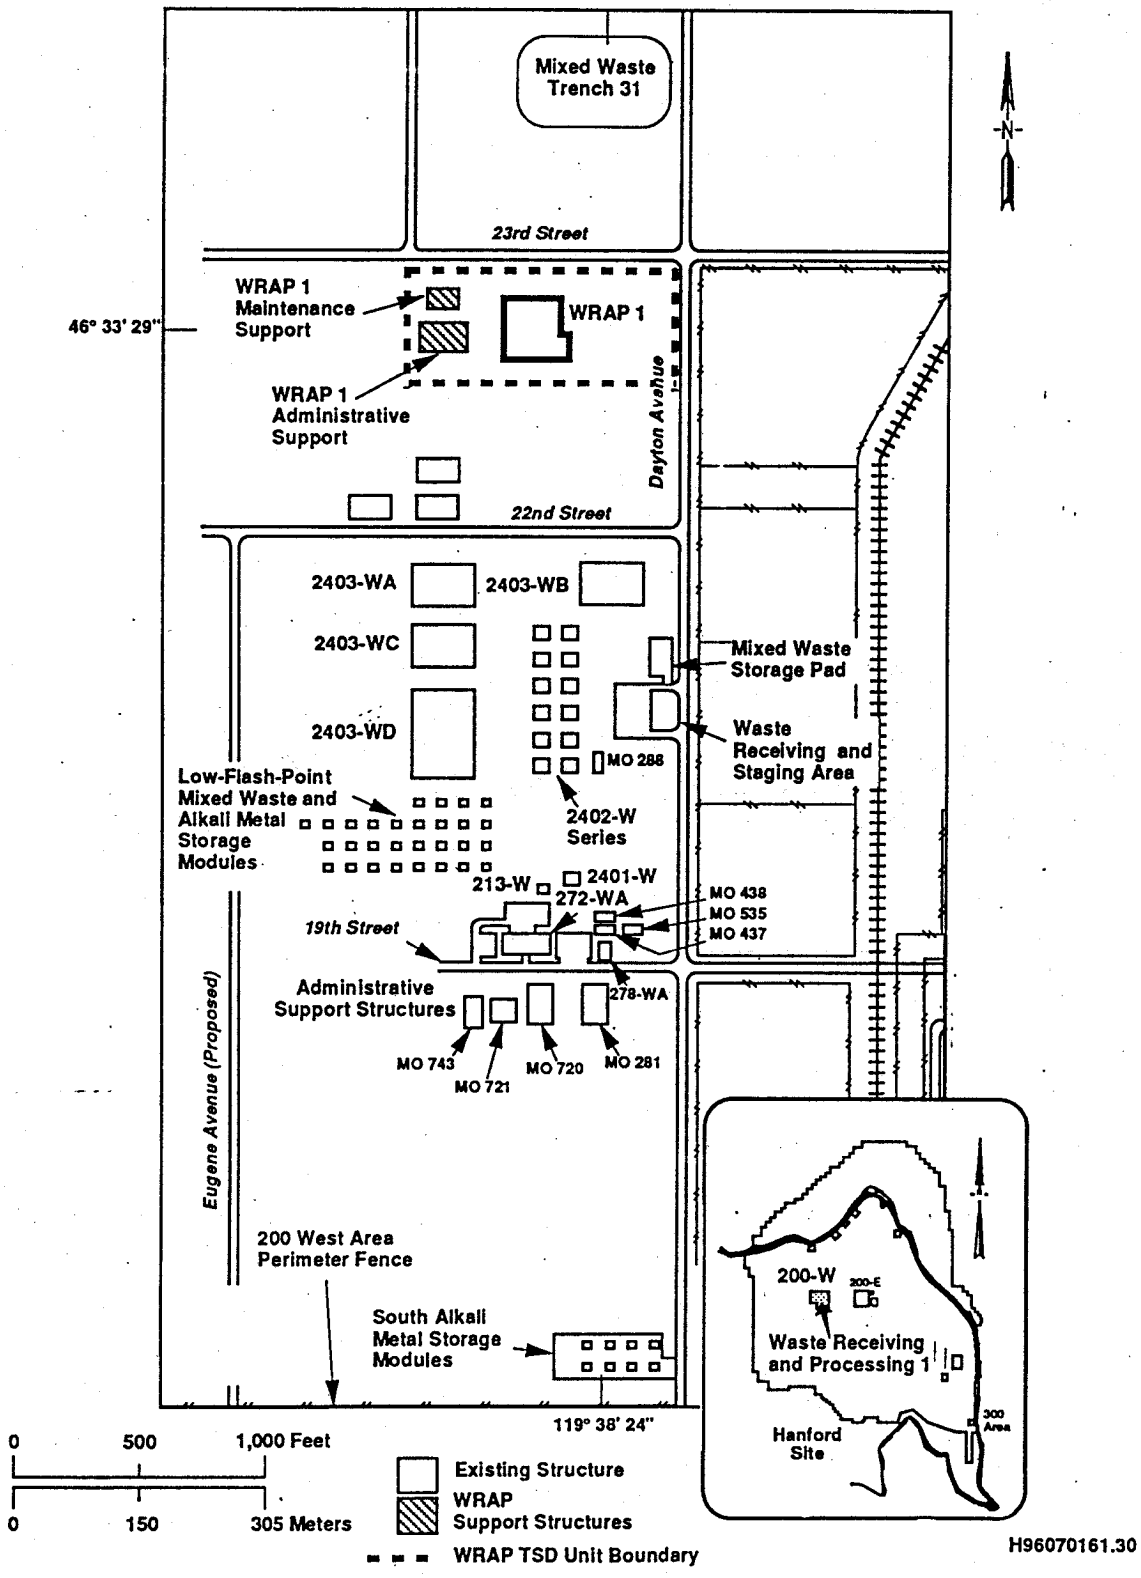

Waste Receiving and Processing 1
2336-W Building

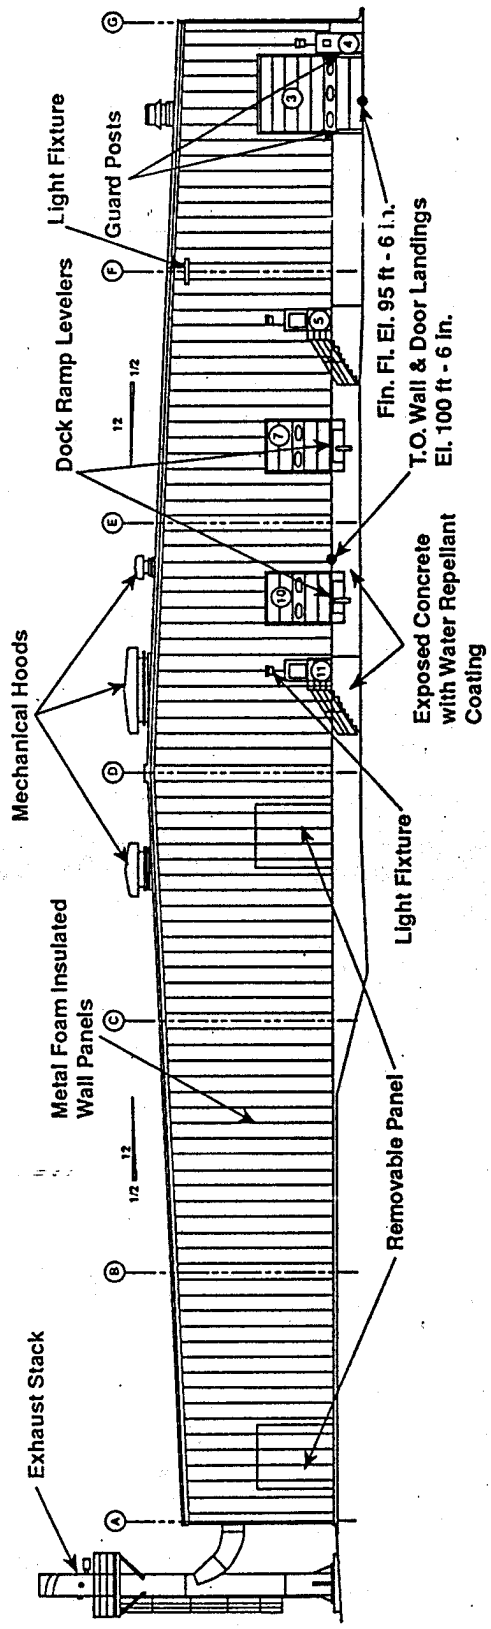

South Elevation

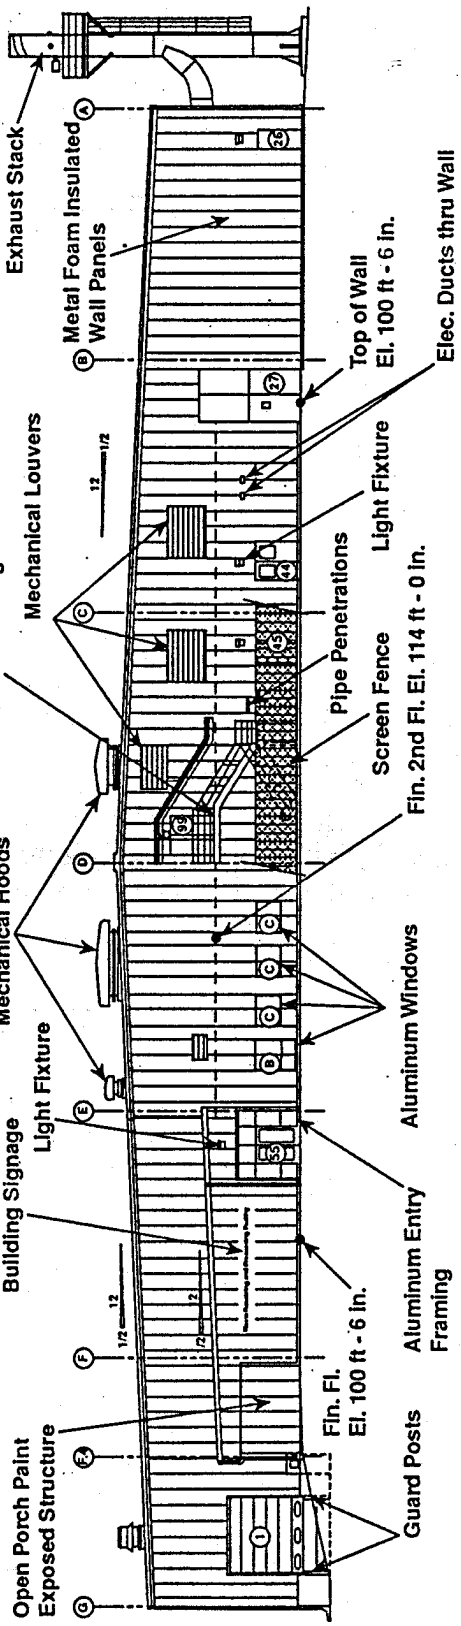

North Elevation

Note: To convert feet to meters, multiply by 0.3048.
To convert inches to centimeters, multiply by 2.54.

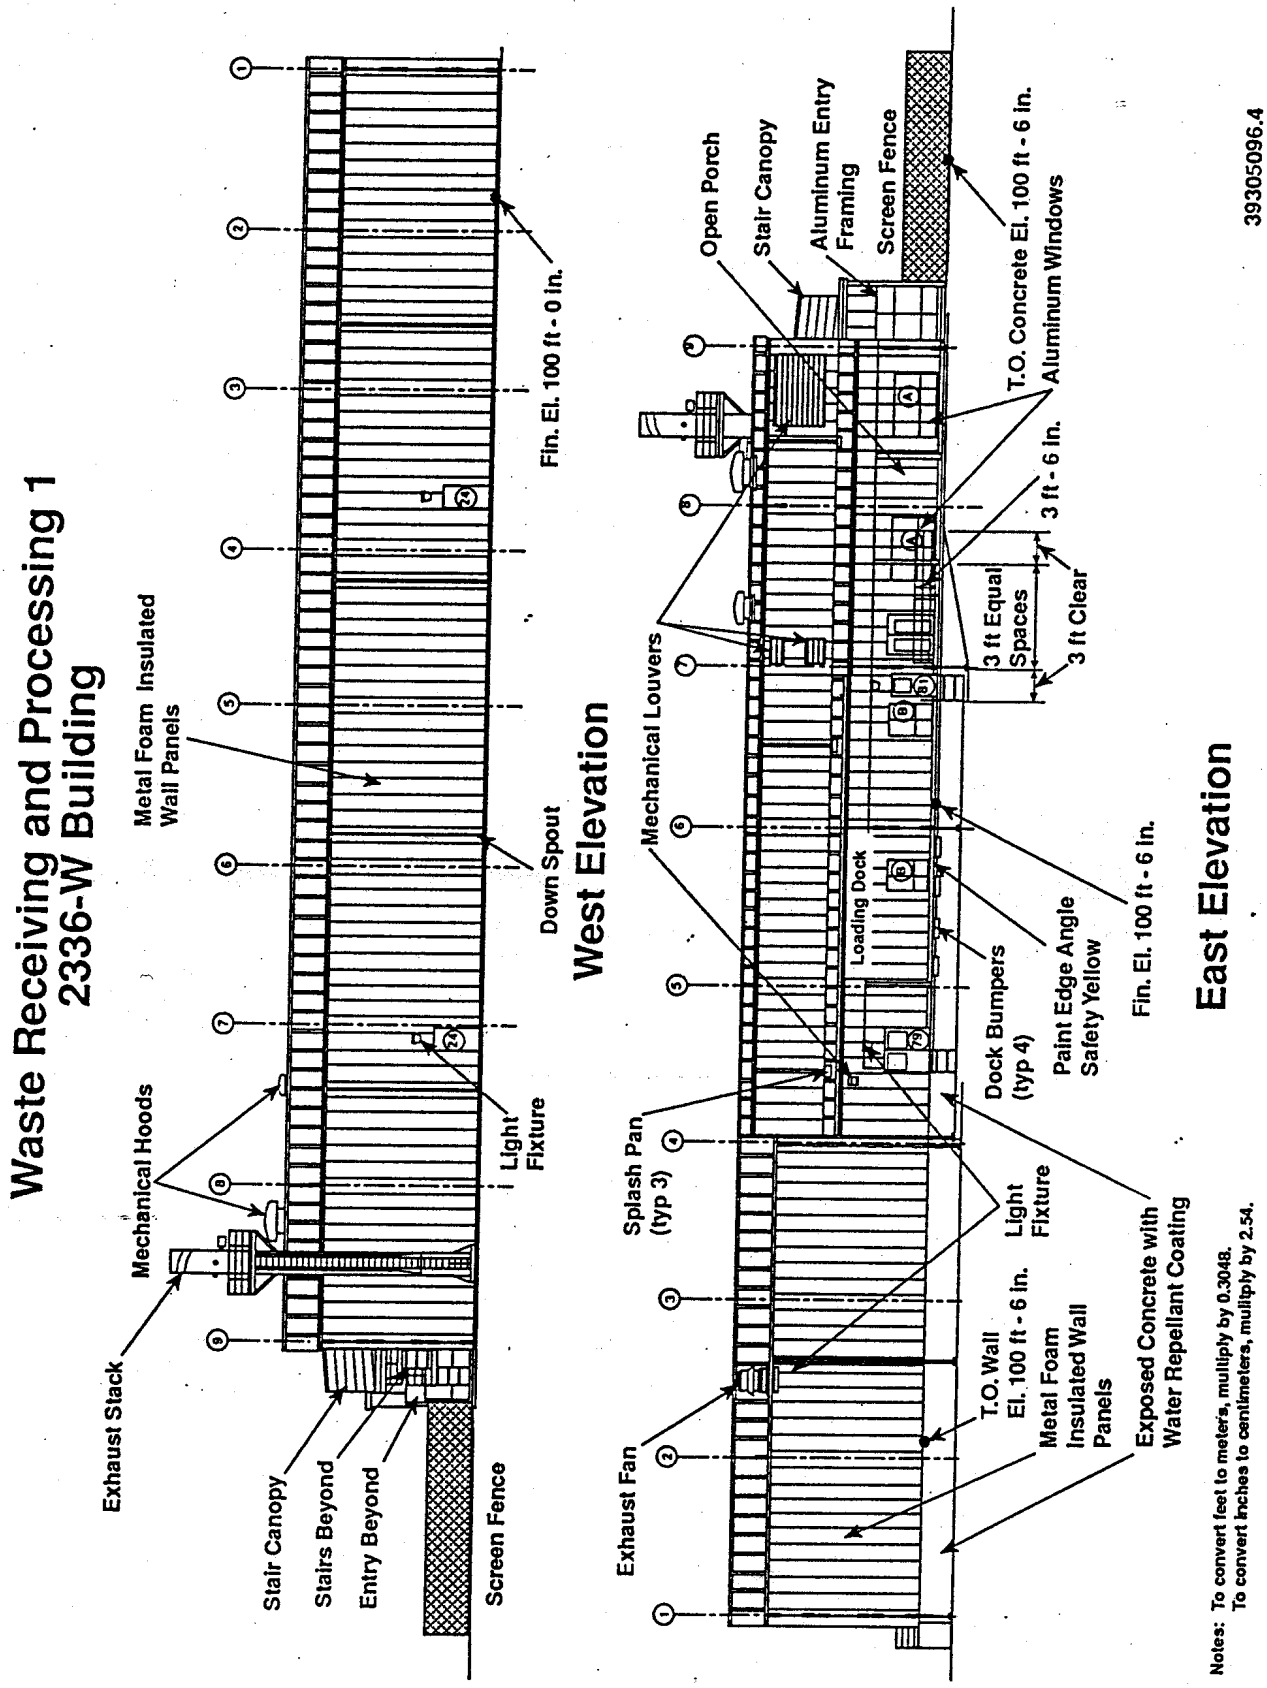
Waste Receiving and Processing 1
2336-W Building
Exhaust Stack
Mechanical Hoods
Metal Foam Insulated Wall Panels
Stair Canopy
Stairs Beyond
Entry Beyond
Screen Fence
Light Fixture
Down Spout
Fin. El. 100 ft - 0 in.
West Elevation
Exhaust Fan
Splash Pan (typ 3)
Mechanical Louvers
Loading Dock
Open Porch
Stair Canopy
Aluminum Entry Framing
Screen Fence
T.O. Wall El. 100 ft - 6 in.
Metal Foam Insulated Wall Panels
Light Fixture
Exposed Concrete with Water Repellant Coating
Dock Bumpers (typ 4)
Paint Edge Angle Safety Yellow
Fin. El. 100 ft - 6 in.
3 ft Equal Spaces
3 ft - 6 in.
3 ft Clear
T.O. Concrete El. 100 ft - 6 in.
Aluminum Windows
East Elevation
39305096.4
Notes: To convert feet to meters, multiply by 0.3048.
To convert inches to centimeters, multiply by 2.54.

Waste Receiving and Processing 1

2336-W Building Floor Plan

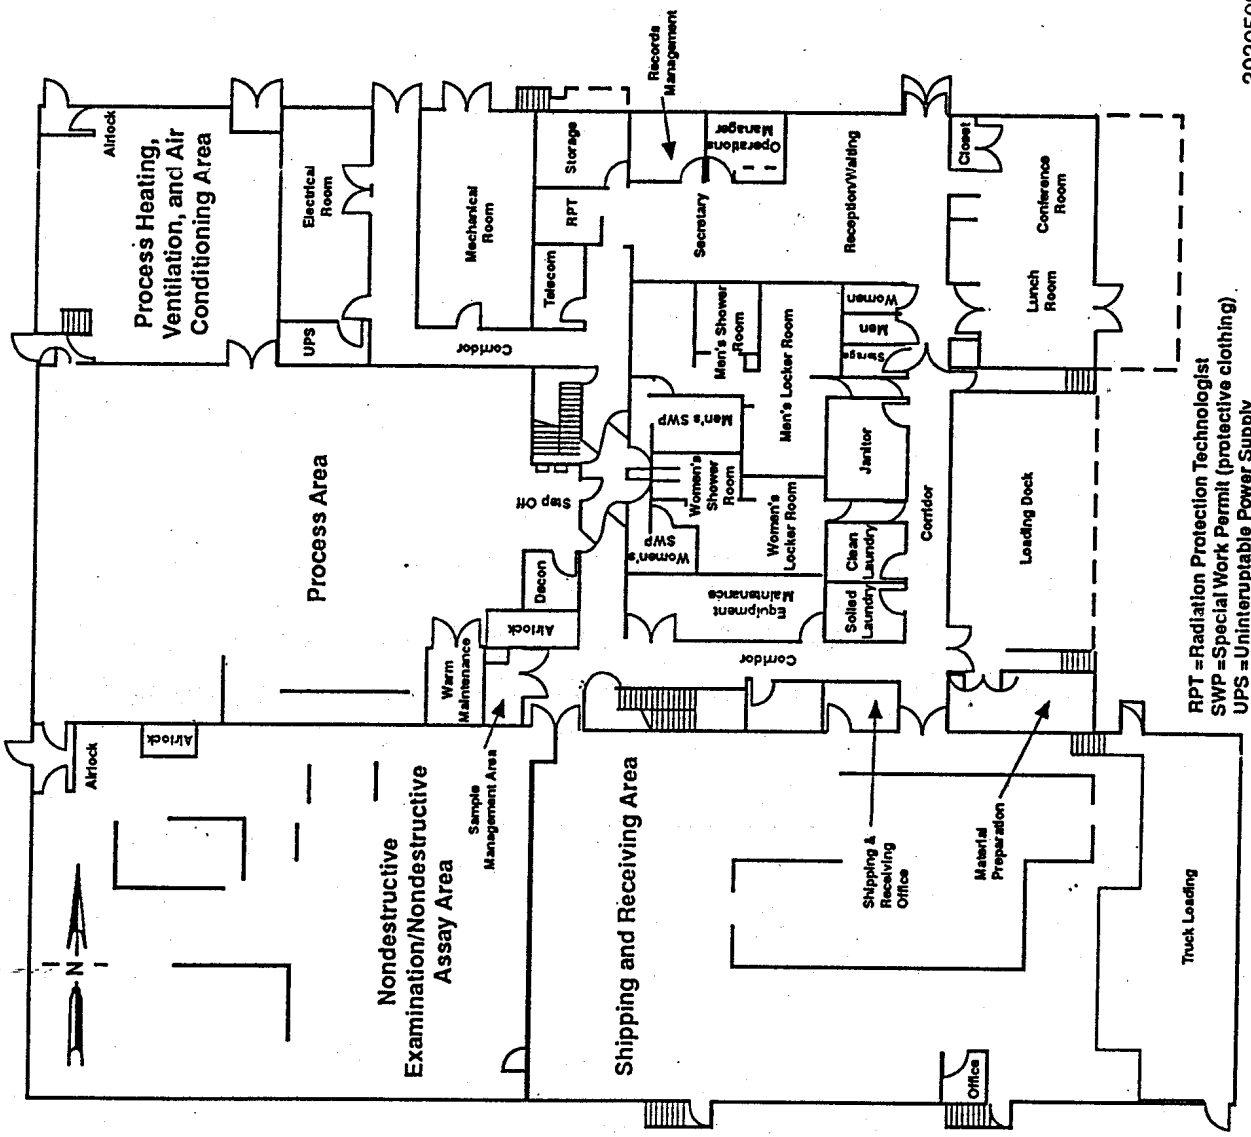

NOTE: Not to scale

2336-W Building

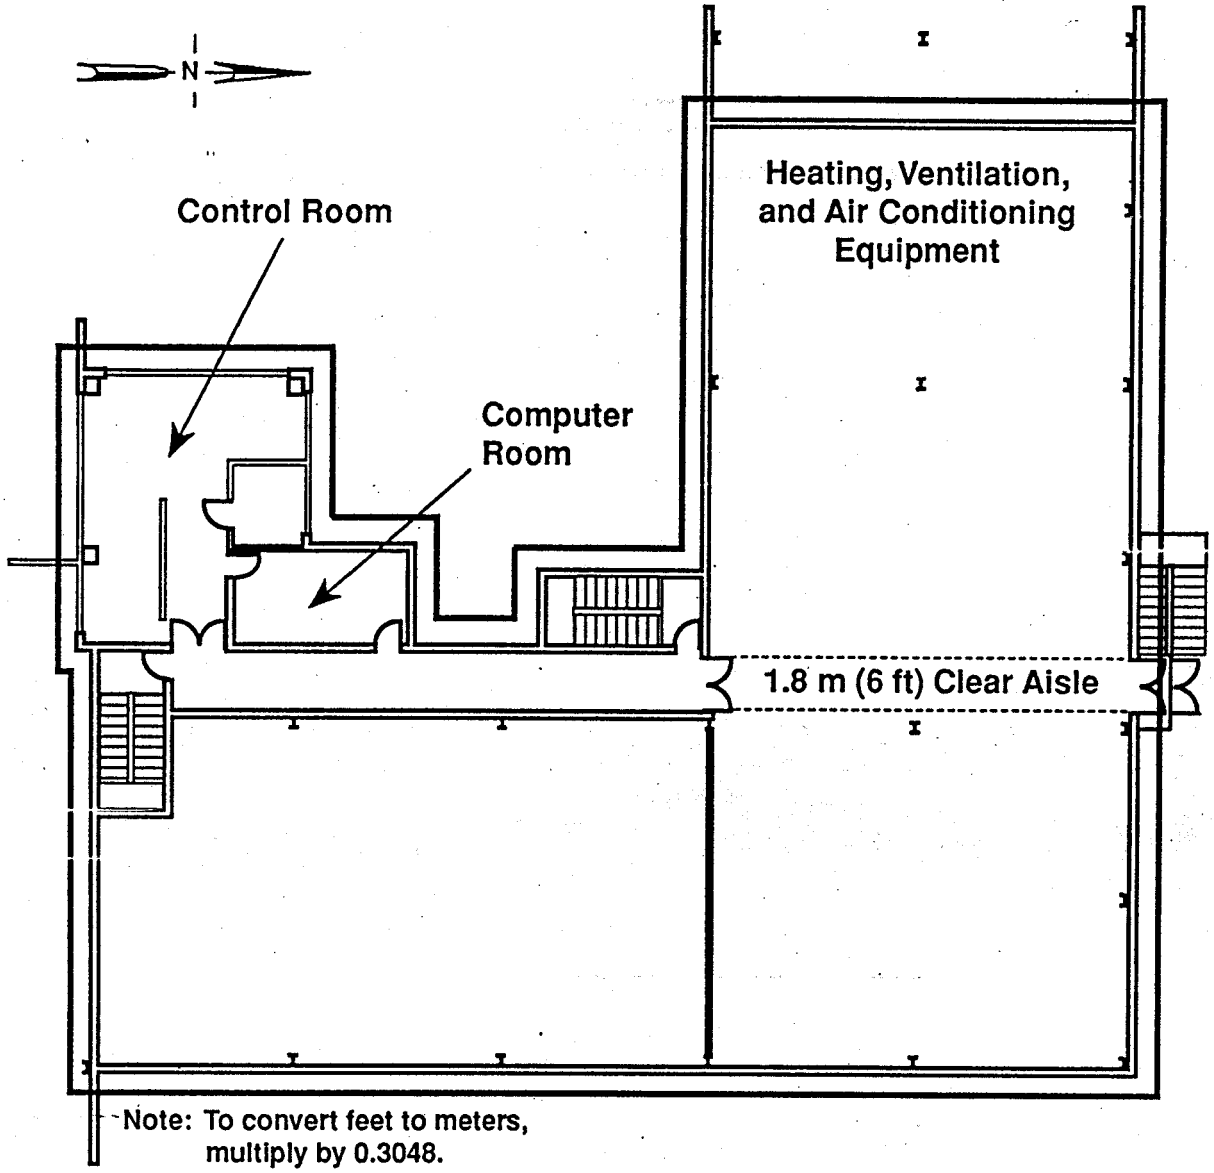

Plan-Upper Level
(not to scale)

39305096.1

WASTE RECEIVING AND PROCESSING 1

46°33'29"
119°38'24"

96050191-68CN
(PHOTO TAKEN 1996)