DWG No. DWG-W375 -G00053

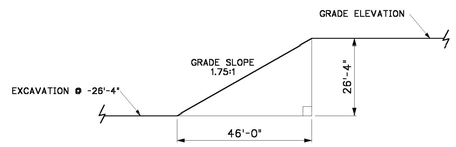


GRADE SLOPE ELEVATION

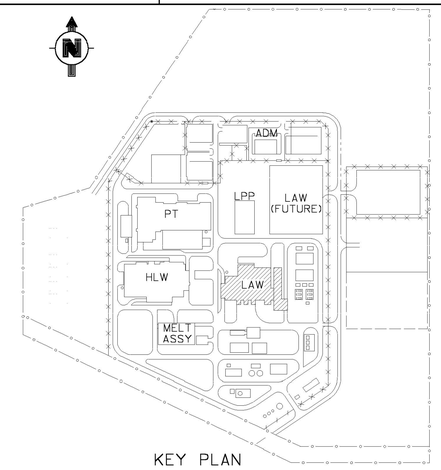


KEY PLAN

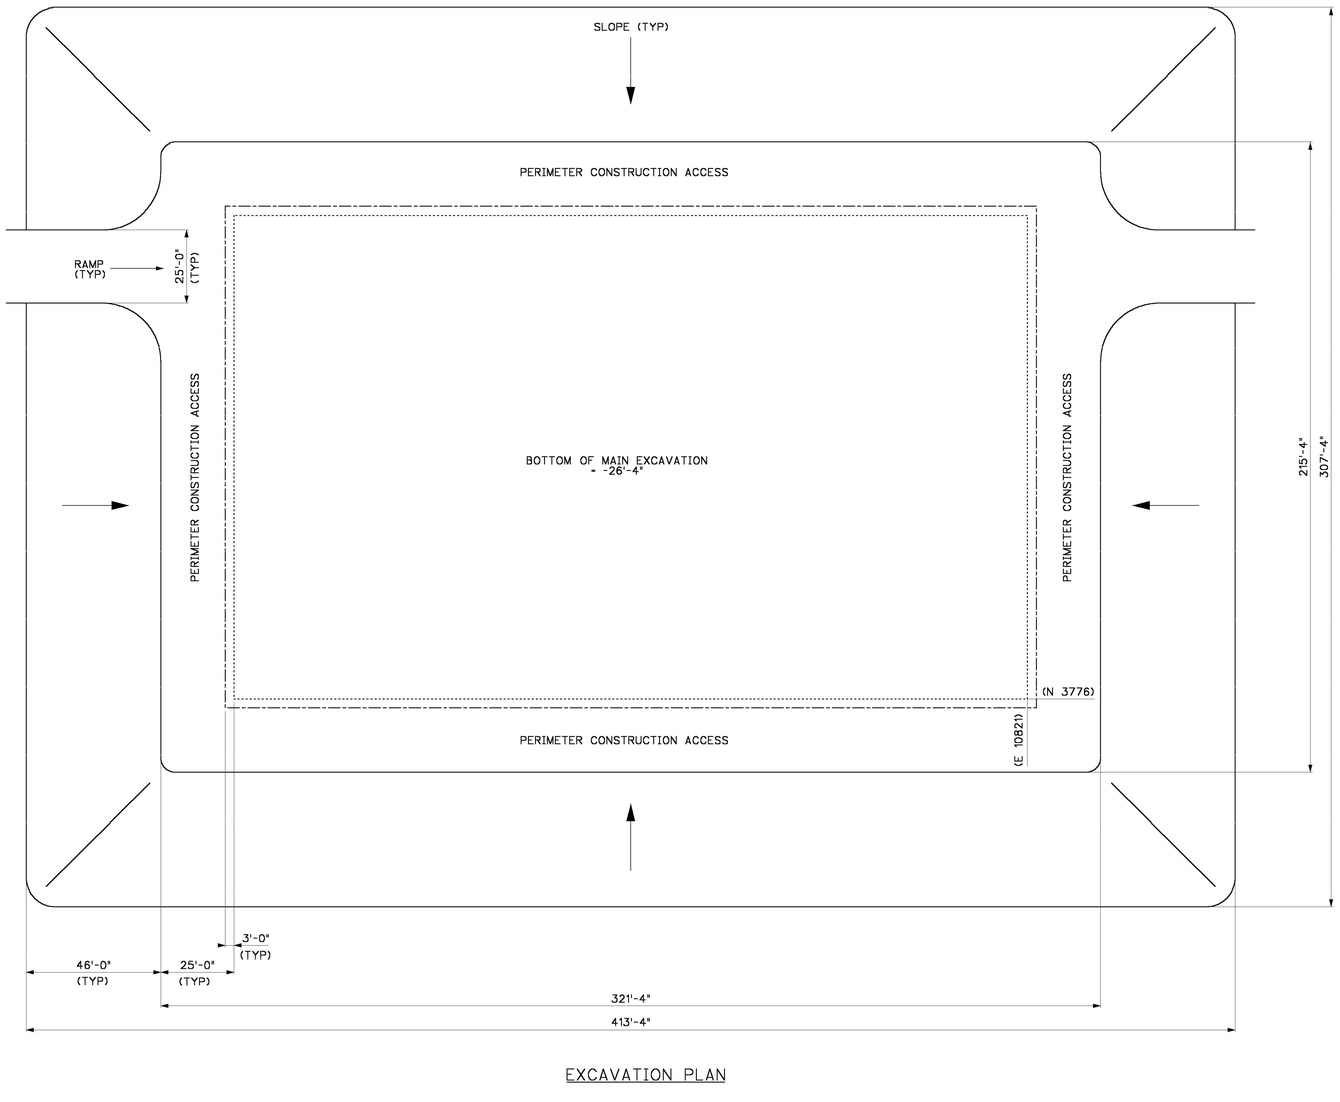


EXCAVATION PLAN

QUANTITIES

EXCAVATION = 93,632 CUBIC YARDS
MUDMAT (4" THK) = 587 CUBIC YARDS

LEGEND

- EXCAVATION GRADE
- MUDMAT (EXTENDS 3' FROM OUTSIDE BUILDING WALL TYP)
- BUILDING FOOTPRINT

# CONSTRUCTION PLANNING ONLY

# PRELIMINARY

REFERENCE DRAWINGS

| DWG NO | TITLE |
|---|---|
| DWG-W375LV-ST01010 | LAW VIT BUILDING, MAIN, CONCRETE PLAN AT (-)21'-0" |

REVISION HISTORY

| REV | DESCRIPTION | DRAWN | CHKD | APVD | DATE |
|---|---|---|---|---|---|
| B | UPDATED FOR LCAR | | | | |
| A | ISSUED FOR INFORMATION - LCAR | A.L | D.O | W.C | 05/17/00 |

ISSUE STAMP

| | | |
|---|---|---|
| PROJECT No. | W375 | |
| SITE | HANFORD | |
| AREA | 200E | |
| BUILDING No. | | |

| | BY | DATE |
|---|---|---|
| ORIGINATOR | A LEINGANG | 05/17/00 |
| CHECKER | D. OMICHINSKI | 05/17/00 |
| APPROVED | W. CLEMENTS | 05/17/00 |
| ENGINEER CHECK | A. PALMQUIST | 05/17/00 |
| DIM REFERENCE No. | N/A - | REV |

BNFL Inc.

RIVER PROTECTION PROJECT
WASTE TREATMENT PLANT
3000 GEORGE WASHINGTON WAY
RICHLAND, WA 99352

CONTRACT No: DE-AC27-96RL13308

## LAW EXCAVATION AND MUDMAT

SCALE: 1" = 20'

DWG No. DWG- W375 -G00053

REV B

GRAPHIC SCALE 1" = 20'

'E' SIZE - 44x34

06/20/00 11:40:21 AM

COMPUTER GENERATED - MANUAL CHANGES NOT PERMITTED

LAST PLOTTED BY: ALeingang
C:\WORK\G00053_b.dgn

FORM RPPE.DGN