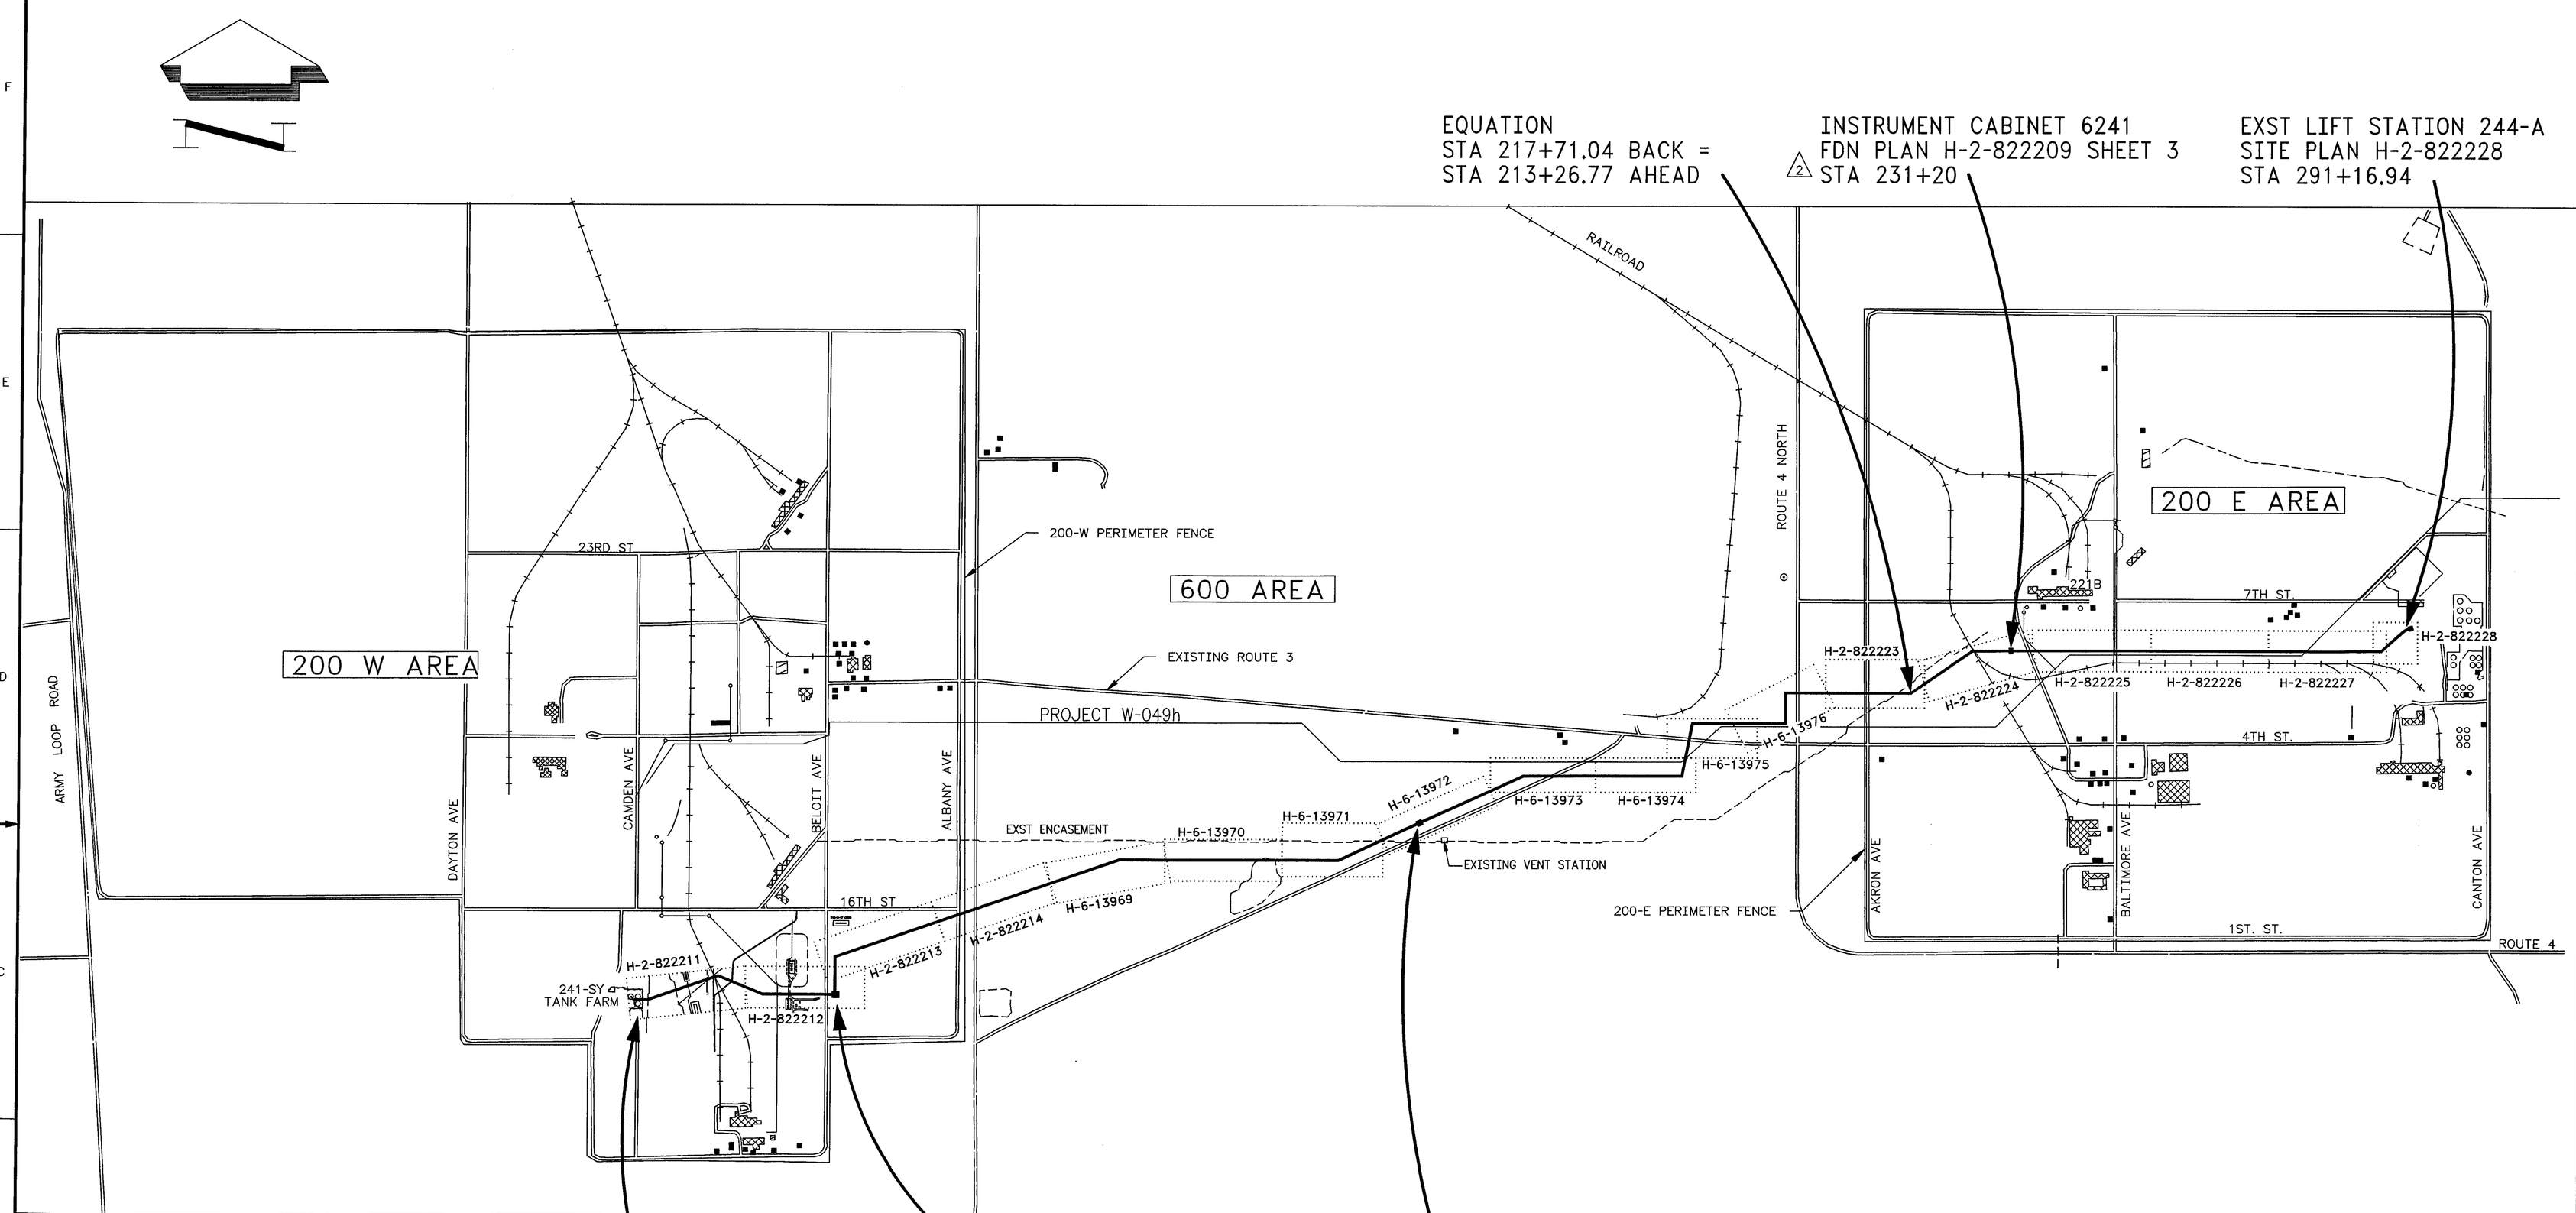

NOTES:
1. FOR GENERAL NOTES AND LEGEND SEE H-2-822209

CONTROL MONUMENT	COORDINATES 200-WEST AREA (FEET)	COORDINATES WCS83S/1991 (METERS)
2W-48	N 37,199.92 W 72,800.31	N 134,801.710 E 567,707.161
2W-143	N 38,071.73 W 70,720.95	N 135,068.981 E 568,340.204

CONTROL MONUMENT	COORDINATES 200-EAST AREA (FEET)	COORDINATES WCS83S/1991 (METERS)
2E-8	N 41,809.11 W 53,951.92	N 136,221.701 E 573,447.955
HWVP-3	N 40,950.18 W 56,725.10	N 135,957.535 E 572,603.534

NUMBER	TITLE

DRAWING TRACEABILITY LIST

NUMBER	TITLE
H-2-822200	DRAWING LIST

REFERENCES

NEXT USED ON

MF	REV NO.	DESCRIPTION	REV BY DATE	KEH APPROVALS	APVD FOR IMPL/INC FOR DATE
RS	2	INCORP ECN W-058-68 W-058 PROJECT TURNOVER &	P LAING 7/30/97	11/14/97	11/20/97
M	1	REVISE PER ECN W-058-30 & 48	KH 6/14/96	KSL 6/14/96	JCH 6/19/96

REVISIONS

CAD FILE B822201A CAD CODE 2J:IBM:ACD2:12.0:NN XREFS N

APPROVED FOR IMPLEMENTATION BY GL PARSONS FOR WHC DATE 7/24/95

DESIGNED	DATE
DSGN ENGR	P LAING/K HAYASE 6/20 1995
CHECKED	DT CHOU 6/20 1995
SAFETY	SEE DR/AT FORM
ENVR	SEE DR/AT FORM
DUAL ENGR	SEE DR/AT FORM
LEAD ENGR	SA FARGO 6/20 1995
REVIEW NO.	12 6/16 1995

SAFETY CLASS 1, SEE GEN NOTE 12

USE CONSTRUCTION
EDT 612950

U.S. DEPARTMENT OF ENERGY
RICHLAND OPERATIONS OFFICE
ICF KAISER HANFORD COMPANY

CIVIL
SITE PLAN

PROJECT W-058, REPLACEMENT OF CROSS SITE TRANSFER SYSTEM

SIZE	BLDG NO.	INDEX NO.	DWG NO.	REV NO.
F	6241	0110 0403	H-2-822201	2

SCALE 1' = 1000' JOB NO. CR1320 SHEET 1 OF 2

PLOT CFG: POLY 2 PLOT SCALE: 1=1000 KEHCAD 1

KEH 0350.00 (03/94) STRTKEHF: 199403030900