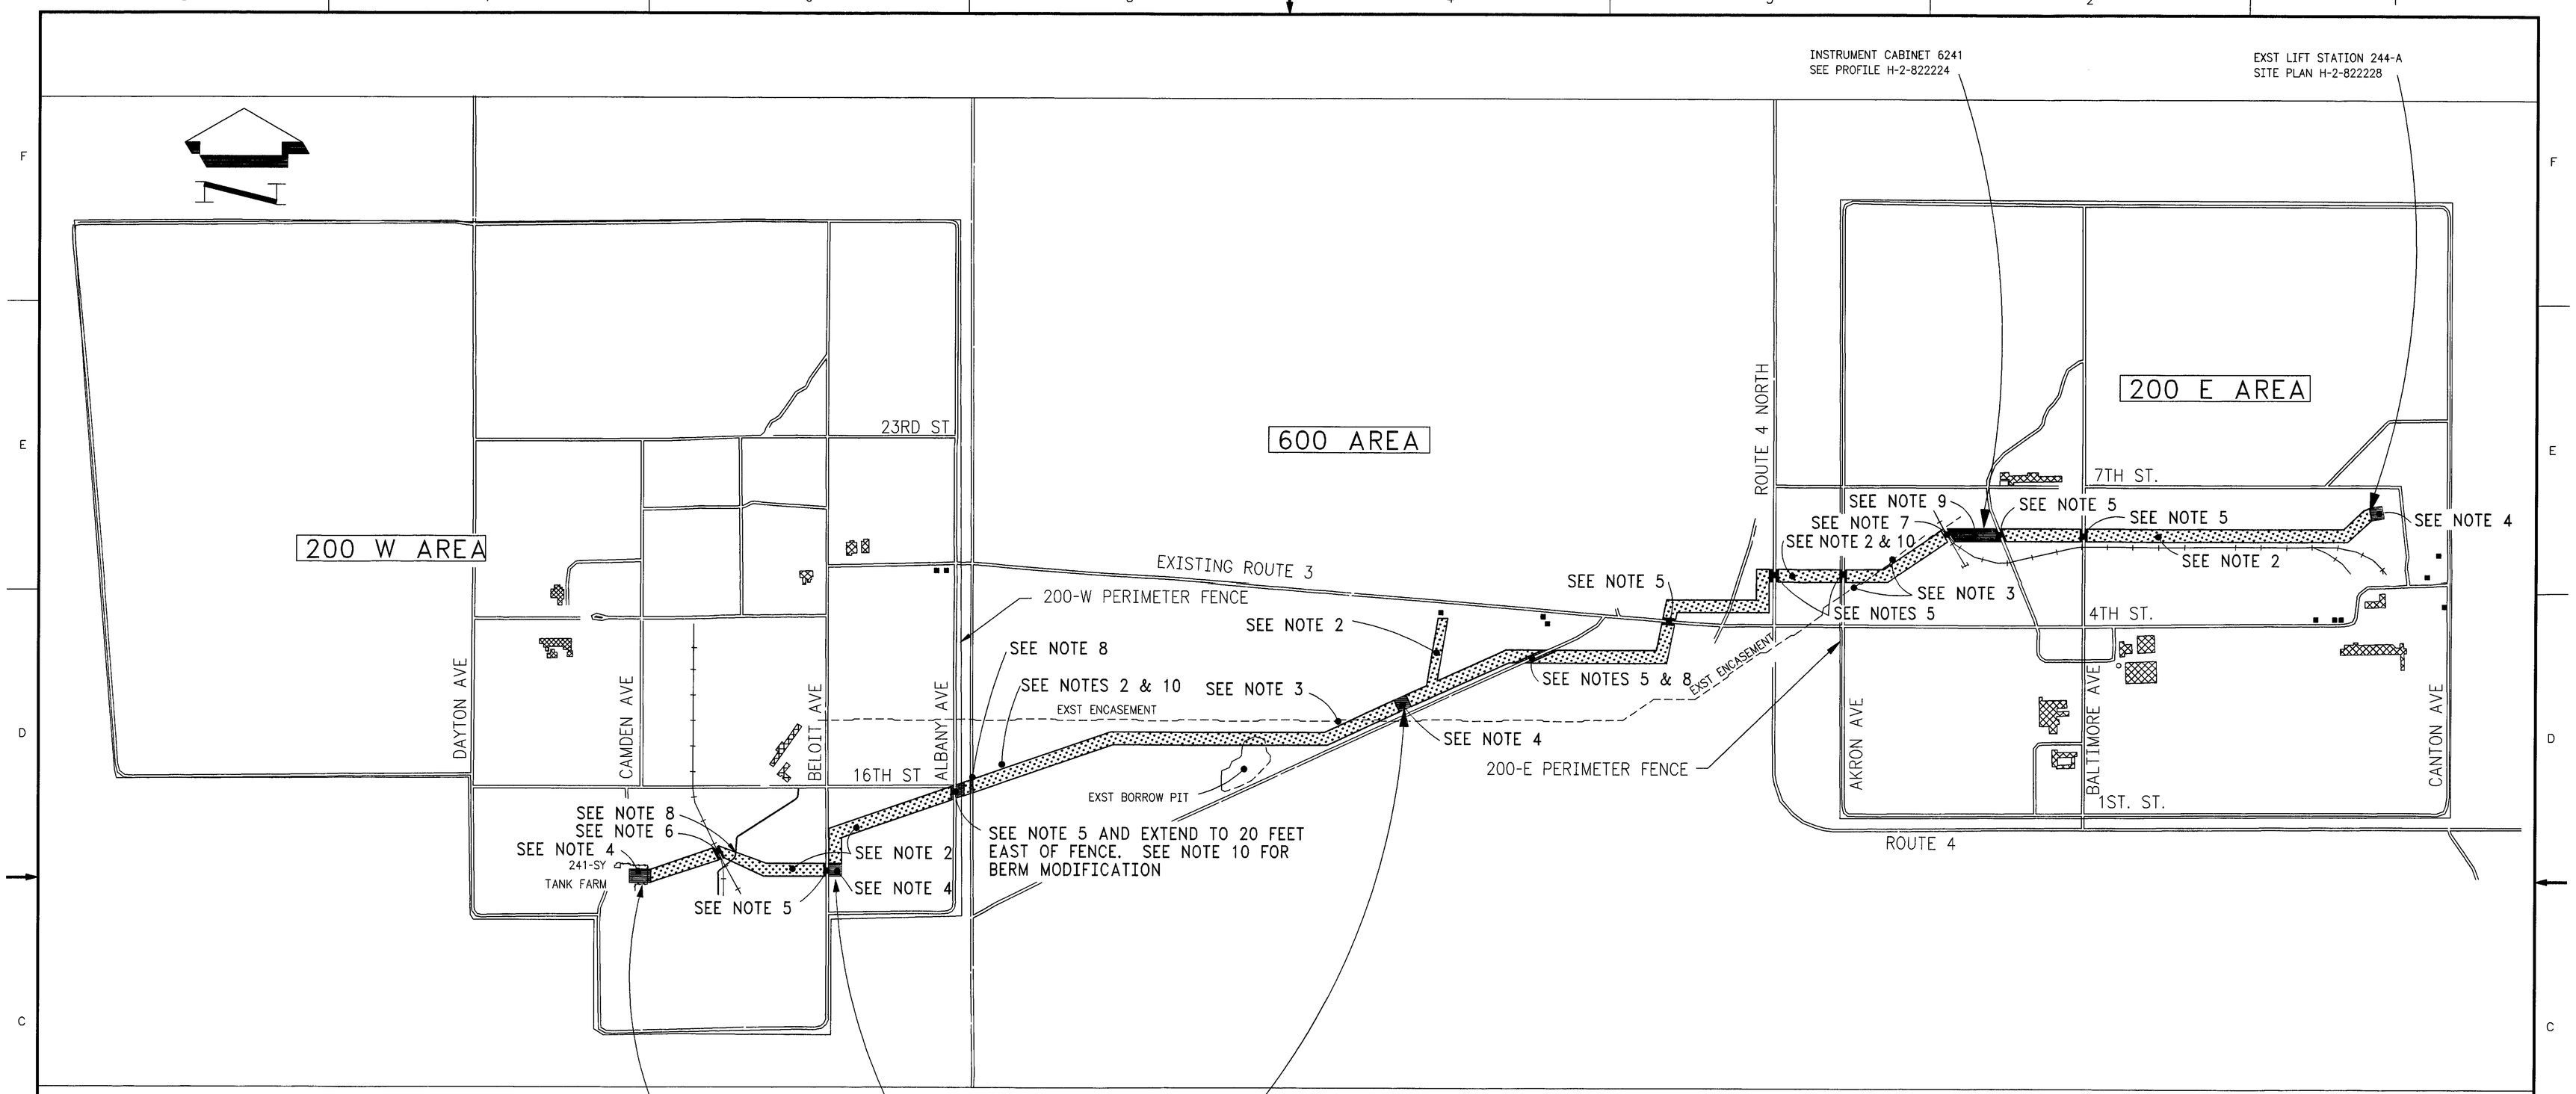

SITE RECLAMATION NOTES:

1. FOR GENERAL NOTES SEE H-2-822209
2. PROJECT RIGHT OF WAY SHALL BE HELD TO THE MINIMUM WIDTH PRACTICAL FOR SITE CONDITIONS AND SHALL NOT EXCEED 100 FEET IN OVERALL WIDTH EXCEPT AT LOCATIONS WHERE BERM IS PLACED ON BACKFILL, SEE PLAN AND PROFILES FOR LOCATIONS AND H-2-822209 FOR DETAILS. FOR RECLAMATION OF PROJECT RIGHT OF WAY, SEED PER SPECIFICATION EXCEPT AS NOTED BELOW.
3. THE CONTRACTOR SHALL NOT STOCKPILE EXCAVATED MATERIALS; LAYDOWN MATERIALS; PARK EQUIPMENT OR DRIVE ON OR WITHIN 20 FEET OF THE CLEARED AREAS ABOVE THE EXISTING ENCASMENT
4. FOR RECLAMATION AT STRUCTURES, SEE SITE PLANS
5. FOR RECLAMATION AT ROAD CROSSINGS, STABILIZE SHOULDERS WITH 3/4 INCH MINUS GRAVEL, STABILIZE EMBANKMENTS WITH 2 INCH MINUS GRAVEL
6. FOR RECLAMATION AT RAILROAD CROSSING STA 12+86, USE BALLAST IN CONJUNCTION WITH 2 INCH MINUS STABLIZATION AT EMBANKMENTS TO EXST GRADE LINE, SEE DETAIL 20 ON H-2-822209 SHEET 2
7. FOR RECLAMATION AT RAILROAD CROSSING STA 224+59 STABILIZE EMBANKMENTS WITH 2 INCH MINUS GRAVEL, SEE DETAIL 19 ON DRAWING H-2-822209 SH 2
8. FOR RECLAMATION AT GRAVEL ROAD CROSSINGS, USE CRUSHED GRAVEL PER DETAIL 18 ON DRAWING H-2-822209 SHEET 2
9. FOR RECLAMATION OF PROJECT RIGHT OF WAY, WHERE NOTED STABILIZE WITH 3/4 INCH MINUS GRAVEL
10. FOR RECLAMATION AT BERMS WHERE NOTED ON PLANS, SET UPHILL FACE LEVEL, SLOPE DOWNHILL FACE AT 4:1 AND STABILIZE AREA WITH 2 INCH MINUS GRAVEL SEE PLAN AND PROFILE DRAWINGS FOR ADDITIONAL DETAILS

STATE OF WASHINGTON — DANIEL S. LANGHART — 23814 — REGISTERED PROFESSIONAL ENGINEER — 11/20/97

EXPIRES: 7/1/99

REV NO.	DESCRIPTION	REV BY DATE	KEH APPROVALS	APVD FOR IMPL/INC FOR DATE
2	ECN W-058-351 W-058 PROJECT TURNOVER PER	11/20/97 11/11/97 P. LAING	11/20/97	11/18/97 12/11/97
M 1	REVISE PER ECN W-058-30 & 48	6/11/96 6/24/96 P. LAING	ASL 6/11/96 ASL 6/11/96	JLH 6/18/96 CVK 6/18/96

REVISIONS

NUMBER	TITLE	REFERENCES
H-2-822200	DRAWING LIST	

DRAWING TRACEABILITY LIST — NEXT USED ON

CAD FILE B822201B — CAD CODE 2J::IBM:ACD2:12.0:NN — XREF'S N

DESIGNED	P. LAING		DATE
CHECKED	DT CHOU	6/20 1995	
DSGN ENGR	P LAING	6/20 1995	
SAFETY	SEE DR/AT FORM		
CNVR	SEE DR/AT FORM		
QUAL ENGR	SEE DR/AT FORM		
LEAD ENGR	SA FARGO	6/20 1995	
REVIEW NO.	7	6/19 1995	
APPROVED FOR IMPLEMENTATION BY	GL PARSONS		
FOR	WHC	DATE 7/24/95	

SAFETY CLASS 1, SEE GEN NOTE 12 — USE CONSTRUCTION — EDT 612950

U.S. DEPARTMENT OF ENERGY
RICHLAND OPERATIONS OFFICE
M ICF KAISER HANFORD COMPANY

CIVIL
SITE RECLAMATION PLAN

PROJECT W-058, REPLACEMENT OF CROSS SITE TRANSFER SYSTEM

SIZE	BLDG NO.	INDEX NO.	DWG NO.	REV NO.
F	200-W 6241 200-E	0403 0110	H-2-822201	2

SCALE 1" = 1000' — JOB NO. CR1320 — SHEET 2 OF 2

PLOT CFG: POLY 2 PLOT SCALE: 1=1000 KEHCAD

KEH: 0350.00 (03/94) STRTKZHF: 199403030900