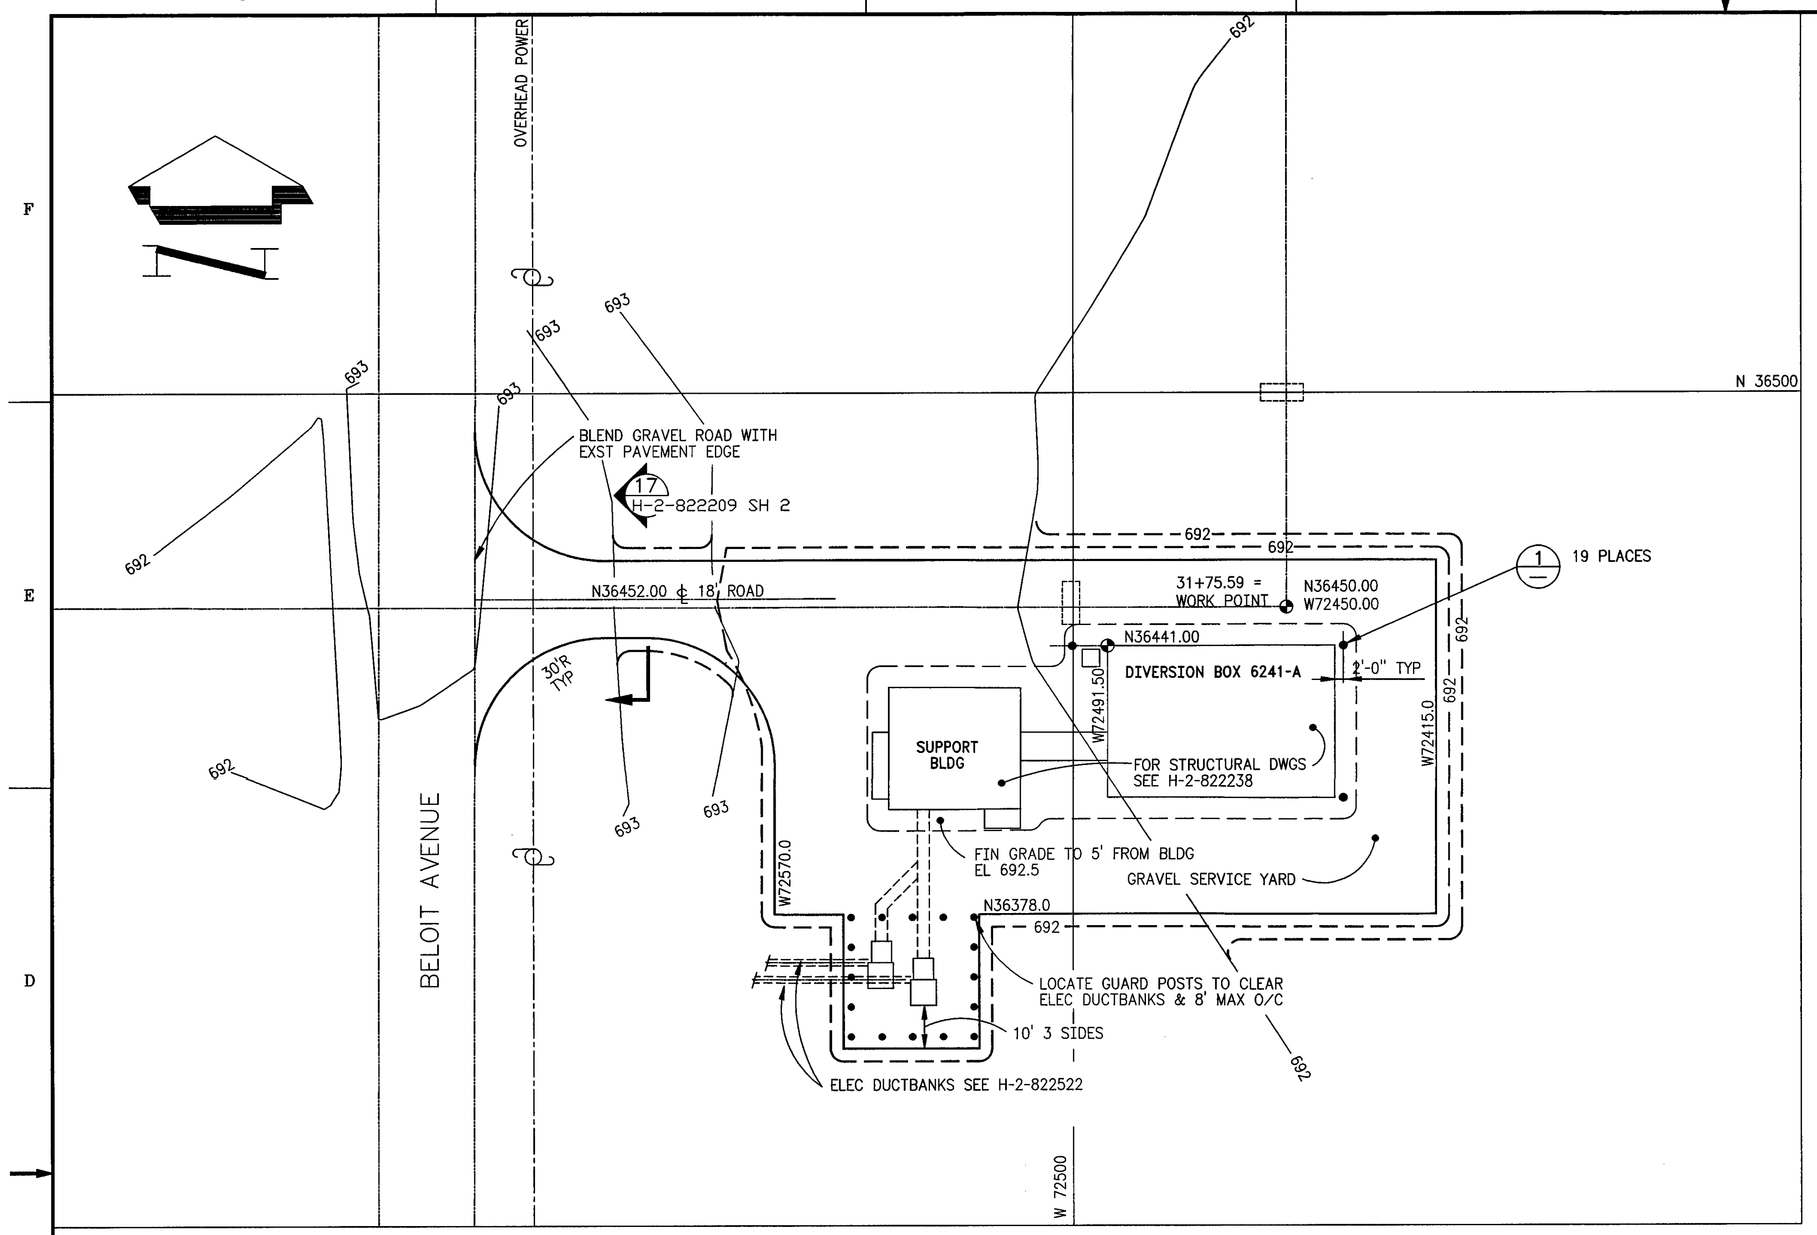

3 SITE PLAN 6241-A

20 0 20 40

SCALE IN FEET

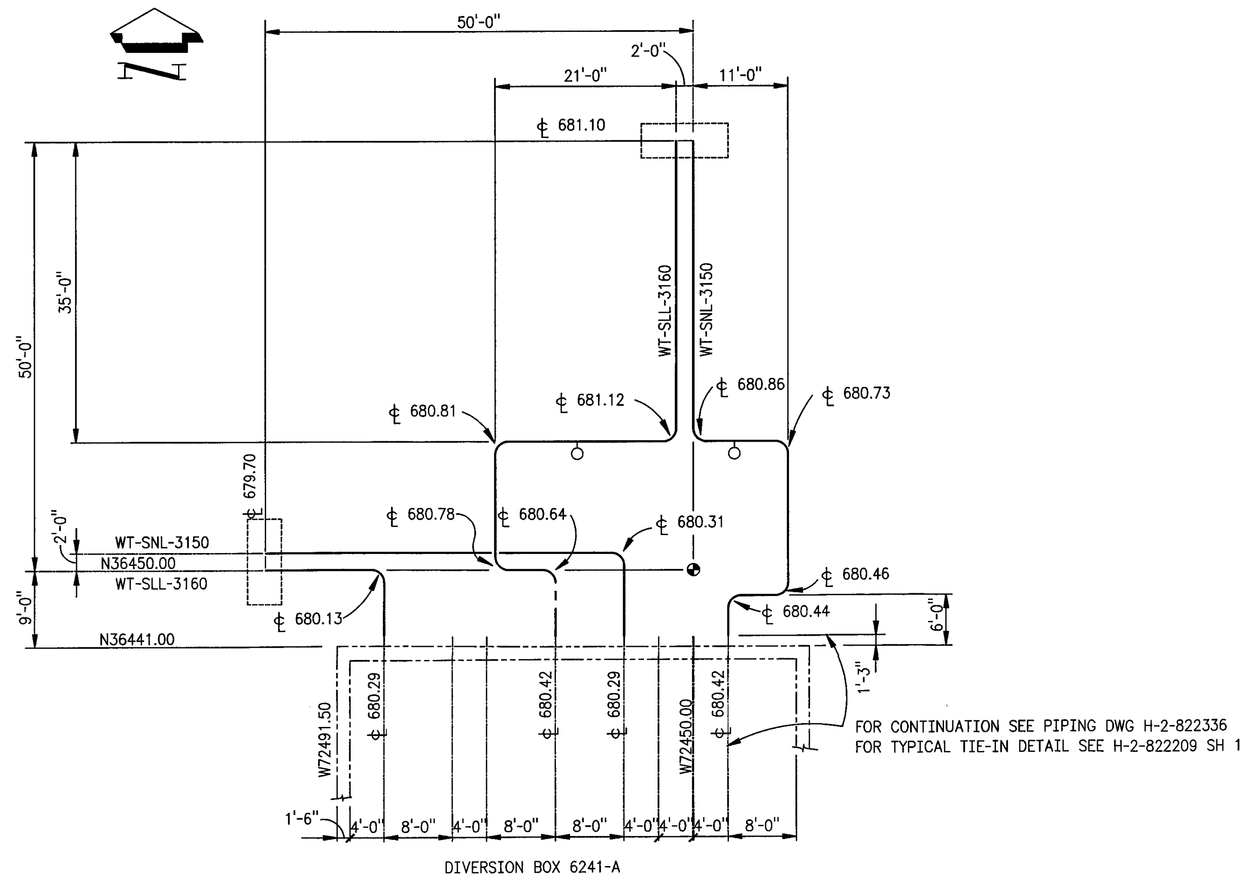

YARD PIPING ENLARGED PLAN

10 0 10 20

SCALE IN FEET

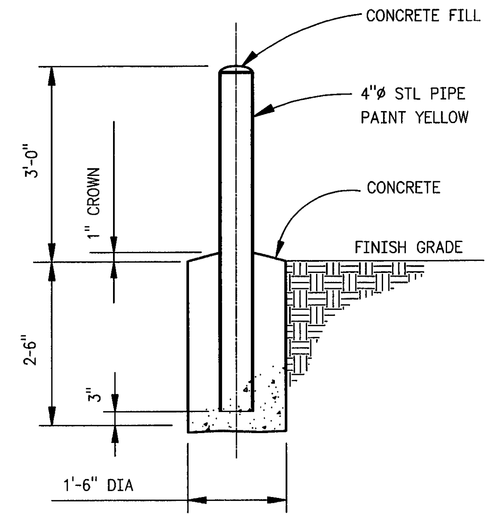

1 GUARD POST

3/4" = 1'-0"

H-6-13978

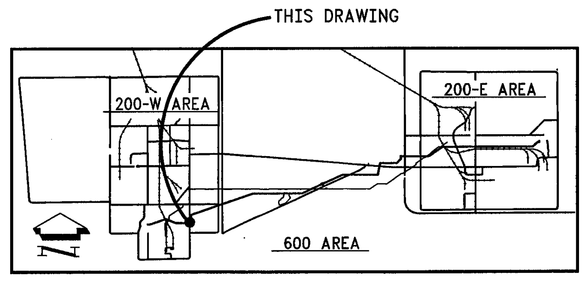

KEY PLAN

NOTES:
1. FOR GENERAL NOTES AND LEGEND SEE H-2-822209

JAMES S. LANGVIN — STATE OF WASHINGTON — 23814 — REGISTERED PROFESSIONAL ENGINEER — 11/13/97 — EXPIRES: 7/1/99

JAMES R. COLLINS — STATE OF WASHINGTON — 16941 — REGISTERED PROFESSIONAL ENGINEER — 11/13/97 — EXPIRES: 11/11/99

REV NO.	DESCRIPTION	REV BY DATE	KEH APPROVALS
3	ECN W-058-292 PER ECN W-058-351, & INCORP W-058 PROJECT TURNOVER	11/13/97 P LANG 7/24/97	11/13/97
2	REVISE PER ECN W-058-48	6/14/96 P LANGVIN 5/15/96	5/14/96 ASL 5/15/96
1	W-058-29 & W-058-30 REVISE PER ECN W-058-11 &	JT CHOU 2/26/96 P LANGVIN 2/15/96	2/26/96 JO LANGVIN

MF

APVD FOR DAFL/DRC FOR DATE

REVIEW NO. 9 6/16 1995

APPROVED FOR IMPLEMENTATION BY GL PARSONS FOR WHC DATE 7/24/95

		DATE
DESIGNED		
DSGN ENGR	P LAING/K HAYASE	7/20 1995
CHECKED	DT CHOU	7/20 1995
SAFETY	SEE DR/AT FORM	
ENVIR	SEE DR/AT FORM	
QUAL ENGR	SEE DR/AT FORM	
LEAD ENGR	SA FARGO	7/21 1995

SAFETY CLASS 1, SEE GEN NOTE 12

USE CONSTRUCTION

EDT 612950

M U.S. DEPARTMENT OF ENERGY
RICHLAND OPERATIONS OFFICE
ICF KAISER HANFORD COMPANY

CIVIL
SITE PLAN
DIVERSION BOX 6241-A

PROJECT W-058, REPLACEMENT OF CROSS SITE TRANSFER SYSTEM

SIZE	BLDG NO.	INDEX NO.	DWG NO.	REV NO.
F	200-W 6241-A	0403 0110	H-2-822202	3

SCALE SHOWN JOB NO. CR1320 SHEET 1 OF 1

H-2-822200 DRAWING LIST

NUMBER	TITLE

DRAWING TRACEABILITY LIST

NUMBER	TITLE

REFERENCES

NEXT USED ON

REVISIONS

CAD FILE B822202A CAD CODE 2J:IBM:ACD2:12.0:NN KEEPS N

PLOT CFG: POLY 2 PLOT SCALE: 1=20 KEHCAD 1

KEH 0350.00 (03/94) STRICKEN: 19940303.0900