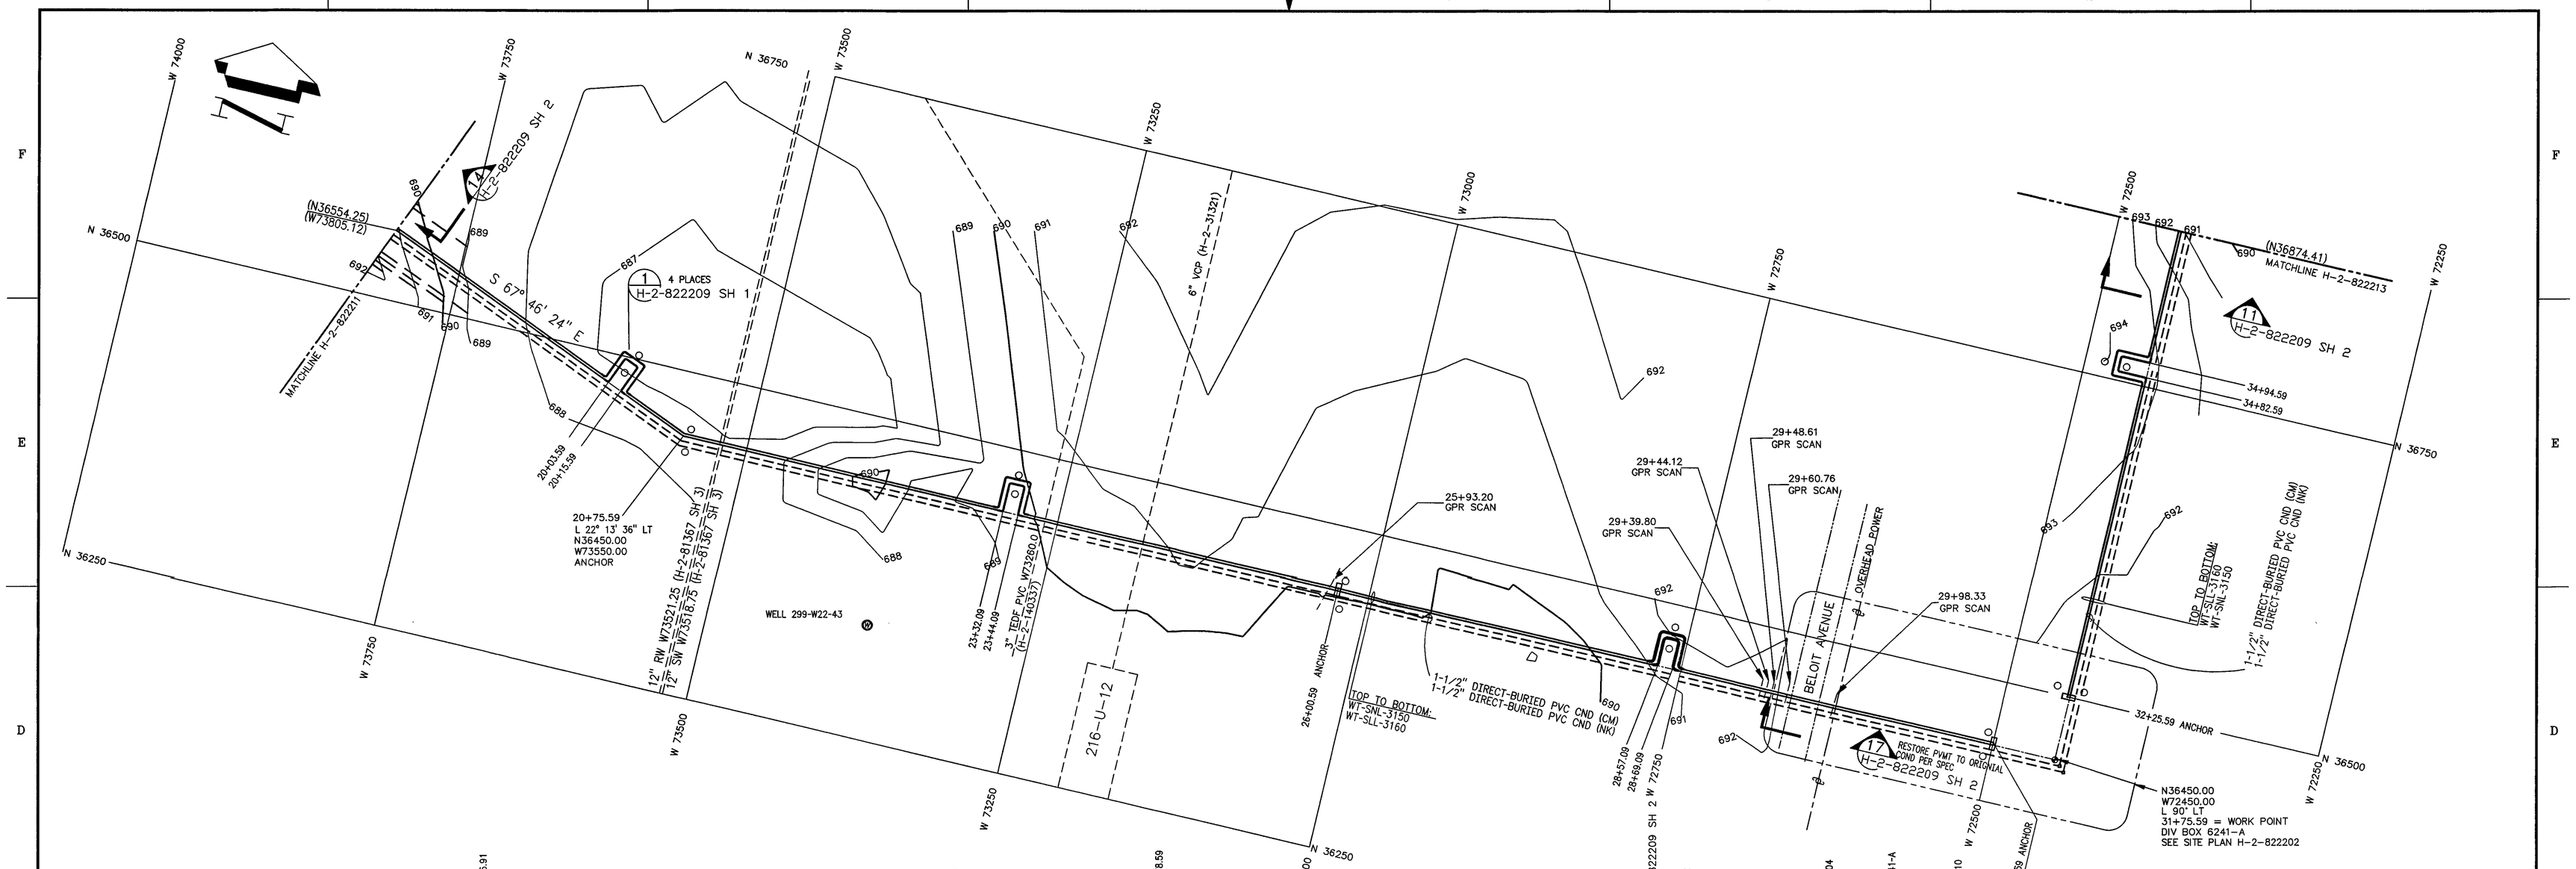

PROFILE VERTICAL SCALE 1"= 10'

GRAPHIC SCALE

(IN FEET)
1 inch = 50 ft.

HORIZONTAL DATUM : 200W FEET
CONTOUR INTERVAL : 1 FOOT
VERTICAL DATUM : NGVD29 FEET

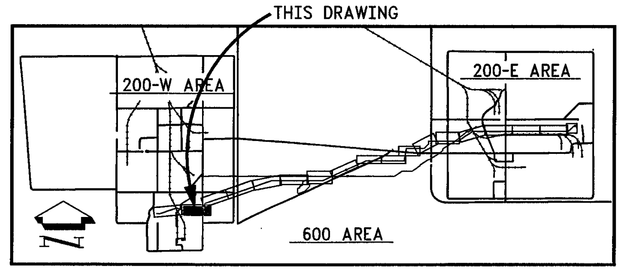

KEY PLAN

NOTES:

1. FOR GENERAL NOTES AND LEGEND SEE H-2-822209

EXPIRES: 7/1/99 EXPIRES: 11/11/99

NUMBER	TITLE
DRAWING TRACEABILITY LIST	

NUMBER	TITLE
H-2-822200	DRAWING INDEX
NEXT USED ON	

REFERENCES

MF	REV NO.	DESCRIPTION	REV BY DATE	KEH APPROVALS			APVD FOR IMPL/IMC FOR DATE
RS S	3	ECN W-058-64 PER ECN W-058-351, & INCORP W-058 PROJECT TURNOVER	11/14/97 W LANG 11/20/97		11/13/97		11/20/97
M	2	& 48 REVISE PER ECN W-058-25, 30	6/24/96 P LAING	KH 6/14/96	K HAYASE 6/14/96	KH 6/18/96	CVK 6/18/96
M	1	REVISE PER ECN W-058-5 ZN C3	6/29/95 P LAING	10/10/95 P LAING	10/10/95 SA FRADO	10/10/95 LJ HENDERSON	10/10/95 G. PARSONS

REVISIONS

CAD FILE B822212A CAD CODE 2J:IBM:ACD2:12.0:NN KEEPS N

DESIGNED	P LAING	DATE	
DSGN ENGR	P LAING/K HAYASE	6/20 1982	
CHECKED	DT CHOU	6/20 1982	
SAFETY	SEE DR/AT FORM		
ENVIR	SEE DR/AT FORM		
QUAL ENGR	SEE DR/AT FORM		
LEAD ENGR	SA FARGO	6/20 1982	
REVIEW NO.	11	6/18 1995	
APPROVED FOR IMPLEMENTATION BY	GL PARSONS		
FOR	WHC	DATE	7/24/95

SAFETY CLASS 1, SEE GEN NOTE 12

USE CONSTRUCTION
EDT 612950

M U.S. DEPARTMENT OF ENERGY
RICHLAND OPERATIONS OFFICE
ICF KAISER HANFORD COMPANY

CIVIL
PLAN & PROFILE
STA 18+ TO 36+

PROJECT W-058, REPLACEMENT OF CROSS SITE TRANSFER SYSTEM

SIZE	BLDG NO.	INDEX NO.	DWG NO.	REV NO.
F	200-W 6241	7601 7603 7501	H-2-822212	3

SCALE SHOWN RSB NO. CR1320 SHEET 1 OF 1

PLOT CFG: POLY 2 PLOT SCALE: 1=50 KEHCAD 1

KEH 0350.00 (03/94)
STRIKEUP: 19940302.09:07