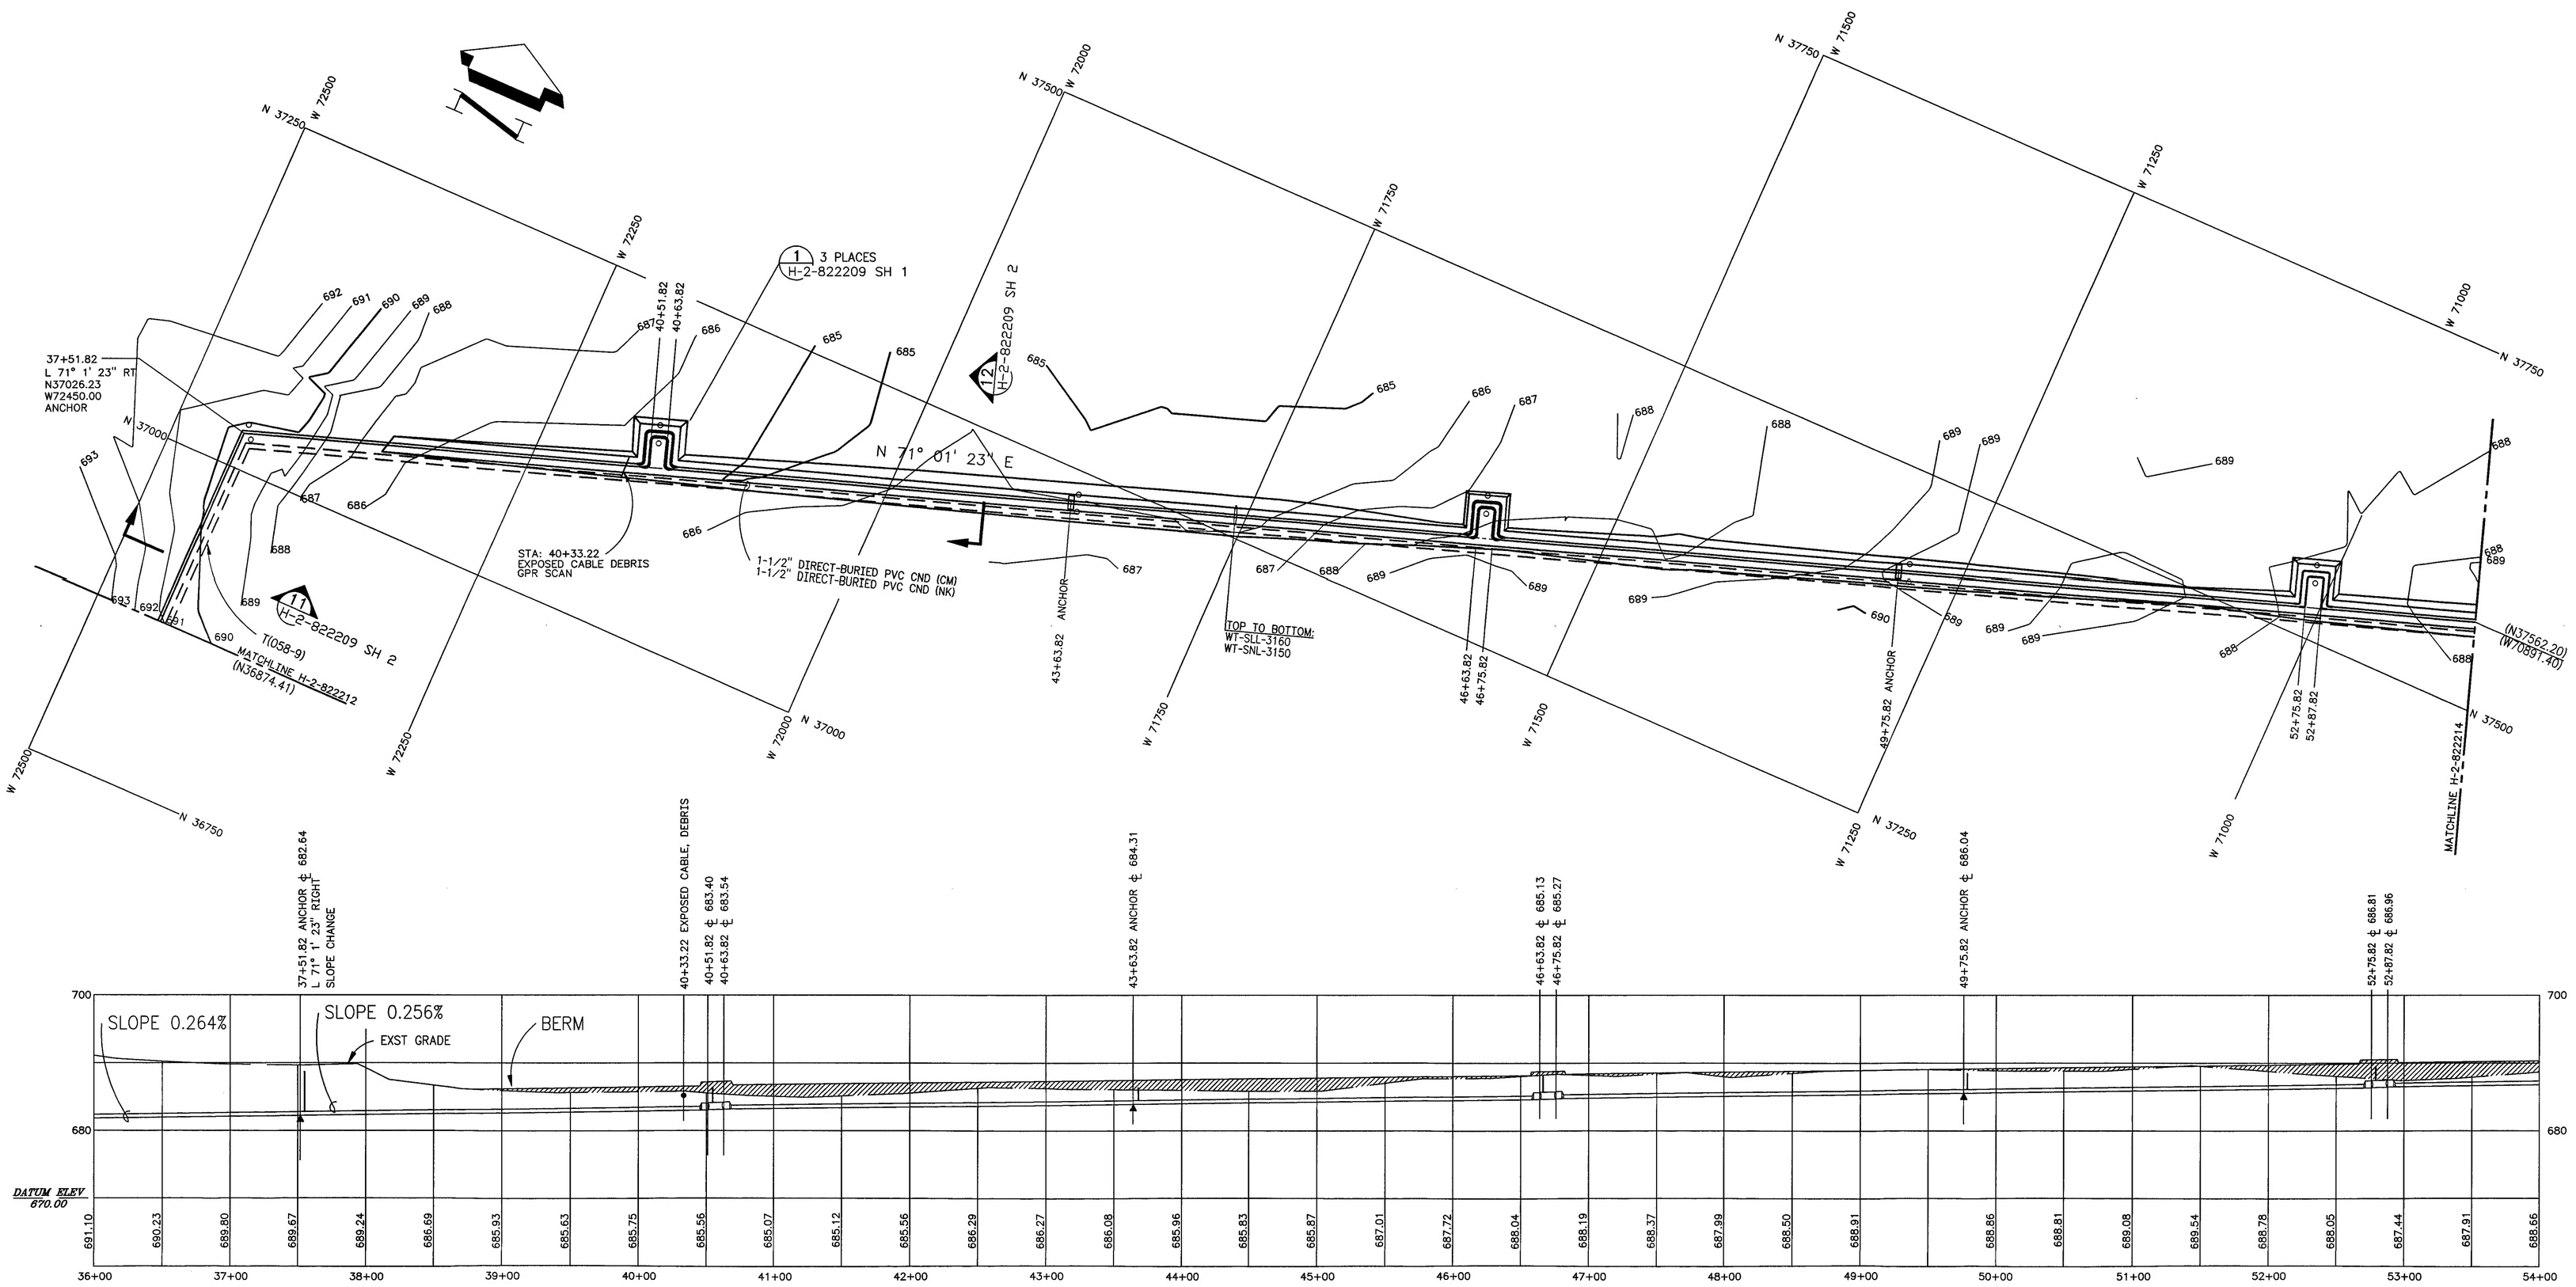

PROFILE VERTICAL SCALE 1"= 10'

GRAPHIC SCALE

3

50 0 25 50 100 200

(IN FEET)
1 inch = 50 ft.

HORIZONTAL DATUM : 200W FEET
CONTOUR INTERVAL : 1 FOOT
VERTICAL DATUM : NGVD29 FEET

NOTES:

1. FOR GENERAL NOTES AND LEGEND SEE H-2-822209

STATE OF WASHINGTON PROFESSIONAL ENGINEER REGISTERED 23814 — 11/13/97 — EXPIRES: 7/1/99

STATE OF WASHINGTON PROFESSIONAL ENGINEER REGISTERED 16941 — 11/13/97 — EXPIRES: 11/11/99

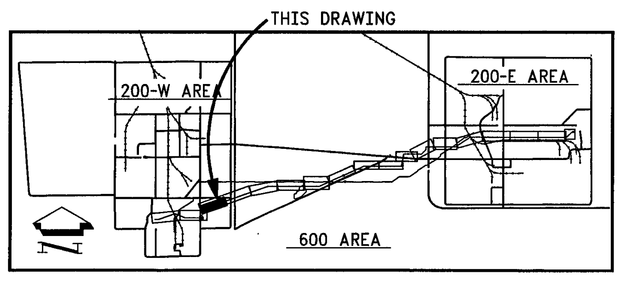

KEY PLAN

NUMBER	TITLE
DRAWING TRACEABILITY LIST	

NUMBER	TITLE
H-2-822200	DRAWING INDEX
NEXT USED ON	REFERENCES

MF	REV NO.	DESCRIPTION	REV BY DATE	KEH APPROVALS			APVD FOR IMPL/INC FOR DATE
RS S	3	PER ECN W-058-351 W-058 PROJECT TURNOVER	J.D.L. 11/13/97 P. LAING 7/24/97		11/13/97		11/13/97
M	2	& 48 REVISE PER ECN W-058-25, 30	KSL 6/24/96 P. LAING	JD 6/14/96	KSL 5/14/96	JCH 5/13/96	CVK 5/13/96
M	1	REVISE PER ECN W-058-5 ZN E7	9/29/95 P. LAING	10/13/95 K HAYASE	10/10/95 SA TRAGO	10/10/95 J HENDERSON	10/13/95 SL PARSONS

REVISIONS

CAD FILE B822213A CAD CODE 2J:IBM:ACD2:12.0:NN XREFS N

DESIGNED	P LAING	DATE
DESIGN ENGR	P LAING/K HAYASE	5/20 1995
CHECKED	DT CHOU	5/20 1995
SAFETY	SEE DR/AT FORM	
ENVIR	SEE DR/AT FORM	
QUAL ENGR	SEE DR/AT FORM	
LEAD ENGR	SA FARGO	6/20 1995
REVIEW NO.	12	6/15 1995

APPROVED FOR IMPLEMENTATION
BY GL PARSONS
FOR WHC DATE 7/24/95

SAFETY CLASS 1, SEE GEN NOTE 12 | USE CONSTRUCTION | EDT 612950

M U.S. DEPARTMENT OF ENERGY
RICHLAND OPERATIONS OFFICE
ICF KAISER HANFORD COMPANY

CIVIL
PLAN & PROFILE
STA 36+ TO 54+

PROJECT W-058, REPLACEMENT OF CROSS SITE TRANSFER SYSTEM

SIZE	BLDG NO.	INDEX NO.	DWG NO.	REV NO.
F	624-1 / 200-W	4201 / 7501	H-2-822213	3

SCALE SHOWN | JOB NO. CR1320 | SHEET 1 OF 1

PLOT CFG: POLY 2 PLOT SCALE: 1=50 KEHCAD 1

KEH 0350.00 (03/94)
STRTKEHF: 199403030900