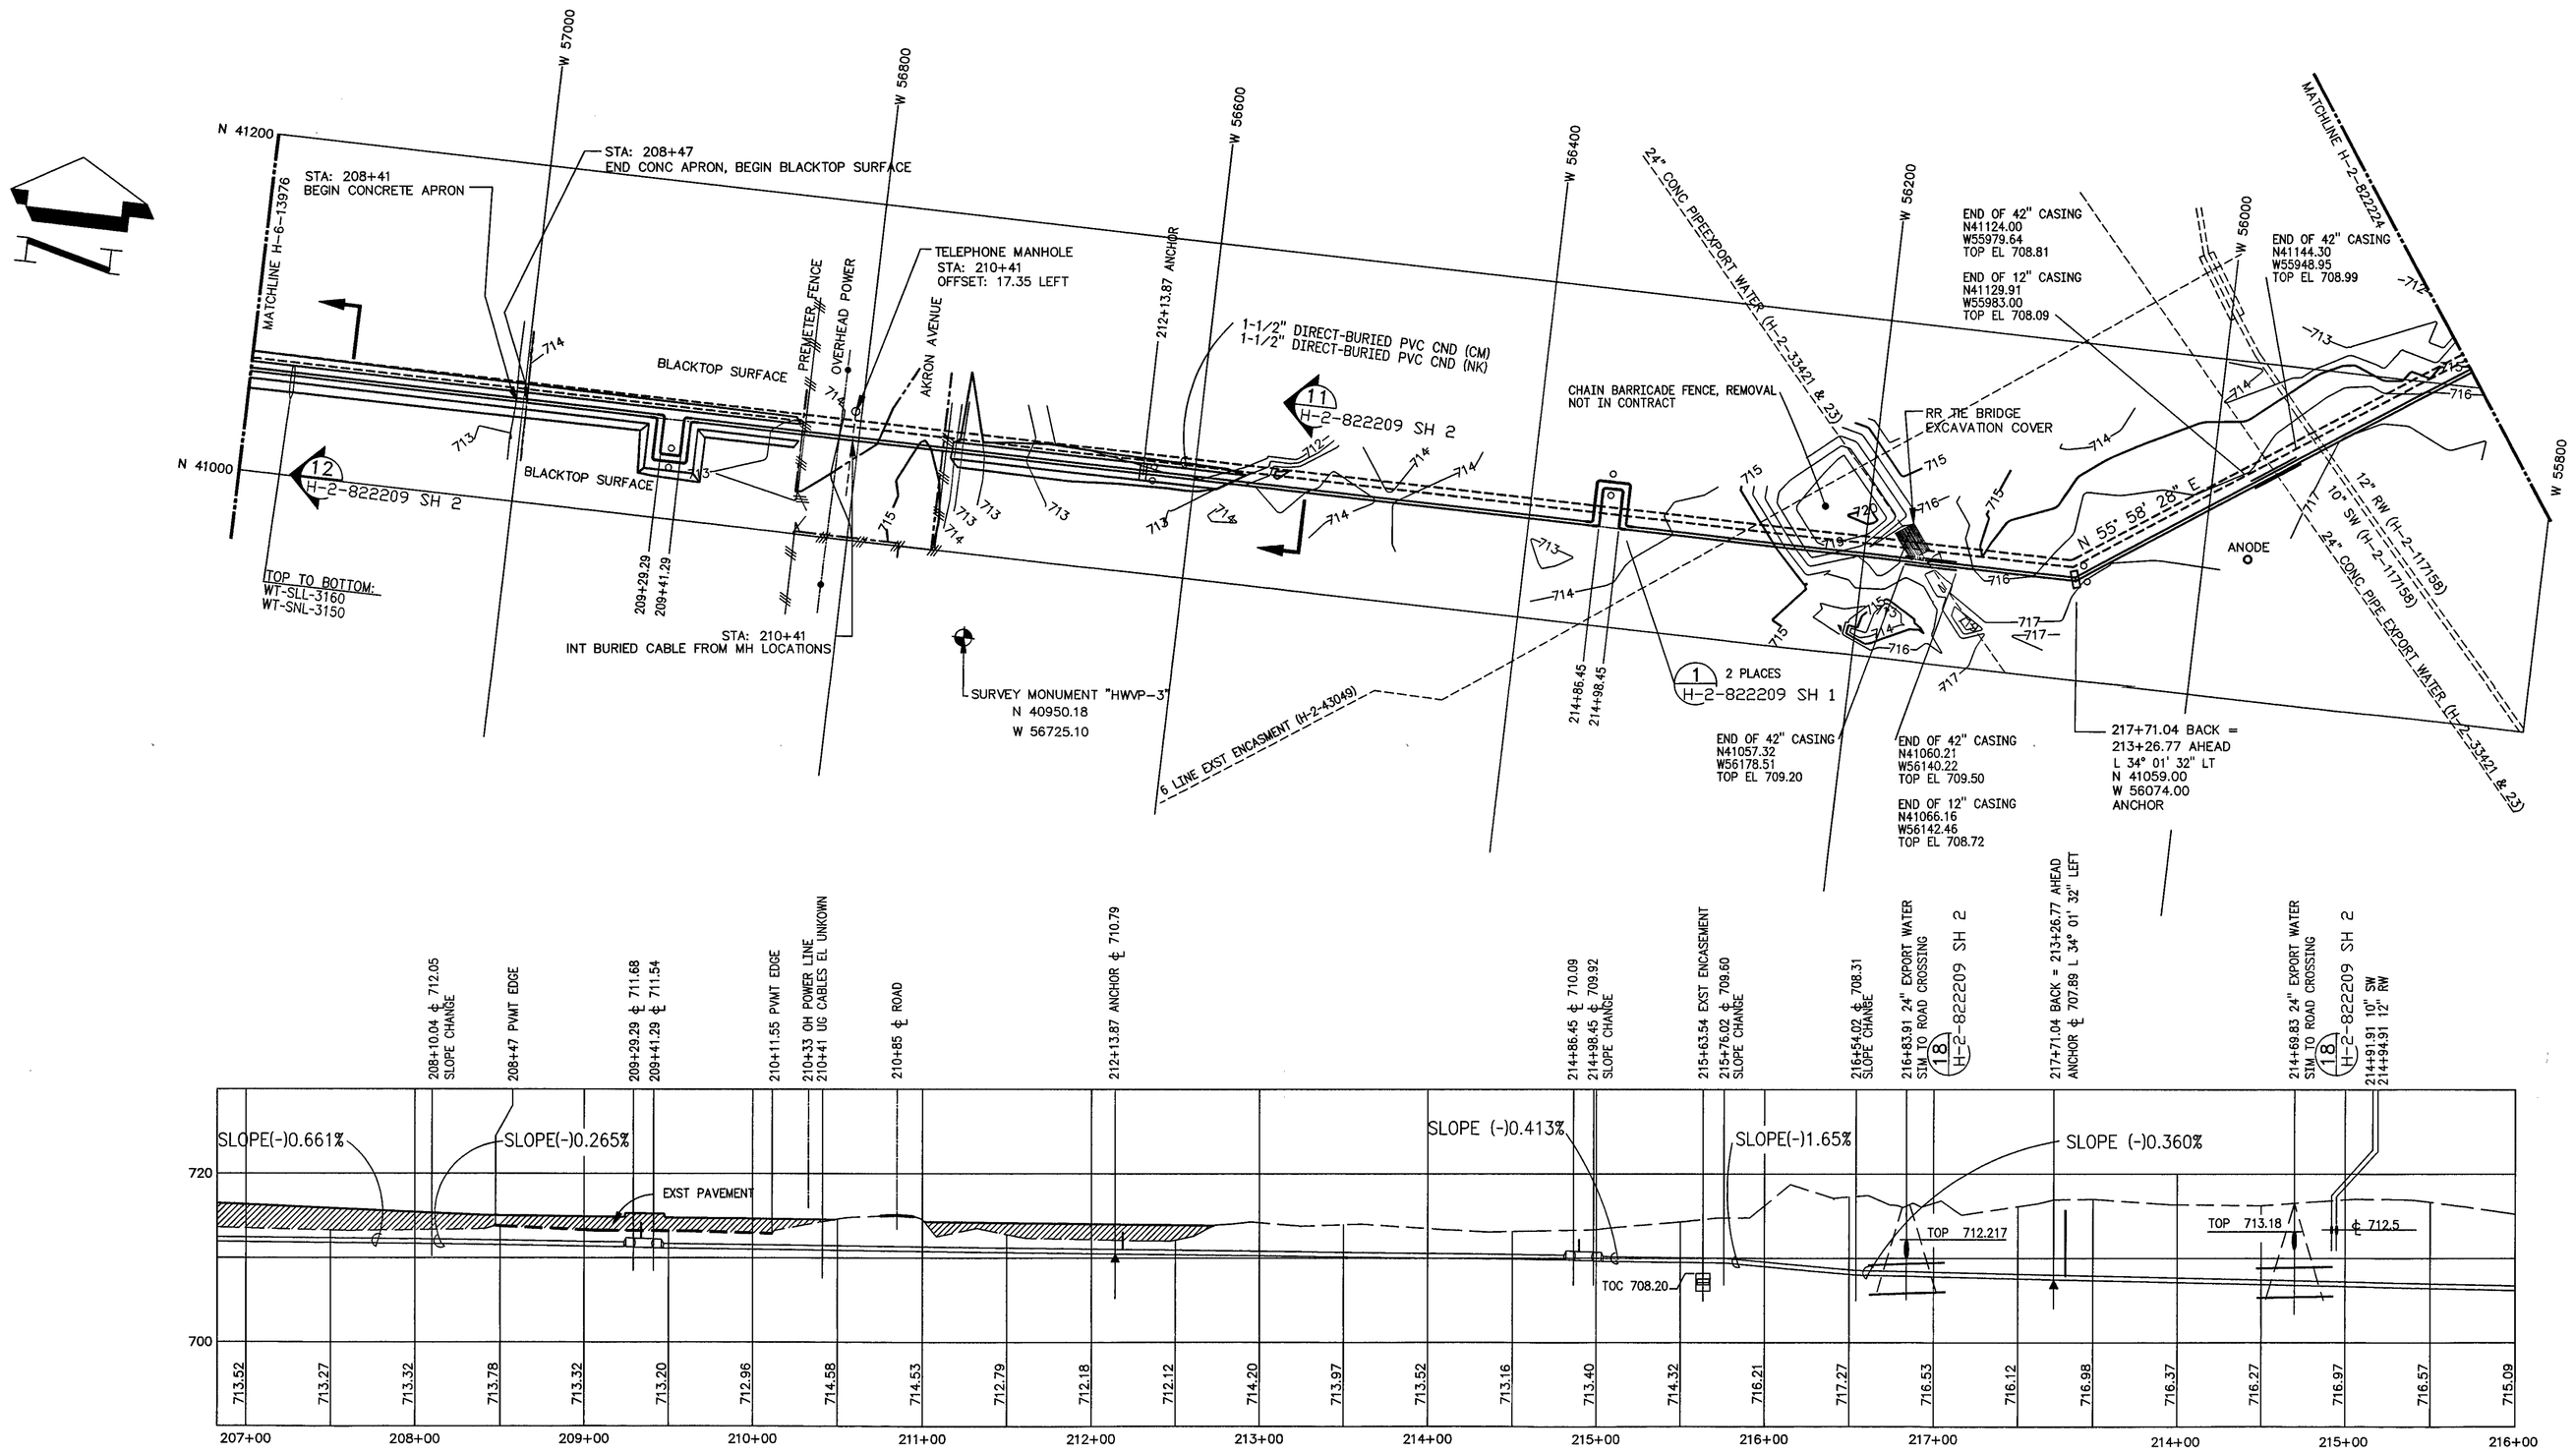

3 PROFILE VERTICAL SCALE : 1"= 10'

GRAPHIC SCALE

50 0 25 50 100 200

(IN FEET)
1 inch = 50 ft.

VERTICAL DATUM : NGVD'29 FEET
CONTOUR INTERVAL : 1 FOOT
HORIZONTAL DATUM : 200 EAST GRID FEET

NOTES
1. FOR GENERAL NOTES AND LEGEND SEE H-2-822209

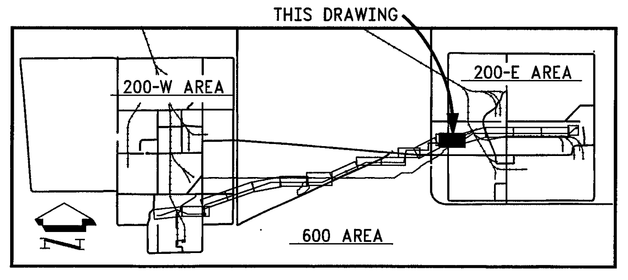

KEY PLAN

NUMBER	TITLE
DRAWING TRACEABILITY LIST	

NUMBER	TITLE
H-2-822200	DRAWING INDEX
REFERENCES	
NEXT USED ON	

REV NO.	DESCRIPTION	REV BY DATE	KEH APPROVALS	APVD FOR IMPL/NC FOR DATE
3	PER ECN W-058-351 W-058 PROJECT TURNOVER	P LAING 11/13/97	11/13/97	11/13/97
2	45 & 48 REVISE PER ECN W-058-25, 30	ASL 6/24/96 P LAING	KH 6/14/96 ASL 6/14/96 JDH 6/15/96	CVK 6/15/96
1	b) WAS: CONTAMIN. SOIL ZN F3 a) DELETE RAD CONT AREA ZN E4 REVISE PER ECN W-058-5	DTC 10/3/95 P LAING 10/13/95 P LAING	K HAYASE 10/13/95 P LAING 10/13/95 SA FRAGO 10/30/95 J HENDERSON 10/30/95 L PARSONS	

REVISIONS

CAD FILE B822223A CAD CODE 2J:IBM:ACD2:12.0:NN XREF'S N

DESIGNED	P LAING	DATE	
DSGN ENGR	P LAING/ K HAYASE	6/20 1995	
CHECKED	DT CHOU	6/20 1995	
SAFETY	SEE DR/AT FORM		
ENVIR	SEE DR/AT FORM		
QUAL ENGR	SEE DR/AT FORM		
LEAD ENGR	SA FARGO	6/20 1995	
REVIEW NO.	14	6/18 1995	

APPROVED FOR IMPLEMENTATION
BY GL PARSONS
FOR WHC DATE 7/24/95

SAFETY CLASS 1, SEE GEN NOTE 12

USE CONSTRUCTION
EDT 612950

U.S. DEPARTMENT OF ENERGY
RICHLAND OPERATIONS OFFICE
ICF KAISER HANFORD COMPANY

CIVIL
PLAN & PROFILE
STA 208+ TO 216+

PROJECT W-058, REPLACEMENT OF CROSS SITE TRANSFER SYSTEM

SIZE	BLDG NO.	INDEX NO.	DWG NO.	REV NO.
F	600 6241 200-E	7601 0403 7501	H-2-822223	3

SCALE SHOWN JOB NO. CR1320 SHEET 1 OF 1

PLOT CFG: POLY 2 PLOT SCALE: 1=50 KEHCAD 1

KEH 0350.00 (03/94)
STRTKEHF: 19940303.0900