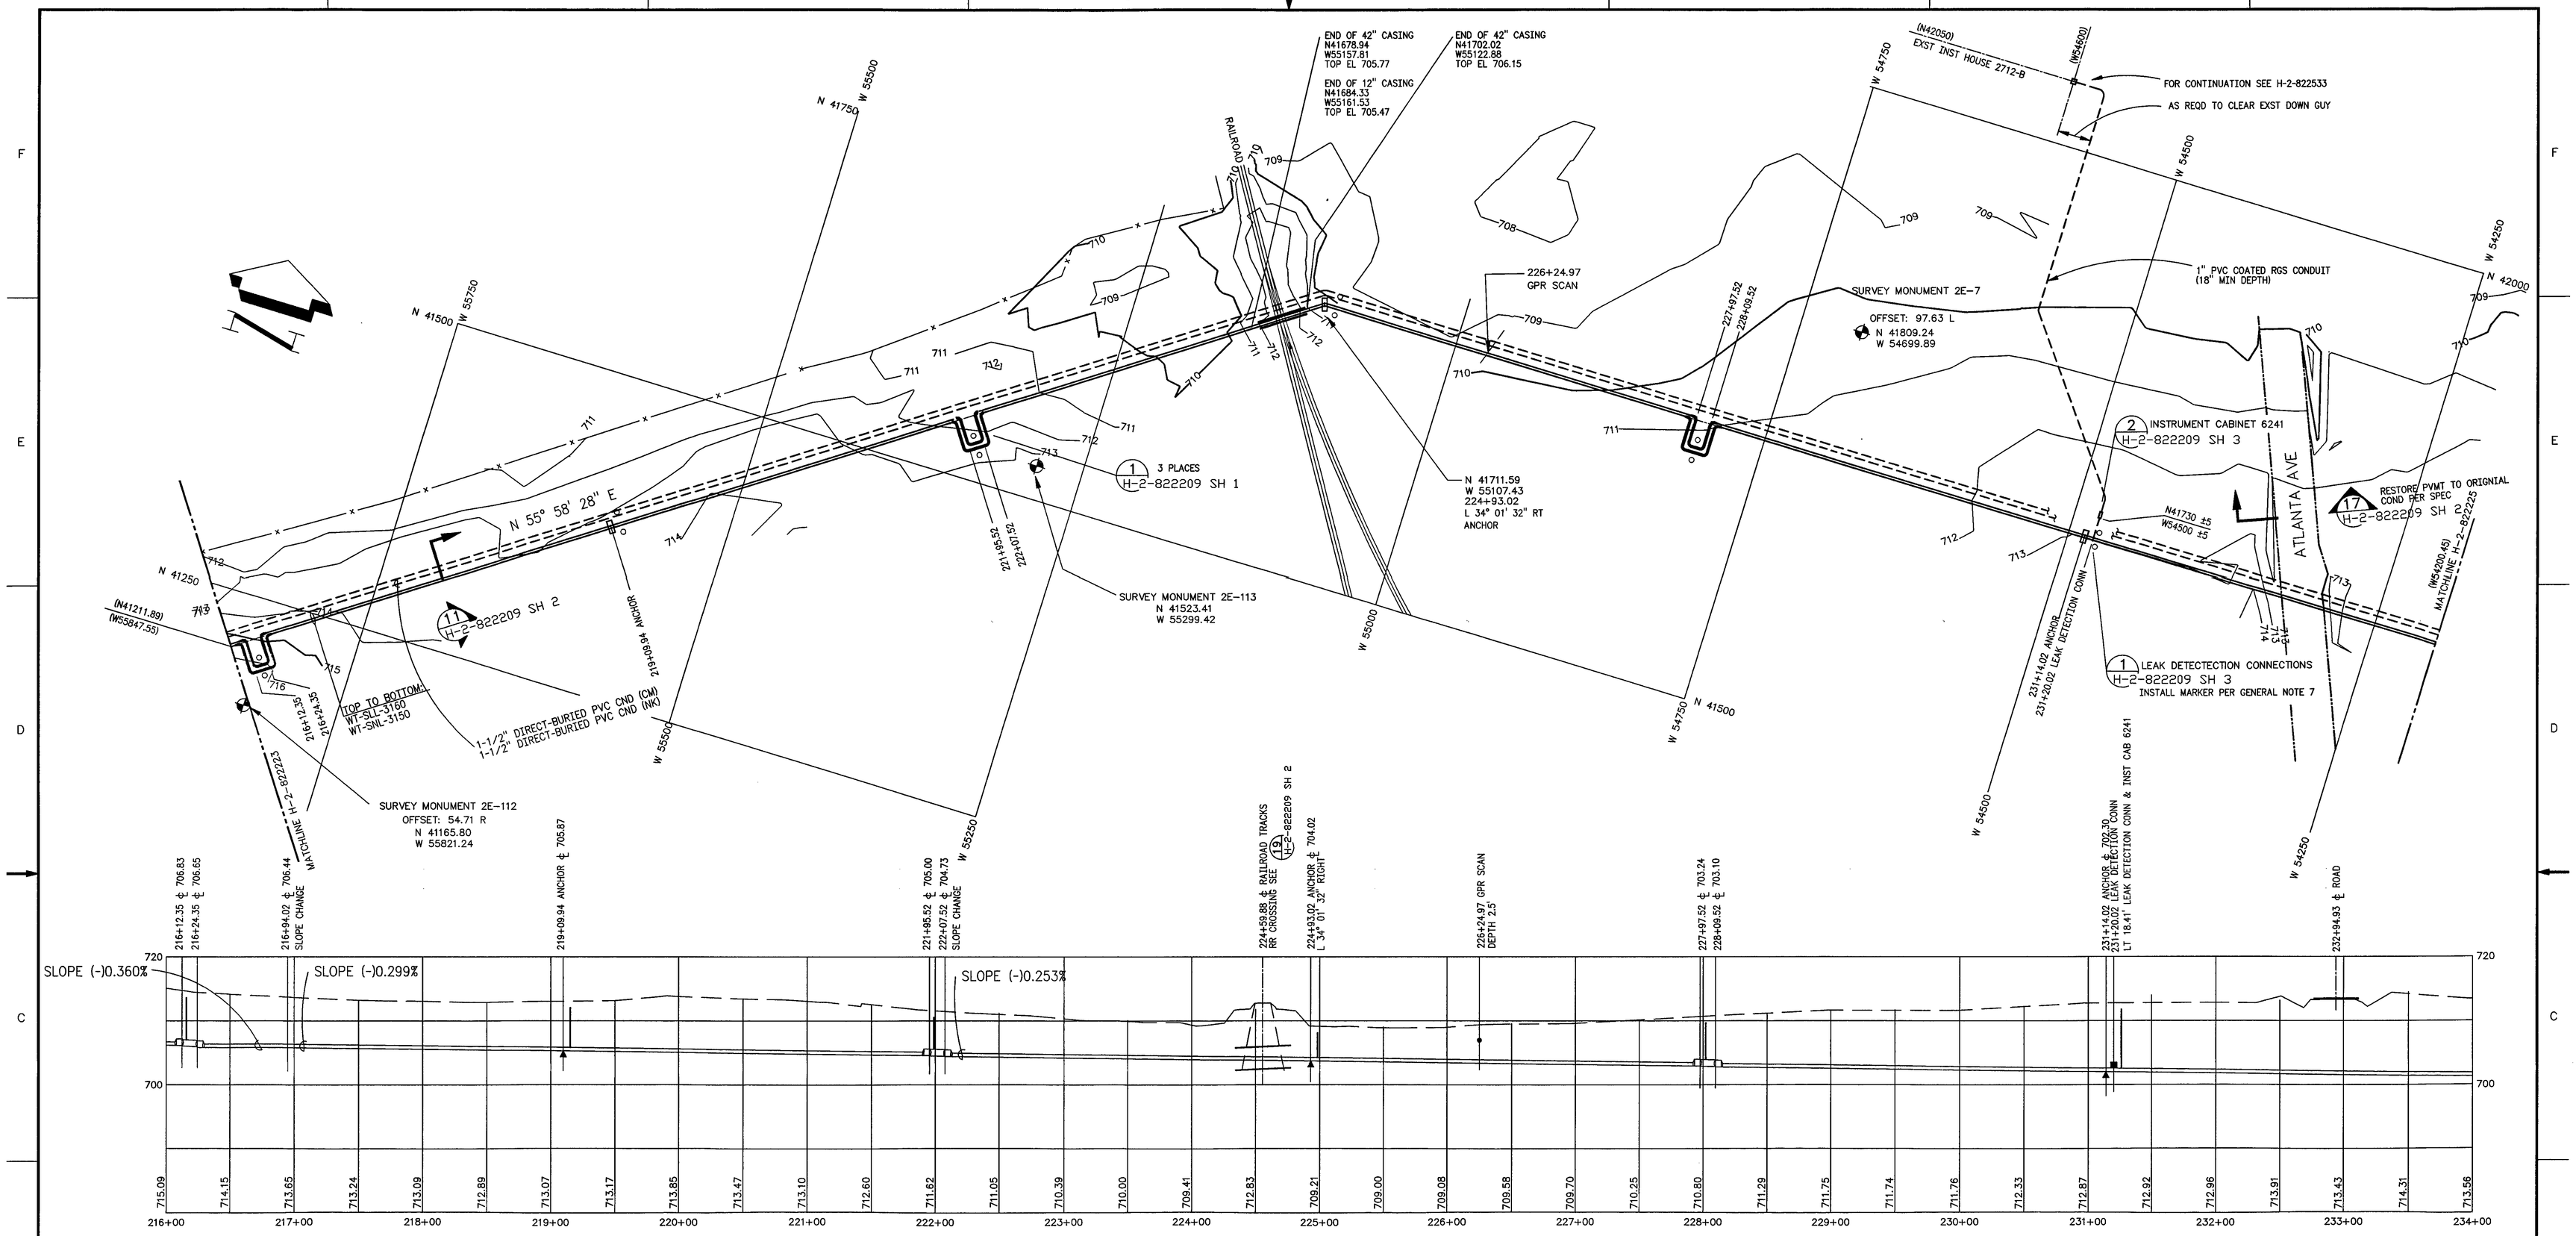

GRAPHIC SCALE

50 0 25 50 100 200

(IN FEET)
1 inch = 50 ft.

3

HORIZONTAL DATUM : 200E FEET
CONTOUR INTERVAL : 1 FOOT
VERTICAL DATUM : NGVD29 FEET

NOTES:

1. FOR GENERAL NOTES AND LEGEND SEE H-2-822209

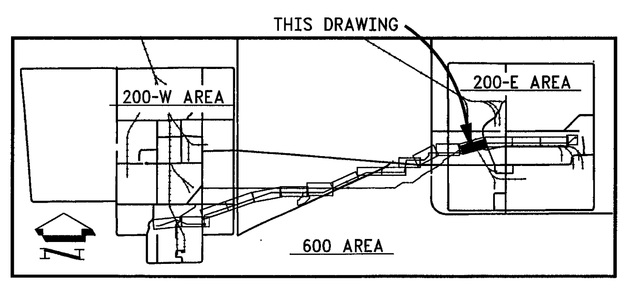

KEY PLAN

NUMBER	TITLE
DRAWING TRACEABILITY LIST	

NUMBER	TITLE
H-2-822200	DRAWING INDEX
NEXT USED ON	REFERENCES

SYM	REV NO.	DESCRIPTION	REV BY DATE	KEH APPROVALS
RS	3	PER ECN W-058-351 W-058 PROJECT TURNOVER	P. LAING 11/13/97	11/13/97
M	2	& 48 REVISE PER ECN W-058-25, 30	KSL 6/29/95 P. LAING	KSL 6/14/95 ASL 6/14/96 JCH 6/18/96 CVK 6/15/96
M	1	SURFACE CONT ZN F4, E3 & F5 ZONES D7, D4 & E2 b) DELETE a) DELETE WEST COORD & STA REVISE PER ECN W-058-5	6/29/95 P. LAING	K. HAYASE 10/13/95 P. LAING 10/10/95 SA FRAGO 10/10/95 J. HENDERSON 10/10/95 GL PARSONS

REVISIONS

APVD FOR IMPL/INC FOR DATE

APPROVED FOR IMPLEMENTATION
BY GL PARSONS
FOR WHC DATE 7/24/95

CAD FILE B822224A CAD CODE 2J:IBM:ACD2:12.0:NN XREF'S N

EXPIRES: 7/1/99 EXPIRES: 11/11/97

DESIGNED	P. LAING	DATE	
DSGN ENGR	P LAING/K HAYASE	6/20 1995	
CHECKED	DT CHOU	6/20 1995	
SAFETY	SEE DR/AT FORM		
DRVR	SEE DR/AT FORM		
DUAL ENGR	SEE DR/AT FORM		
LEAD ENGR	SA FARGO	6/20 1995	
REVIEW NO.	12	6/19 1995	

SAFETY CLASS 1, SEE GEN NOTE 12

USE CONSTRUCTION
EDT 612950

M U.S. DEPARTMENT OF ENERGY
RICHLAND OPERATIONS OFFICE
ICF KAISER HANFORD COMPANY

CIVIL
PLAN & PROFILE
STA 216+ to 234+

PROJECT W-058, REPLACEMENT OF CROSS SITE TRANSFER SYSTEM

SIZE	BLDG NO.	INDEX NO.	DWG NO.	REV NO.
F	6241	7601	H-2-822224	3
	200-E	0403		
		7501		

SCALE SHOWN JOB NO. CR1320 SHEET 1 OF 1

PLOT CFG: POLY 2 PLOT SCALE: 1=50 KEHCAD 1

KEH: 0350.00 (03/94)
STRTKEHF: 1994C003.0900