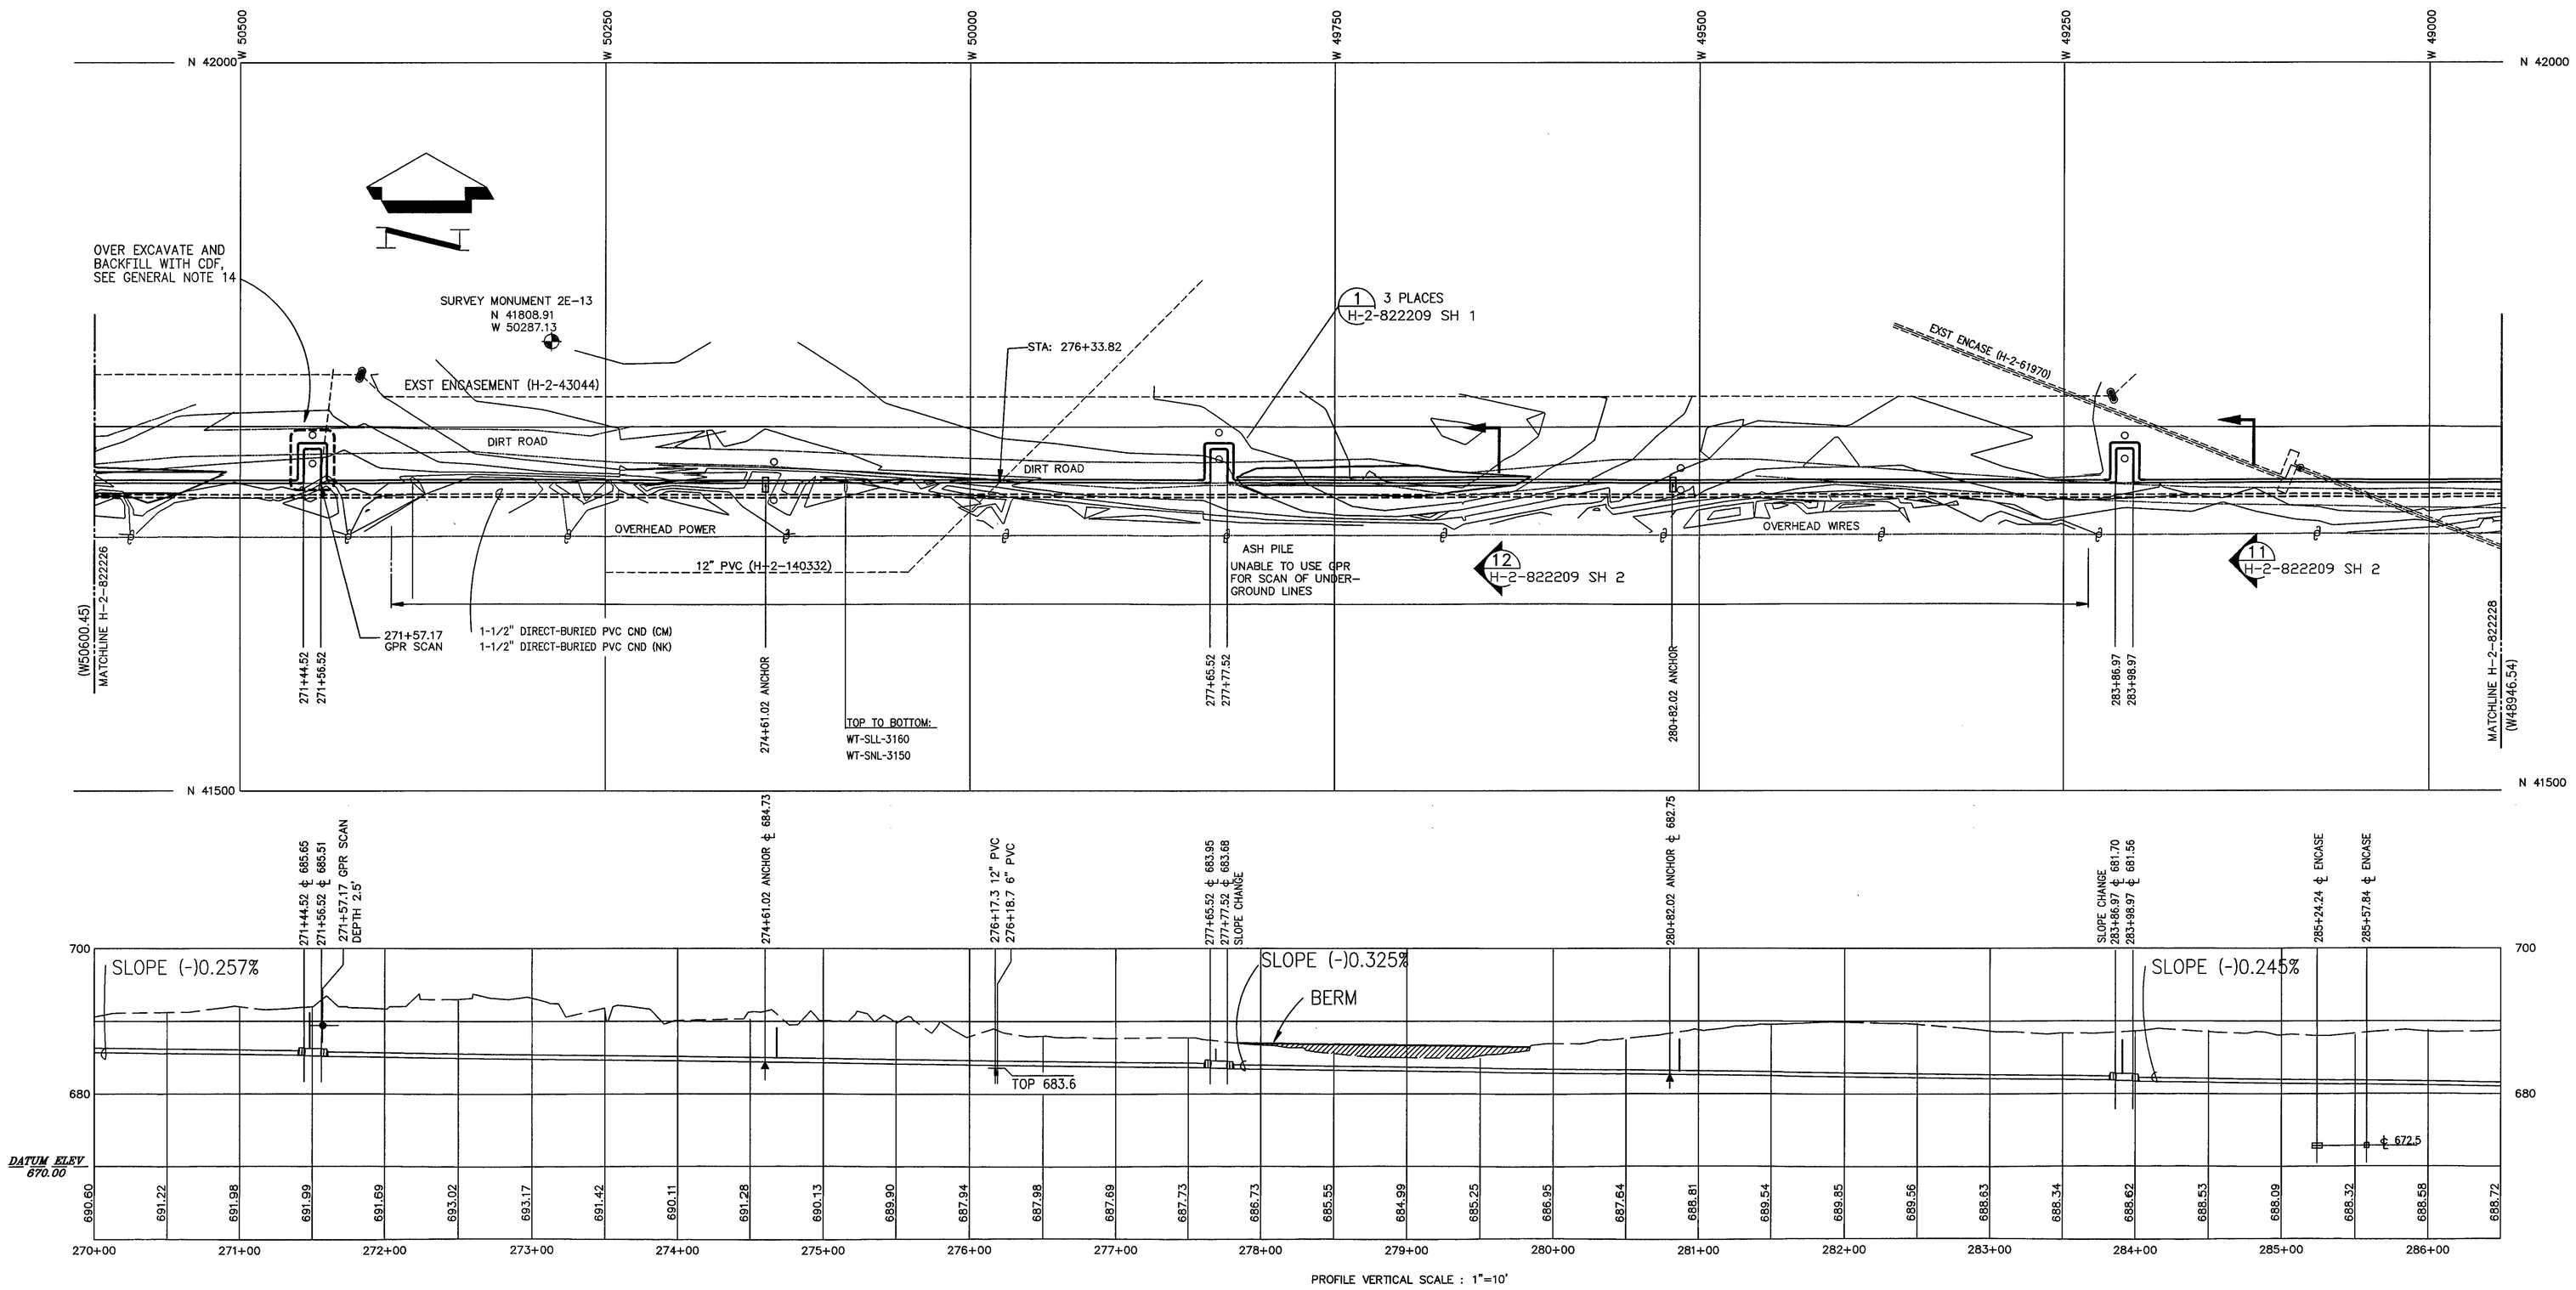

GRAPHIC SCALE

(IN FEET)
1 inch = 50 ft.

CONTOUR INTERVAL : 1 FOOT
VERTICAL DATUM : NGVD'29 FEET
HORIZONTAL DATUM : 200 EAST GRID

NOTES:

1. FOR GENERAL NOTES AND LEGEND SEE H-2-822209

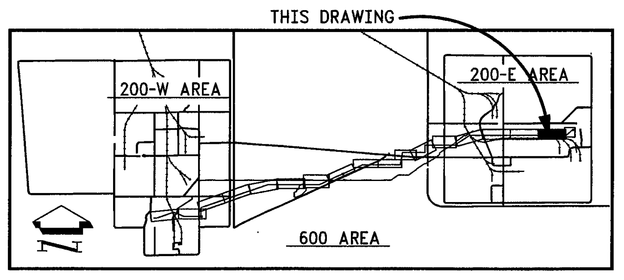

KEY PLAN

NUMBER	TITLE
H-2-822200	DRAWING INDEX

DRAWING TRACEABILITY LIST — REFERENCES — NEXT USED ON

MF	REV NO.	DESCRIPTION	REV BY DATE	KEH APPROVALS	APVD FOR IMPL/INC FOR DATE
S	2	PER ECN W-058-351 W-058 PROJECT TURNOVER	P LAING 11/11/97	11/13/97	11/20/97
M	1	30 & 48 REVISE PER ECN W-058-19, 25	ASL 6/24/96 P LAING	JCH 6/14/96 ASL 6/14/96 JCH 6/18/96 CVE 6/18/96	

REVISIONS

CAD FILE B822227A — CAD CODE 2J:IBM:ACD2:12.0:NN — XREFS N

DESIGNED	P LAING	DATE	
DSGN ENGR	P LAING/K HAYASE	6/29 1995	
CHECKED	DT CHOU	6/20 1995	
SAFETY	SEE DR/AT FORM		
ENVIR	SEE DR/AT FORM		
QUAL ENGR	SEE DR/AT FORM		
LEAD ENGR	SA FARGO	6/20 1995	
REVIEW NO.	12	6/16 1995	

APPROVED FOR IMPLEMENTATION BY GL PARSONS FOR WHC DATE 7/24/95

SAFETY CLASS 1, SEE GEN NOTE 12 — USE CONSTRUCTION — EDT 612950

U.S. DEPARTMENT OF ENERGY
RICHLAND OPERATIONS OFFICE
ICF KAISER HANFORD COMPANY

CIVIL
PLAN & PROFILE
STA 270+ TO 286+

PROJECT W-058, REPLACEMENT OF CROSS SITE TRANSFER SYSTEM

SIZE	BLDG NO.	INDEX NO.	DWG NO.	REV NO.
F	6241 200-E	7601 0403 7501	H-2-822227	2

SCALE SHOWN — JOB NO. CR1320 — SHEET 1 OF 1

PLOT CFG: POLY — 2 PLOT SCALE: 1=50 — KEHCAD — 1

KEH 0350.00 (03/94) STRTKEHF: 19940303.0900