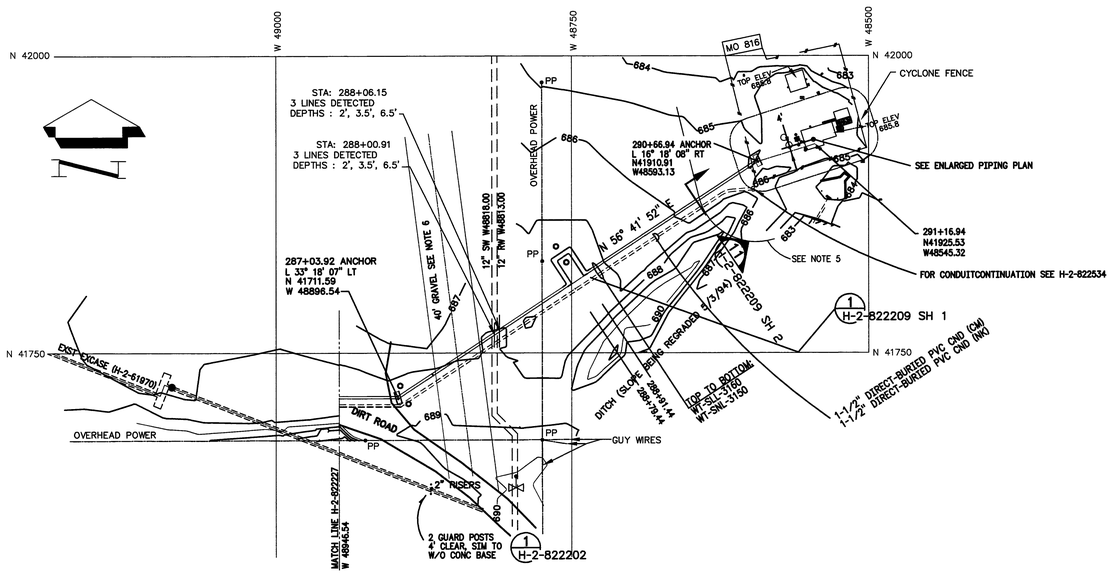

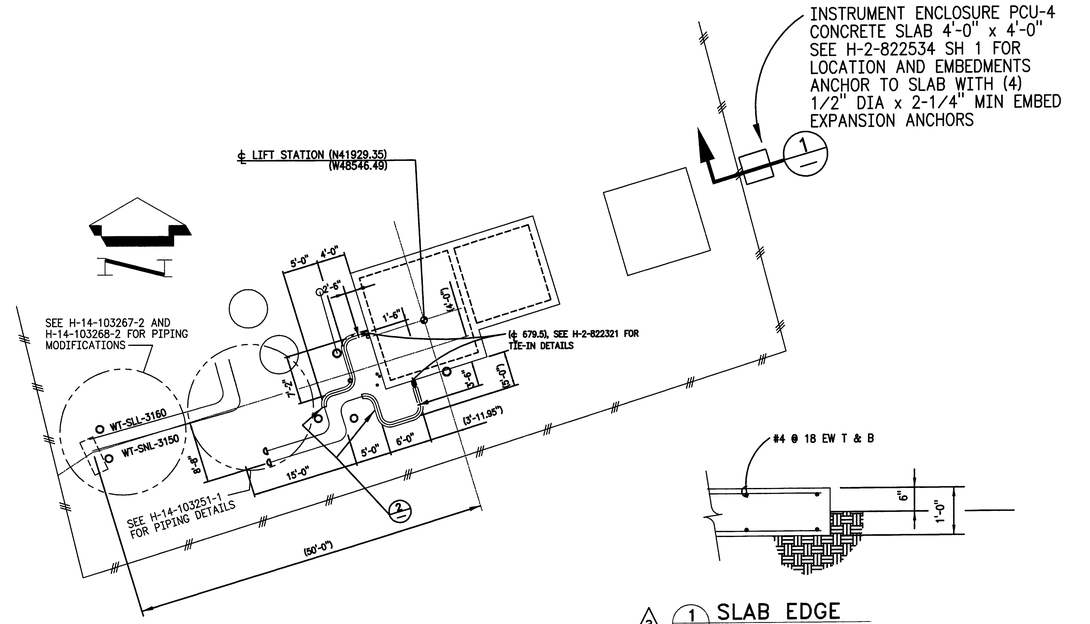

3 1/— SLAB EDGE
NONE

YARD PIPING ENLARGED PLAN

3 10 0 10 20
SCALE IN FEET

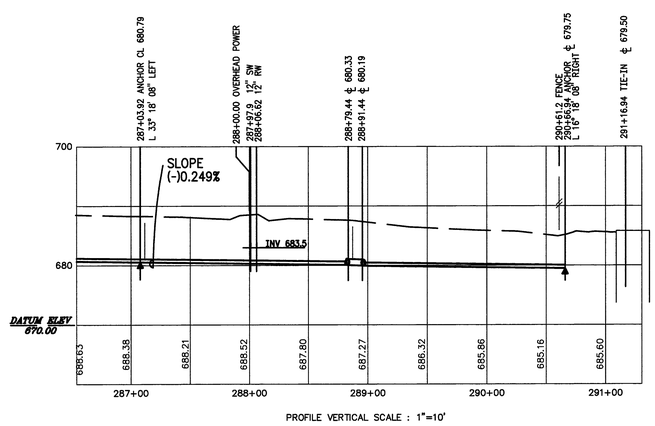

PROFILE VERTICAL SCALE : 1"=10'

GRAPHIC SCALE

50 0 25 50 100 200

(IN FEET)
1 inch = 50 ft.

3

CONTOUR INTERVAL : 1 FOOT
VERTICAL DATUM : NGVD'29 FEET
HORIZONTAL DATUM : 200 EAST GRID (FEET)

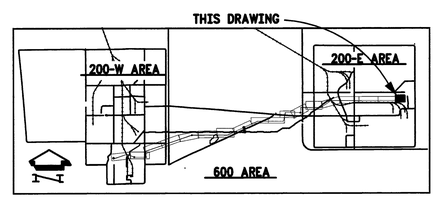

KEY PLAN

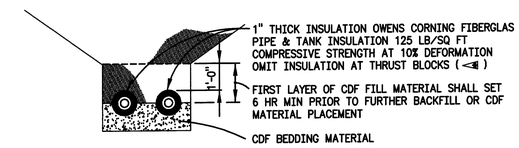

3 2/— TRENCH SECTION
NONE

NOTES:

1. FOR GENERAL NOTES AND LEGEND SEE H-2-822209
2. HAND EXCAVATE FROM STA 290+80 TO TIE-INS
3. ⊠ DENOTES ENCASEMENT THRUST BLOCK, SEE SPEC W-058-C1
4. SEE DETAIL 1 ON H-2-822321 FOR PIPE BONDING DETAILS AT 244-A LIFT STATION
5. (3) EXTEND SITE STABILIZATION 50 FEET OUTSIDE EXISTING LIFT STATION FENCE IN AREAS DISTURBED BY THIS WORK.
6. (3) PROVIDE 40 WIDE STABILIZATION ROADWAY APPROX AS SHOWN AND EXTEND NORTH AND SOUTH AS REQD TO BLEND WITH EXISTING ROADWAYS.

DATE: MAR 31 2006 STA 4 MANFORD RELEASE ID. 2

NUMBER	TITLE
H-14-103251	CROSS SITE X-FER LINES TIE-IN 244-A
H-2-822200	DRAWING INDEX

DRAWING TRACEABILITY LIST — REFERENCES — NEXT USED ON

MF	REV NO.	DESCRIPTION	REV BY DATE	KEH APPROVALS
RS	4	723693 RO ADD ECN W314-4K-171-RO	JTT 9/20/06	
	3	ECN W-058-137, -230 PER ECN W-058-351, & INCORP W-058 PROJECT TURNOVER	P LAING 11/11/96	
M	2	23, 25, 30 & 48 REVISE PER ECN W-058-19, 21	KEL 6/19/96 6/14/96 P LAING	KEL 6/14/96 JCH 6/19/96 CW 6/18/96
M	1	c) REF WAS H-2-23321 ZN F1 b) DELETE SCA FENCE ZN E7 a) CORRECT STA NO'S C7 & E7 REVISE PER ECN W-058-5	KTOMA 10/10/95 KH 10/10/95 P LAING	SAF 10/10/95 J HENDERSON 10/10/95 GL PARSONS 10/10/95

REVISIONS — CAD FILE — CAD CODE — XREF N

DESIGNED		DATE	
DSGN ENGR	P LAING/K HAYASE	6/20 1995	
CHECKED	DT CHOU	6/20 1995	
SAFETY	SEE DR/AT FORM		
ENVIR	SEE DR/AT FORM		
QUAL ENGR	SEE DR/AT FORM		
LEAD ENGR	SA FARGO	6/20 1995	
REVIEW NO.	14	6/18 1995	
APVD FOR IMPL/INC FOR DATE			
APPROVED FOR IMPLEMENTATION BY	GL PARSONS		
FOR	WHC	DATE	7/24/95

SAFETY CLASS 1, SEE GEN NOTE 12 — USE CONSTRUCTION — EDT 612950

M U.S. DEPARTMENT OF ENERGY
Office of River Protection

CIVIL PLAN & PROFILE
STA 286+ TO 244-A
& YARD PIPING PLAN

PROJECT W-058, CROSS SITE TRANSFER SYSTEM

SIZE	BLDG NO.	INDEX NO.	DWG NO.	REV NO.
F	234-A 244A 200E	7001 0403 7001	H-2-822228	4

SCALE SHOWN — JOB NO. CR1320 — SHEET 1 OF 1

PLOT CFG: POLY — 2 PLOT SCALE: 1=50 — KEHCAD — 1

KEH 0350.00 (03/94)

DWG NO H-2-822228 SH 1 OF 1 REV 4