


2 ROOF PLAN AT DIVERSION BOX 6241-A

1/4" = 1'-0"

4 0 4 8

SCALE IN FEET

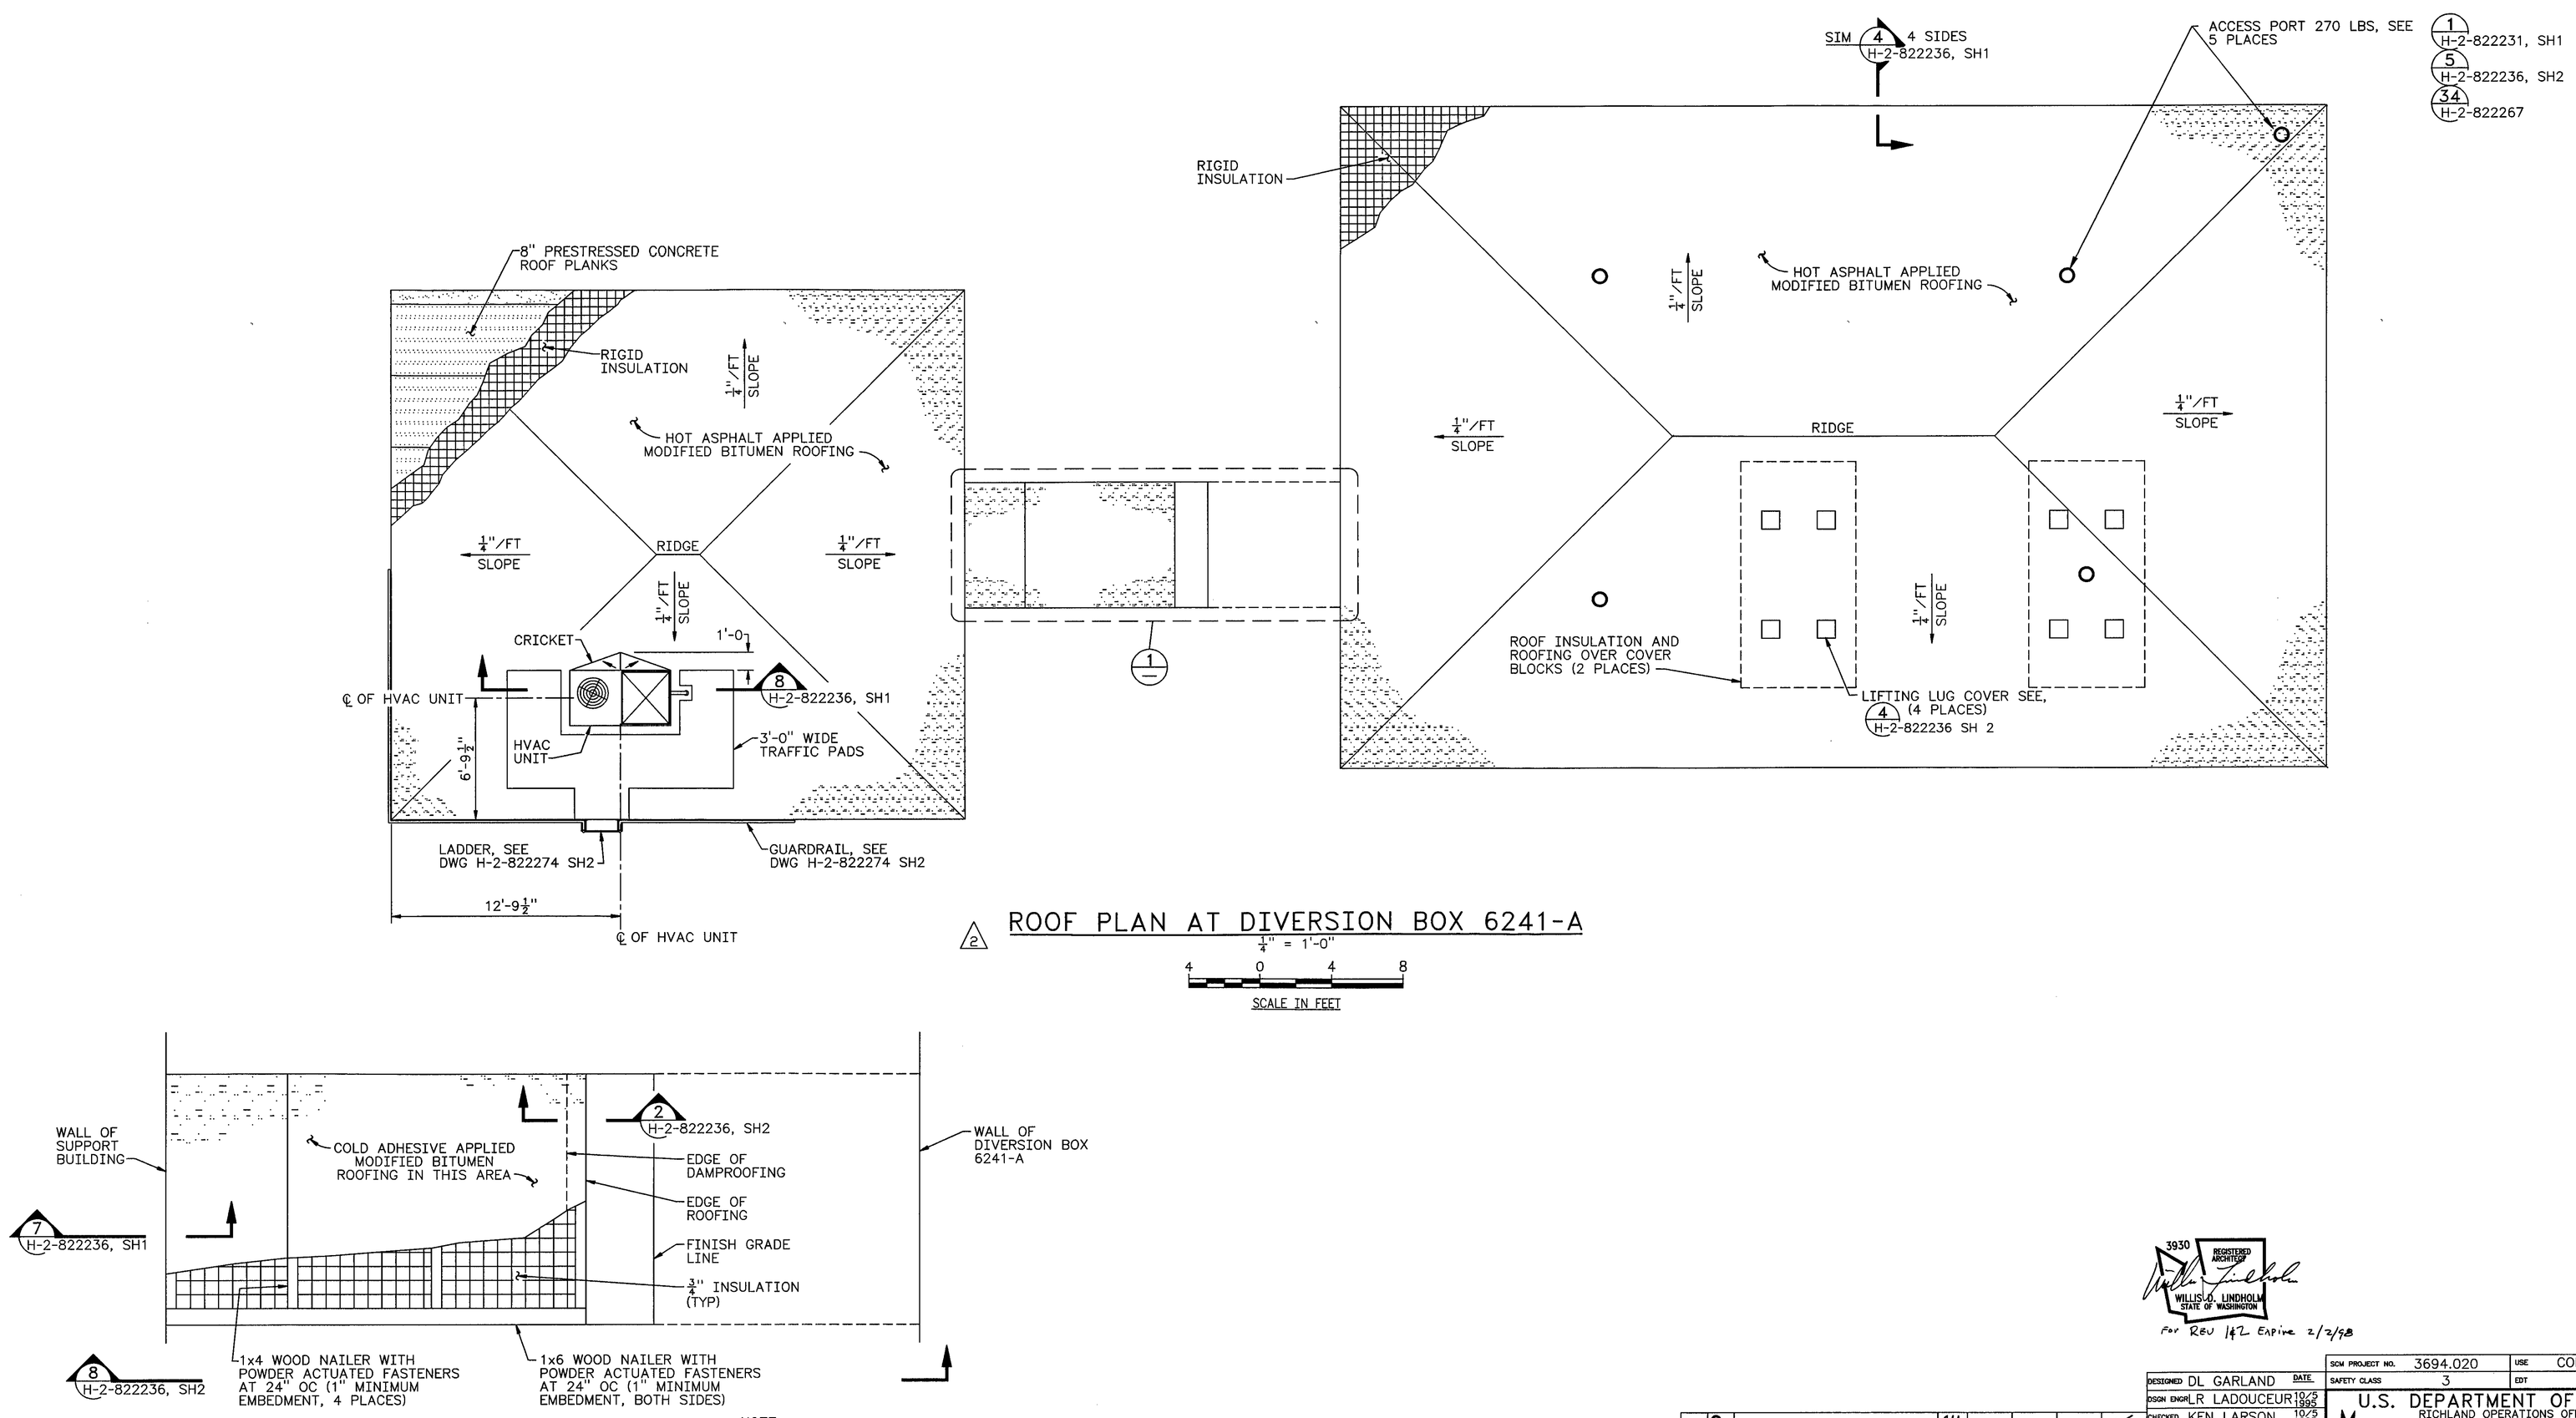


NOTE:
FOR ROOF SLOPE ON CORRIDOR SEE STRUCTURAL DRAWINGS.

1 PARTIAL PLAN

1/2" = 1'-0

3930 REGISTERED ARCHITECT WILLIS O. LINDHOLM STATE OF WASHINGTON

For Rev 1&2 Expire 2/2/98

| NUMBER | TITLE |
|---|---|
| DRAWING TRACEABILITY LIST | |

| NUMBER | TITLE |
|---|---|
| H-2-822200 | DRAWING LIST |
| REFERENCES | |
| NEXT USED ON | |

| MF | REV NO. | DESCRIPTION | REV BY DATE | KEH APPROVALS | APVD FOR IMPL/INC FOR DATE |
|---|---|---|---|---|---|
| M | S 2 | INCORP ECN W-058-185 W-058 PROJECT TURNOVER AND | P LAING 11/10/97 | WDL 11/17/97 | 11/20/97 |
| M | 1 | & W-058-20 REVISE PER ECN W-058-29 | P LAING 2/16/96 | ASL 2/28/96 WDL 3/1/96 | CVK 3/12/96 |

REVISIONS

CAD FILE B822231B CAD CODE 2J:IBM:ACD2:12.0:NN XREFS N

| | | |
|---|---|---|
| DESIGNED | DL GARLAND | DATE |
| DSGN ENGR | LR LADOUCEUR | 10/5 1995 |
| CHECKED | KEN LARSON | 10/5 1995 |
| SAFETY | SEE DR/AT FORM | |
| ENVIR | SEE DR/AT FORM | |
| QUAL ENGR | SEE DR/AT FORM | |
| LEAD ENGR | LR LADOUCEUR | 10/5 1995 |
| REVIEW NO. | 8 | 10/5 1995 |

APPROVED FOR IMPLEMENTATION BY CARL VAN KATWIJK FOR WHC DATE 10/13/95

| | | | |
|---|---|---|---|
| SCM PROJECT NO. | 3694.020 | USE | CONSTRUCTION |
| SAFETY CLASS | 3 | EDT | 612958 |

M U.S. DEPARTMENT OF ENERGY
RICHLAND OPERATIONS OFFICE
ICF KAISER HANFORD COMPANY

ARCHITECTURAL
DIVERSION BOX 6241-A
ROOF PLAN

PROJECT W058, REPLACEMENT OF CROSS-SITE TRANSFER SYSTEM

| SIZE | BLDG NO. | INDEX NO. | DWG NO. | REV NO. |
|---|---|---|---|---|
| F | 6241-A | 0800 | H-2-822231 | 2 |

SCALE SHOWN JOB NO. CR1320 SHEET 2 OF 3

PLOT SCALE: 1=48 KEHCAD

KEH 0350.00 (03/94) STRTKEHF: 19940303.0900