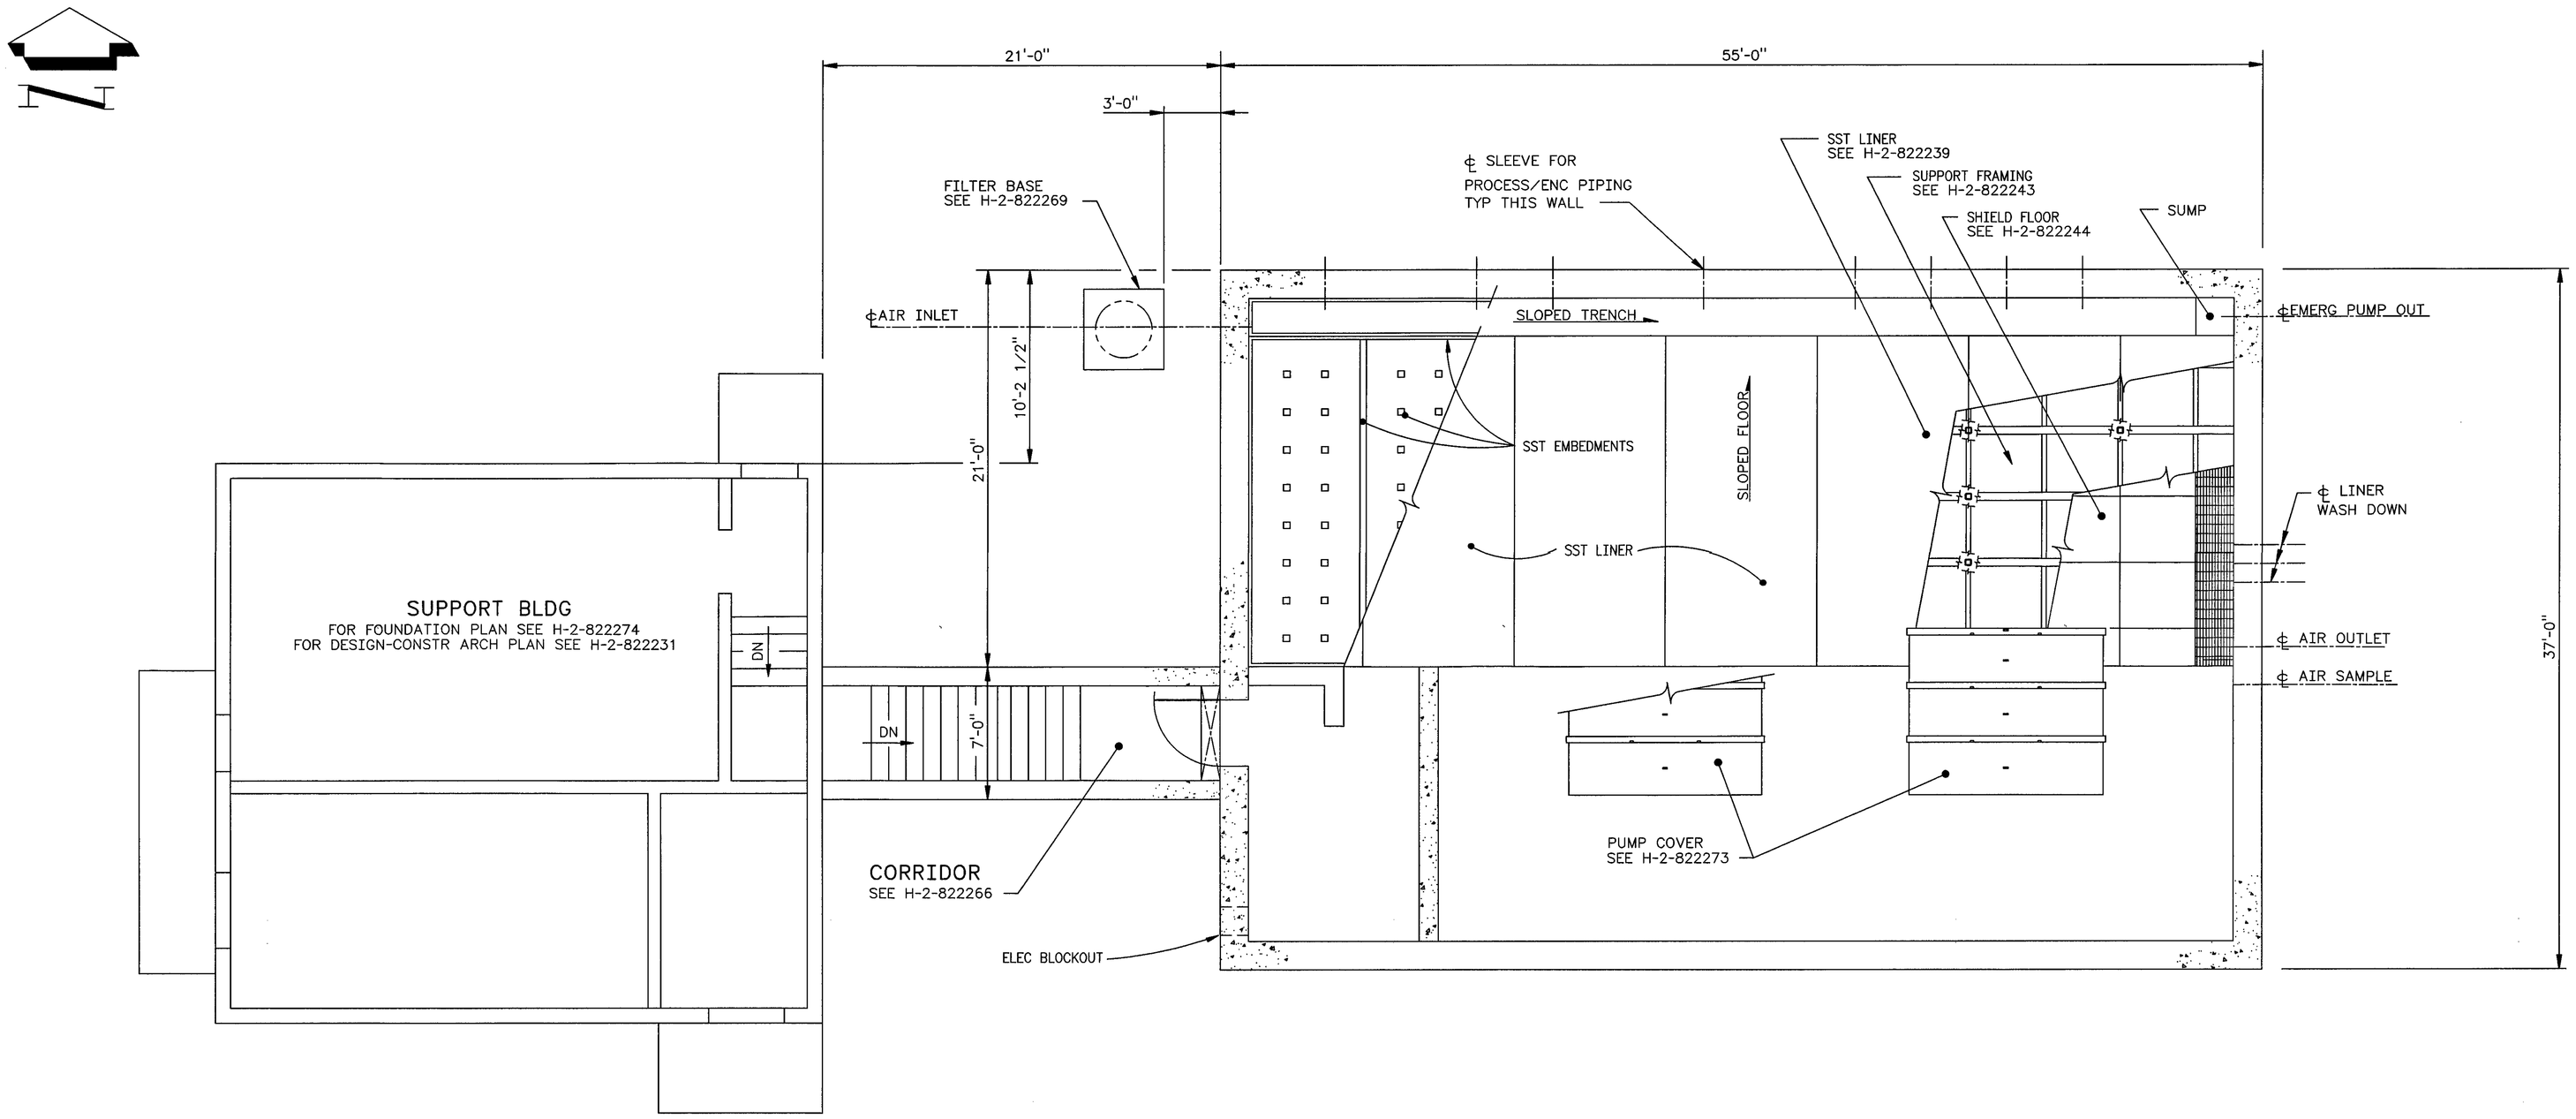

OVERALL PLAN AT DIVERSION BOX 6241-A

SCALE: 1/4" = 1'-0

NOTES:

1. FOR STRUCTURAL GENERAL NOTES SEE H-2-822265
2. FOR PIPE SUPPORT FRAMING PLAN SEE H-2-822243
3. FOR PENETRATION LOCATIONS SEE WALL ELEVATIONS ON H-2-822242

ANN S. LANGEVIN
STATE OF WASHINGTON
23814
REGISTERED
PROFESSIONAL ENGINEER
11/13/97
EXPIRES: 7/1/99

NUMBER	TITLE
H-2-822200	DRAWING LIST

DRAWING TRACEABILITY LIST — REFERENCES — NEXT USED ON

MF	REV NO.	DESCRIPTION	REV BY DATE	KEH APPROVALS	APVD FOR IMPL/INC FOR DATE
S	2	ECN W-058-350 W-058 PROJECT TURNOVER PER	P LAING 11/13/97	11/13/97	11/20/97
M	1	REVISE PER ECN W-058-29	P LAING 9/15/96	ASL 3/5/96	CVK 3/15/96

REVISIONS

CAD FILE B822238A — CAD CODE 2J:IBM:ACD2:12.0:NN — XREFS N

DESIGNED	B HOLLENBECK	DATE
DSGN ENGR	DT CHOU	9/28 1995
CHECKED	ANN S LANGEVIN	9/28 1995
SAFETY	SEE DR/AT FORM	
ENVIR	SEE DR/AT FORM	
QUAL ENGR	SEE DR/AT FORM	
LEAD ENGR	ANN S LANGEVIN	9/28 1995
REVIEW NO.	11	9/19 1995

APPROVED FOR IMPLEMENTATION BY CARL VAN KATWIJK FOR WHC DATE 10/20/95

USE CONSTRUCTION
SAFETY CLASS 1, SEE GEN NOTE 3 — EDT 612958

M U.S. DEPARTMENT OF ENERGY
RICHLAND OPERATIONS OFFICE
ICF KAISER HANFORD COMPANY

STRUCTURAL
DIVERSION BOX 6241-A
OVERALL PLAN

PROJECT W058, REPLACEMENT OF CROSS-SITE TRANSFER SYSTEM

SIZE	BLDG NO.	INDEX NO.	DWG NO.	REV NO.
F	6241-A	0900	H-2-822238	2

SCALE SHOWN — JOB NO. CR1320 — SHEET 1 OF 1

2 PLOT SCALE: 1=48 — KEHCAD — 1

KEH 0350.00 (03/94)
STRTKEHF: 199403030900