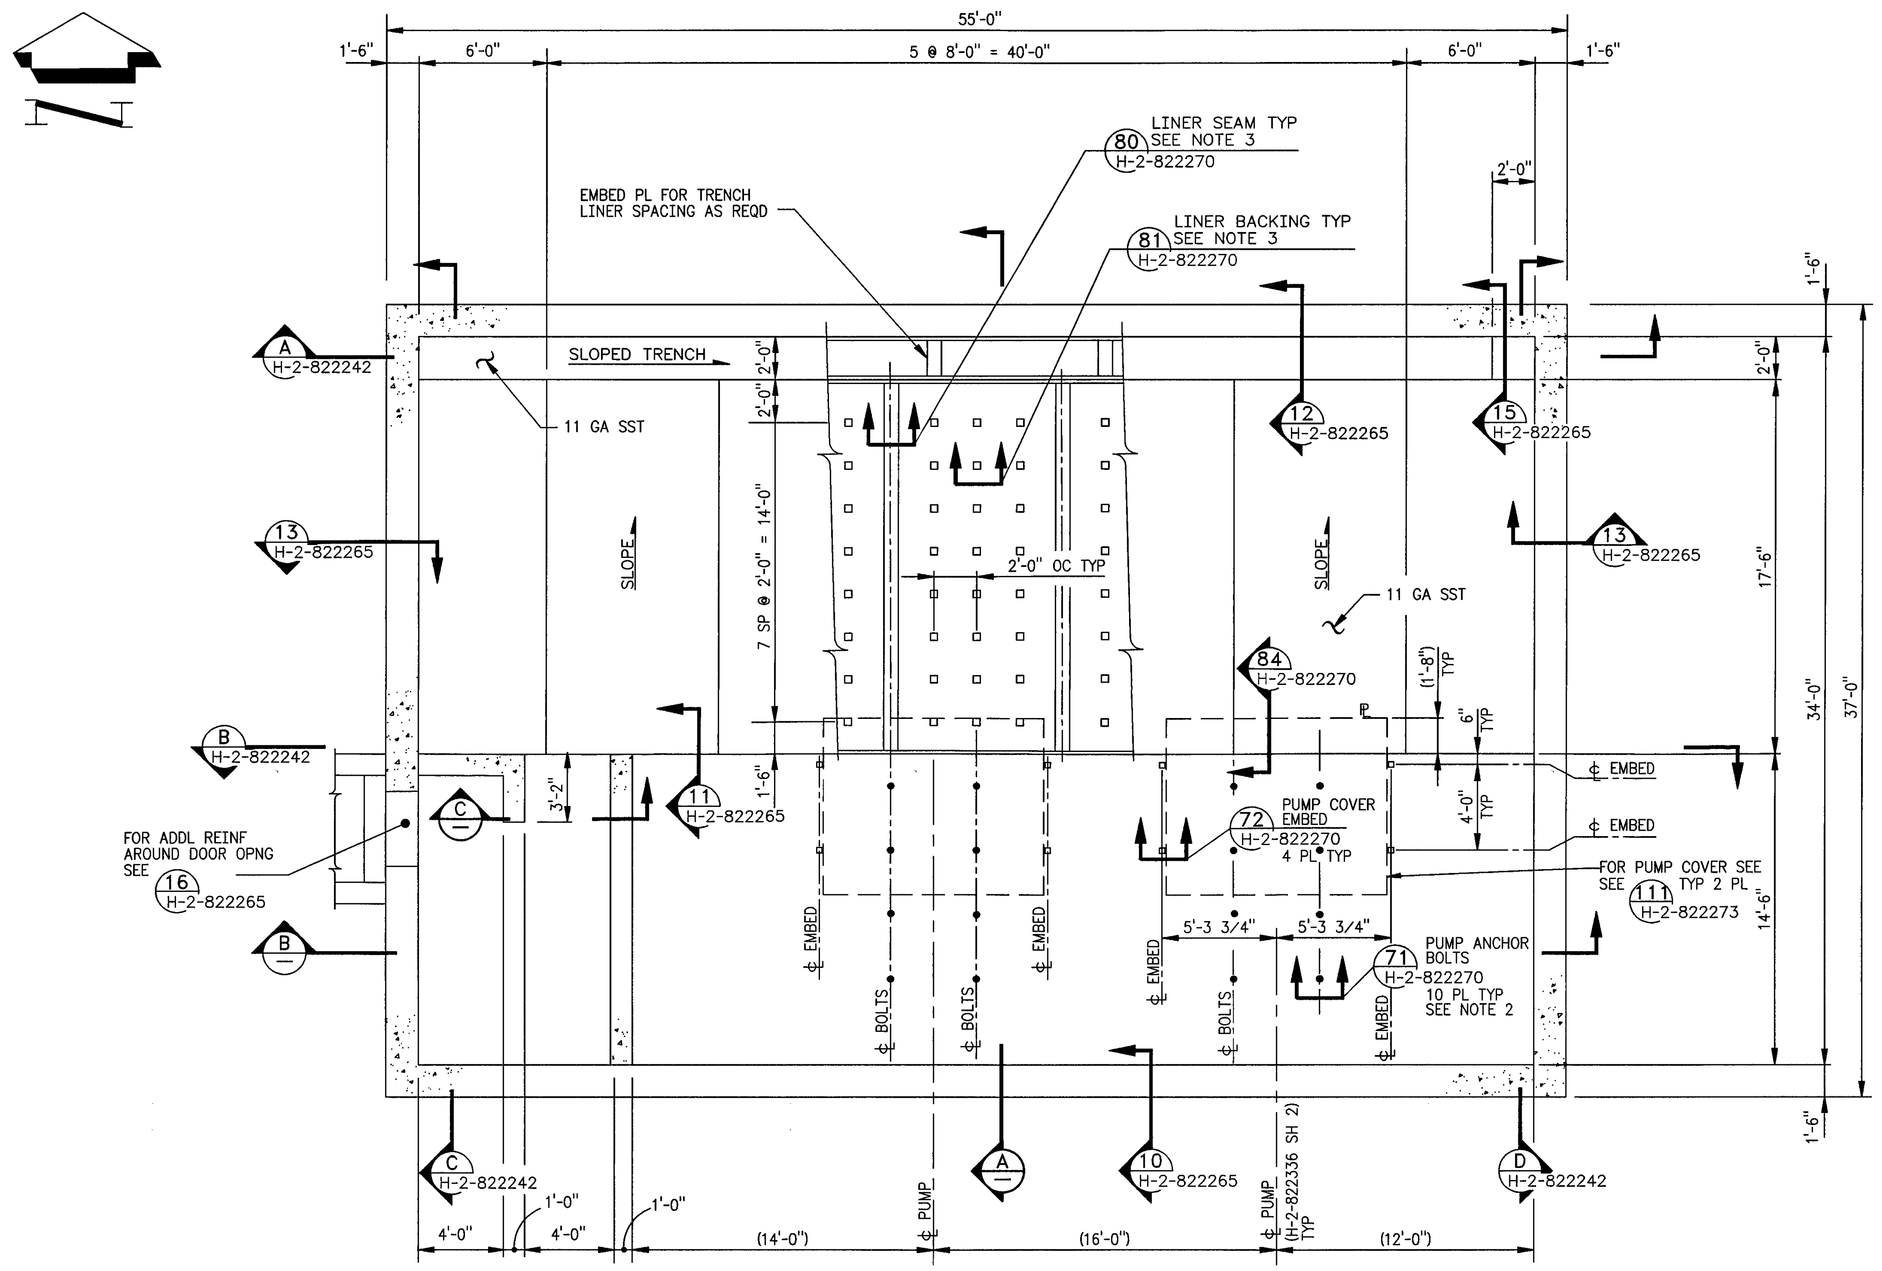

2 CONCRETE FLOOR PLAN
SCALE: 1/4" = 1'-0

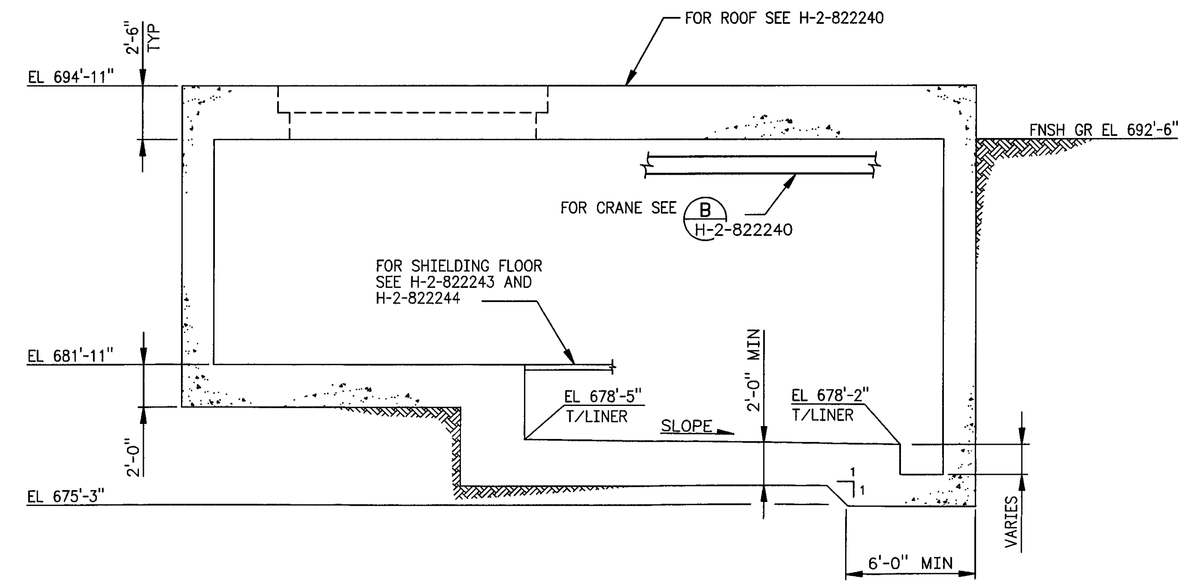

A SECTION
SCALE: 1/4" = 1'-0

LINER NOT SHOWN FOR CLARITY

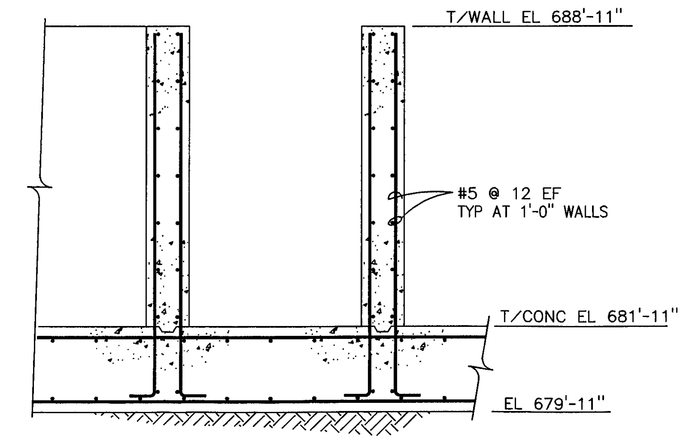

C SECTION
SCALE: 1/2" = 1'-0

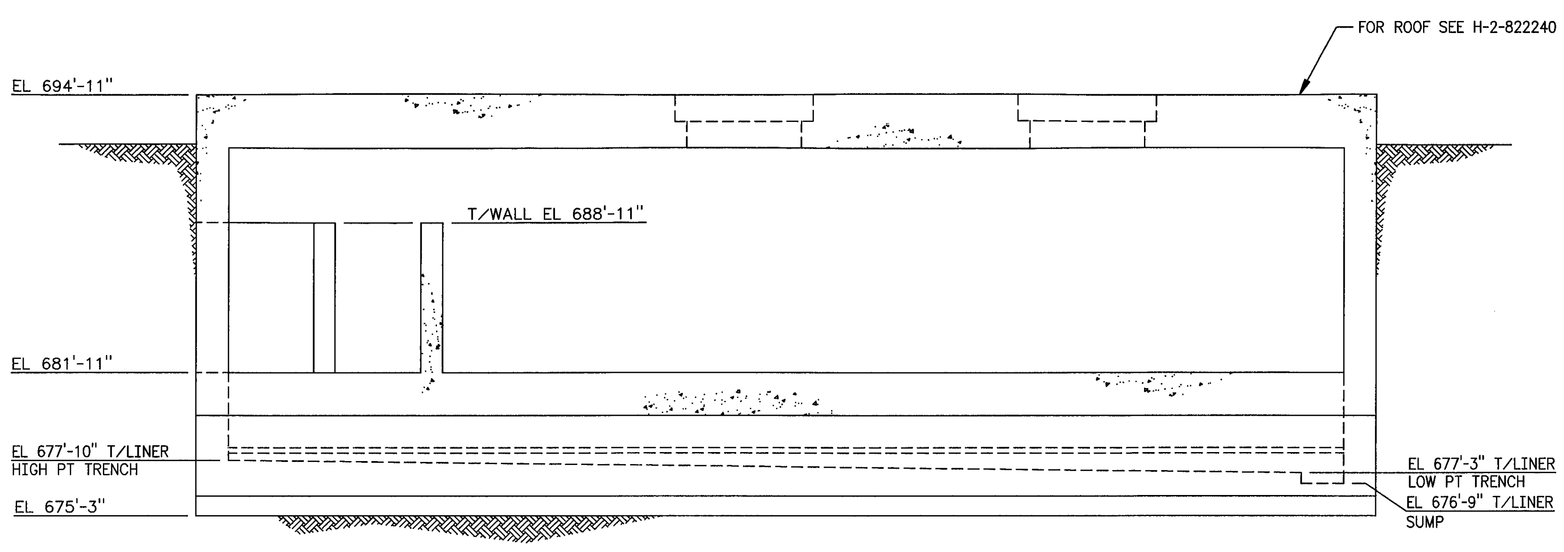

B SECTION
SCALE: 1/4" = 1'-0

NOTES:

1. FOR STRUCTURAL GENERAL NOTES SEE H-2-822265
2. FOR PUMP ANCHOR BOLT LOCATIONS SEE PUMP VENDOR'S DRAWING
3. LOCATION OF LINER SEAM AND LINER BACKING PLATES MAY VARY AS REQUIRED FOR LINER FABRICATION. THE SPACINGS SHOWN ARE A MAXIMUM, AND LINER SEAM OR BACKING PLATE MUST ALIGN WITH THE COLUMNS SHOWN ON DWG H-2-822243.

STATE OF WASHINGTON 23814 REGISTERED PROFESSIONAL ENGINEER
11/13/97
EXPIRES: 7/1/99

NUMBER	TITLE
H-2-822200	DRAWING LIST

DRAWING TRACEABILITY LIST — REFERENCES — NEXT USED ON

REV NO.	DESCRIPTION	REV BY DATE	KEH APPROVALS	APVD FOR IMPL/INC FOR DATE
2	W-058-74, -106 ECN W-058-350, & INCORP ECN W-058 PROJECT TURNOVER PER	11/13/97		11/20/97
1	REVISE PER ECN W-058-29	DTC 2/16/96	ASL 6/14/95 JCH 6/19/95	CVK 6/19/96

REVISIONS

CAD FILE B822239A — CAD CODE 2J:IBM:ACD2:12.0:NN — XREFS N

DESIGNED B HOLLENBECK DATE
DSGN ENGR DT CHOU 9/28 1995
CHECKED ANN S LANGEVIN 9/28 1995
SAFETY SEE DR/AT FORM
ENVIR SEE DR/AT FORM
QUAL ENGR SEE DR/AT FORM
LEAD ENGR ANN S LANGEVIN 9/28 1995
REVIEW NO. 12 9/19 1995
APPROVED FOR IMPLEMENTATION BY CARL VAN KATWIJK FOR WHC DATE 10/20/95

SAFETY CLASS 1, SEE GEN NOTE 3
USE CONSTRUCTION
EDT 612958

M U.S. DEPARTMENT OF ENERGY
RICHLAND OPERATIONS OFFICE
ICF KAISER HANFORD COMPANY

STRUCTURAL
DIVERSION BOX 6241-A
CONCRETE FLOOR PLAN & SECT

PROJECT W058, REPLACEMENT OF CROSS-SITE TRANSFER SYSTEM

SIZE F — BLDG NO. 6241-A — INDEX NO. 0900 0901 — DWG NO. H-2-822239 — REV NO. 2
SCALE SHOWN — JOB NO. CR1320 — SHEET 1 OF 1

2 PLOT SCALE: 1=48 — KEHCAD — 1

KEH 0350.00 (03/94) STRTKEHF: 199403030900