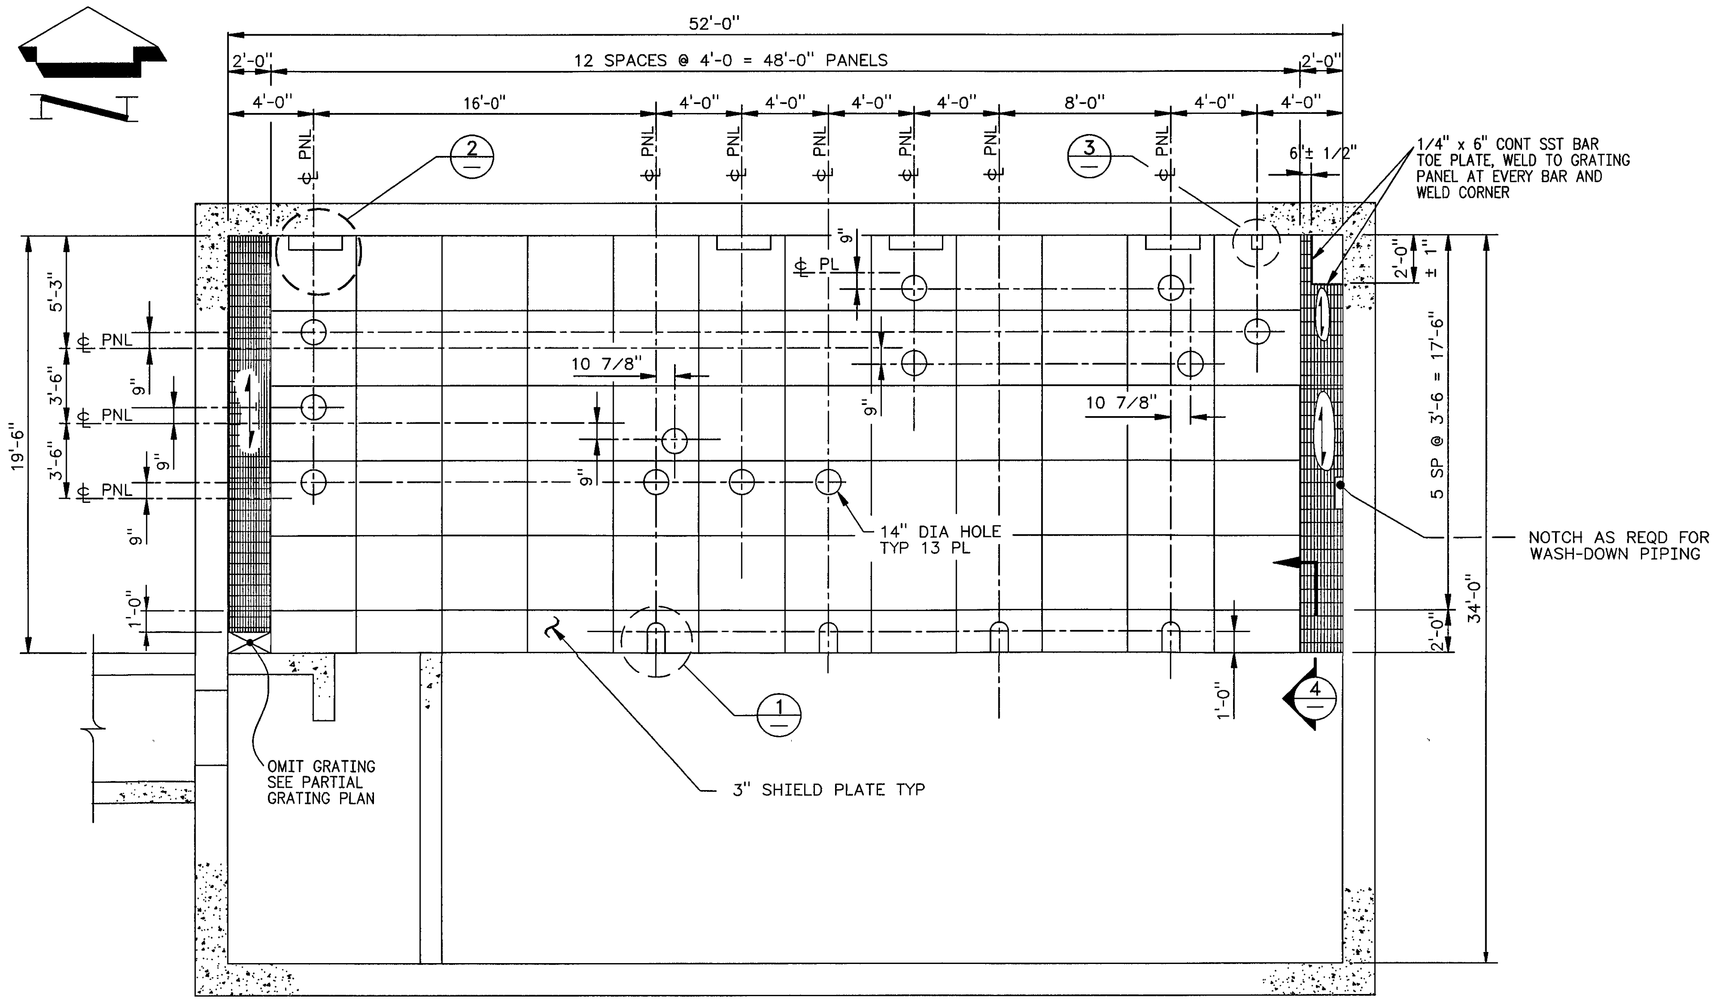

SHIELD FLOOR PANEL PLAN

SCALE: 1/4" = 1'-0

PUMP COVERS NOT SHOWN FOR CLARITY

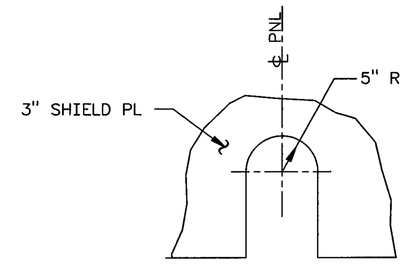

1 DETAIL

SCALE: 1" = 1'-0

TYP 4 PLACES

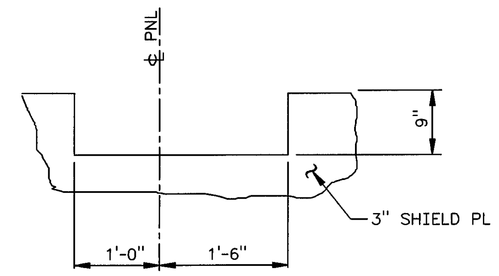

2 DETAIL

SCALE: 1" = 1'-0

TYP 4 PLACES

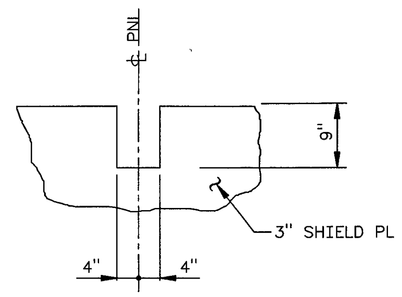

3 DETAIL

SCALE: 1" = 1'-0

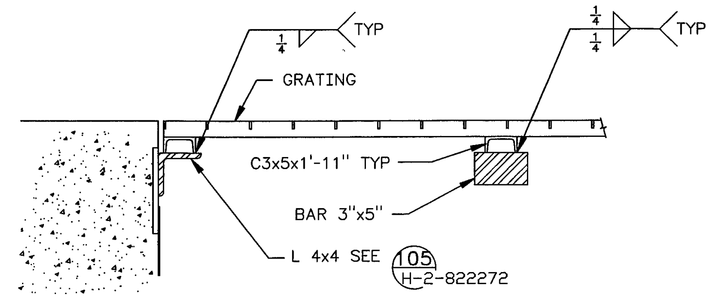

4 DETAIL

SCALE: 1" = 1'-0

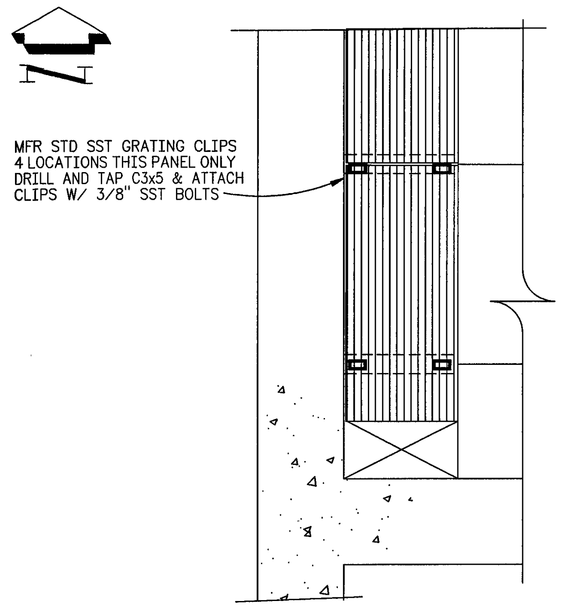

PARTIAL GRATING PLAN

NOTES

1. FOR STRUCTURAL GENERAL NOTES SEE H-2-822265
2. 1/4" GAP TYPICAL BETWEEN CONCRETE WALLS & PANELS
   1/2" GAP TYPICAL BETWEEN ADJACENT PANELS
   1/2" GAP BETWEEN GRATING EDGE AND WALLS OR PANELS

ANN S. LANGEVIN — STATE OF WASHINGTON — 23814 — REGISTERED PROFESSIONAL ENGINEER — 11/13/97

EXPIRES: 7/1/97

NUMBER	TITLE
DRAWING TRACEABILITY LIST	

NUMBER	TITLE
H-2-822200	DRAWING LIST
NEXT USED ON	REFERENCES

MF	REV NO.	DESCRIPTION	REV BY DATE	KEH APPROVALS	APVD FOR IMPL/INC FOR DATE
S	2	INCORP ECN W-058-112, -302 W-058 PROJECT TURNOVER AND	P. LADIG 11/20/97	11/13/97	11/20/97
M	1	W-058-29 REVISE PER ECN W-058-20 &	KSL P LADIG 5/16/96	KSL 5/5/96	CW 5/13/96

REVISIONS

CAD FILE B822244A CAD CODE 2J:IBM:ACD2:12.0:NN XREFS N

			USE	CONSTRUCTION
DESIGNED	B HOLLENBECK	DATE	SAFETY CLASS	3
DSGN ENGR	DT CHOU	8/14 1995	EDT	612958
CHECKED	ANN S LANGEVIN	8/14 1995		
SAFETY	SEE DR/AT FORM			
DRVFR	SEE DR/AT FORM			
QUAL ENGR	SEE DR/AT FORM			
LEAD ENGR	ANN LANGEVIN	8/14 1995		
REVIEW NO.	9	9/19 1995		

APPROVED FOR IMPLEMENTATION BY CARL VAN KATWIJK FOR WHC DATE 10/13/1995

U.S. DEPARTMENT OF ENERGY
M RICHLAND OPERATIONS OFFICE
ICF KAISER HANFORD COMPANY

STRUCTURAL
DIVERSION BOX 6241-A
SHIELD FLOOR PANEL PLAN

PROJECT W058, REPLACEMENT OF CROSS-SITE TRANSFER SYSTEM

SIZE	BLDG NO.	INDEX NO.	DWG NO.	REV NO.
F	6241-A	1000	H-2-822244	2

SCALE SHOWN JOB NO. CR1320 SHEET 1 OF 1

PLOT SCALE: 1=48 KEHCAD

KEH 0350.00 (03/94) STRTKEHF: 19940303.0900