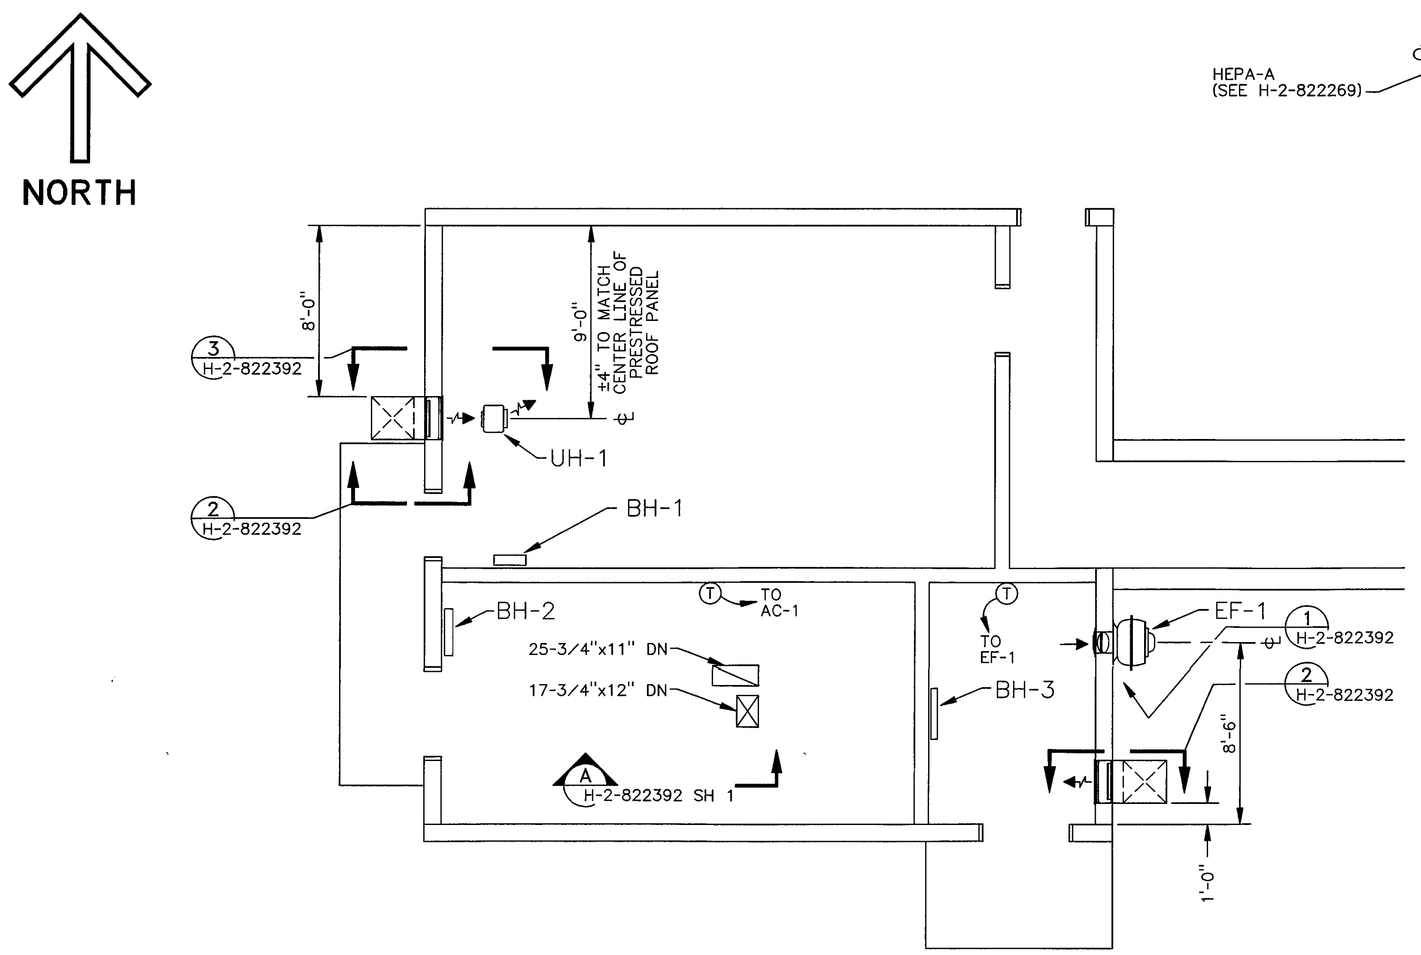

HVAC FLOOR PLAN
SCALE: 1/4"=1'-0"

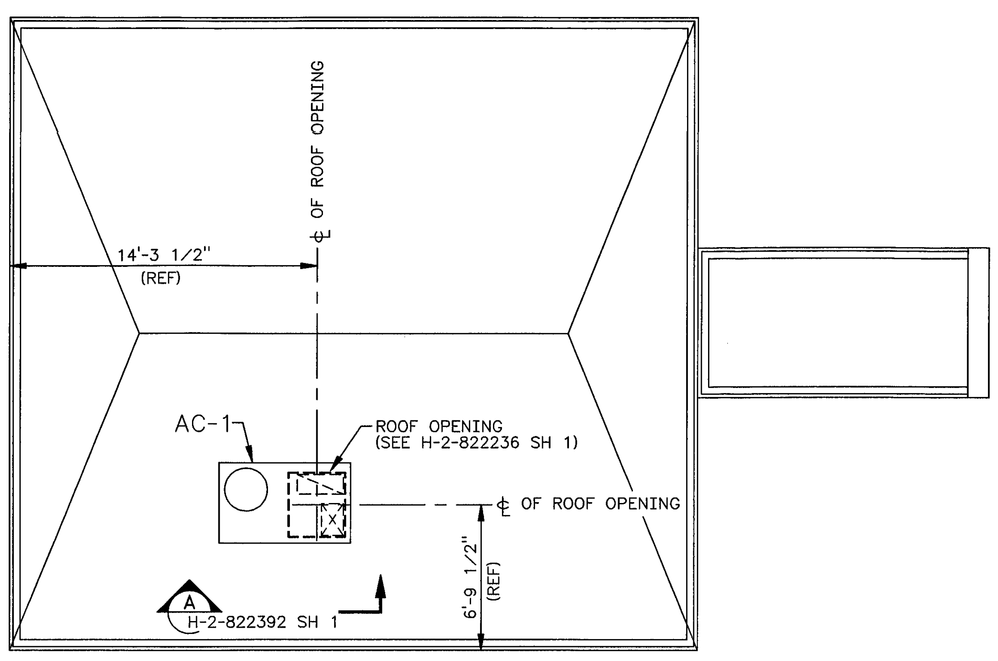

HVAC ROOF PLAN
SCALE: 1/4"=1'-0"

NUMBER	TITLE
H-2-822200	DWG LIST

DRAWING TRACEABILITY LIST — NEXT USED ON — REFERENCES

MF	REV NO.	DESCRIPTION	REV BY DATE	KCH APPROVALS	APVD FOR IMPL/INC FOR DATE
	1	ECN W-058-350 W-058 PROJECT TURNOVER PER			

REVISIONS — CAD FILE B822390A — CAD CODE 2J:IBM:ACD2:12.0:NN — XREF'S Y

DESIGNED WS ARMSTRONG DATE
DSGN ENGR PAUL RICE 10/02/1995
CHECKED CLAUD W KELLY 10/03/1995
SAFETY SEE DR/AT FORM
ENVIR SEE DR/AT FORM
QUAL ENGR SEE DR/AT FORM
LEAD ENGR
REVIEW NO. 9 10/02/1995
APPROVED FOR IMPLEMENTATION BY CARL VAN KATWIJK FOR WHC DATE 10/12/95

SAFETY CLASS 3 — USE CONSTRUCTION — EDT

U.S. DEPARTMENT OF ENERGY
RICHLAND OPERATIONS OFFICE
ICF KAISER HANFORD COMPANY

HVAC
SUPPORT BLDG 6241-A
FLOOR & ROOF PLAN

PROJECT W-058, REPLACEMENT OF CROSS-SITE TRANSFER SYSTEM

SIZE	BLDG NO.	INDEX NO.	DWG NO.	REV NO.
F	6241-A	8900	H-2-822390	1

SCALE SHOWN — JOB NO. CR1320 — SHEET 1 OF 1

PAUL D. RICE — STATE OF WASHINGTON — 13189 — REGISTERED PROFESSIONAL ENGINEER — 11/14/97
EXPIRES: 9/1/99

PLOT SCALE: 1=1 — KEHCAD — KCH 0350.00 (03/94) STRTKDHS: 1994030320900