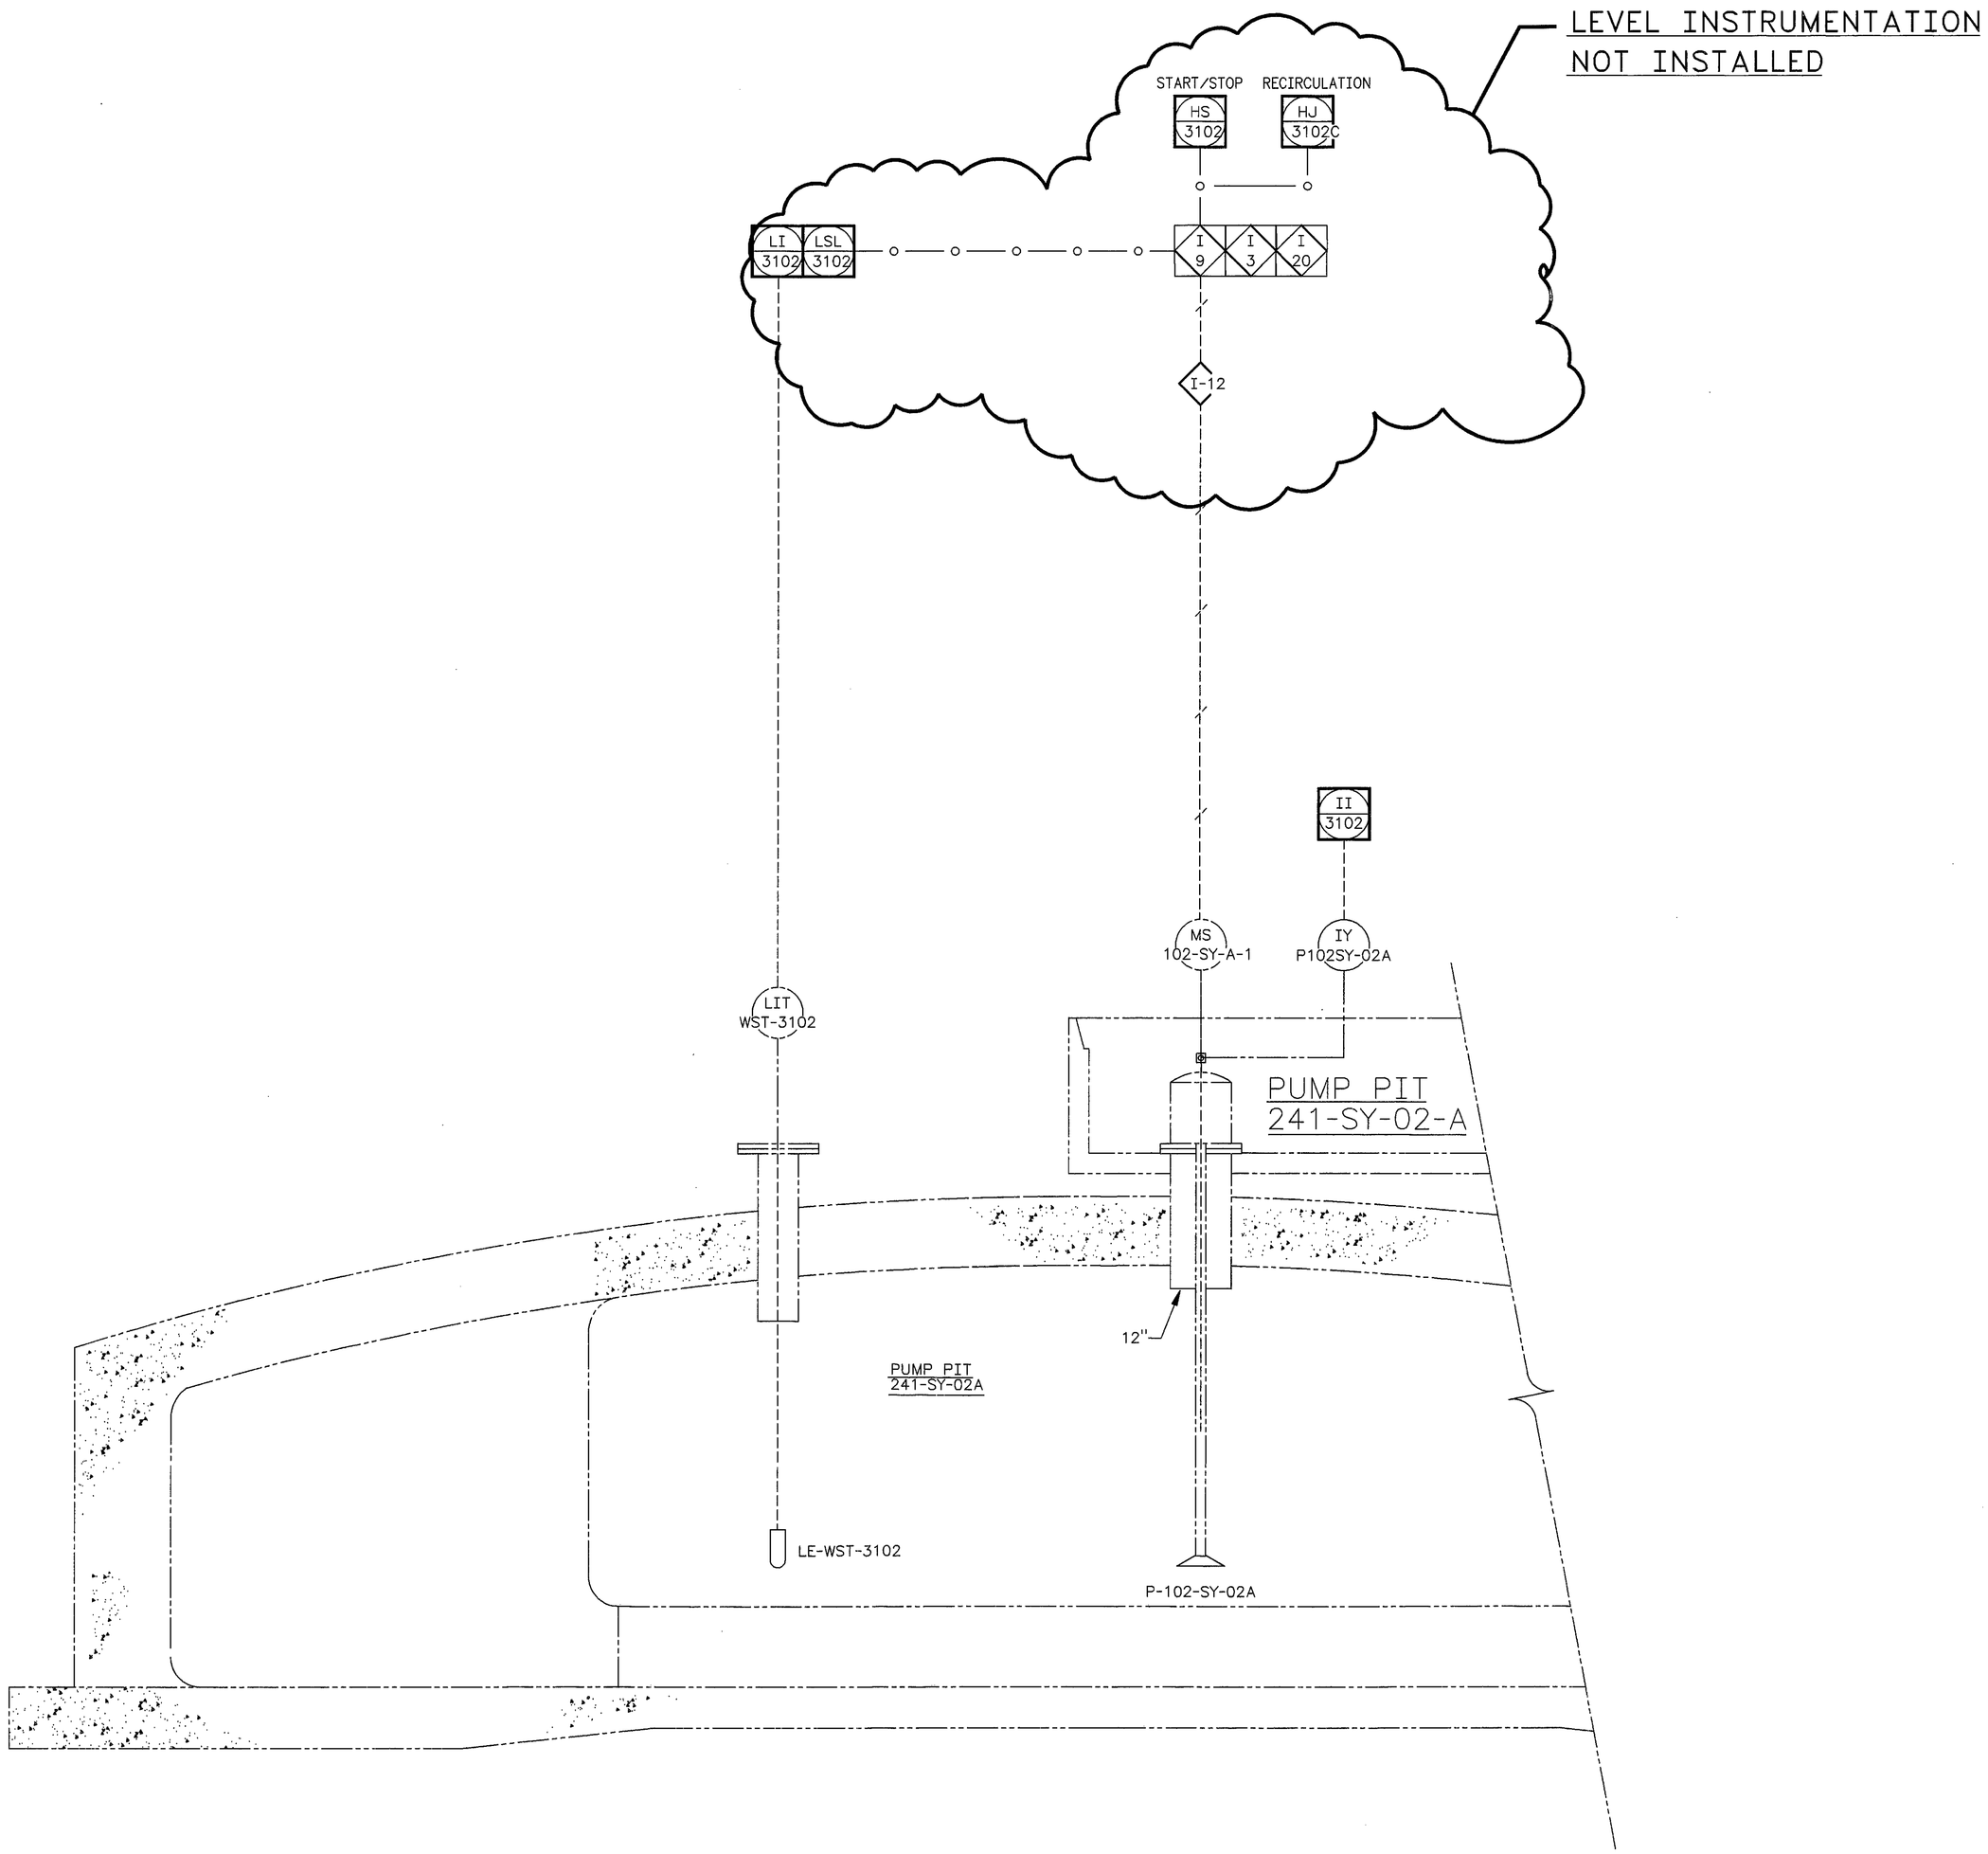

PARTIAL TANK 241-SY-102

NOTES:

1. FOR GENERAL NOTES AND SYMBOL LEGEND SEE DRAWING H-14-020000
2. SEE CONSTRUCTION DRAWINGS AND SPECIFICATIONS FOR COMPONENT SAFETY CLASSES.

MARK A. FRIEDRICH STATE OF WASHINGTON 32426 REGISTERED PROFESSIONAL ENGINEER 4-10-98
EXPIRES: 8/31/98

JAMES R. COLLINS STATE OF WASHINGTON 16941 REGISTERED PROFESSIONAL ENGINEER 4/10/98
EXPIRES: 11/11/97 M

ESSENTIAL DRAWING

NUMBER	TITLE
H-14-020000	TK FARMS SYS P&ID DWG LEGEND
H-2-822200	DRAWING LIST

DRAWING TRACEABILITY LIST

REFERENCES

NEXT USED ON H-2-822404

REV NO.	DESCRIPTION	REV BY DATE	KEH APPROVALS	APVD FOR IMPL/INC FOR DATE
4	INCORPORATED ECN 644396 W-058 PROJECT TURNOVER	HBM 3/98	4/10/98 4-10-98	4-13-98

REVISIONS

CAD FILE B822401A CAD CODE 2J:IBM:ACD2:12.0:NN XREFS N

DESIGNED	CA KEELER	DATE	
DSGN ENGR	MA FRIEDRICH	9-28 1995	
CHECKED	CT INAMINE	9-28 1995	
SAFETY	SEE DR/AT FORM		
ENVIR	SEE DR/AT FORM		
QUAL ENGR	SEE DR/AT FORM		
LEAD ENGR	JR COLLINS	9-23 1995	
REVIEW NO.	7	9-28 1995	

APPROVED FOR IMPLEMENTATION BY C VAN KATWIJK FOR WHC DATE 10-13-95

SAFETY CLASS 2, SEE NOTE 2

USE CONSTRUCTION
EDT 612958

U.S. DEPARTMENT OF ENERGY
RICHLAND OPERATIONS OFFICE
ICF KAISER HANFORD COMPANY

P & ID
TANK 241-SY-102

PROJECT W058 REPLACEMENT OF CROSS-SITE TRANSFER SYSTEM

SIZE	BLDG NO.	INDEX NO.	DWG NO.	REV NO.
F	241-SY	7004	H-2-822401	4

SCALE NONE JOB NO. CR1320 SHEET 1 OF 1

2 PLOT SCALE: 1=1 KEHCAD 1

KEH 0350.00 (03/94) STRTKEHF: 19940303.0900

FOR FIELD VERIFICATION STATUS SEE REV 4