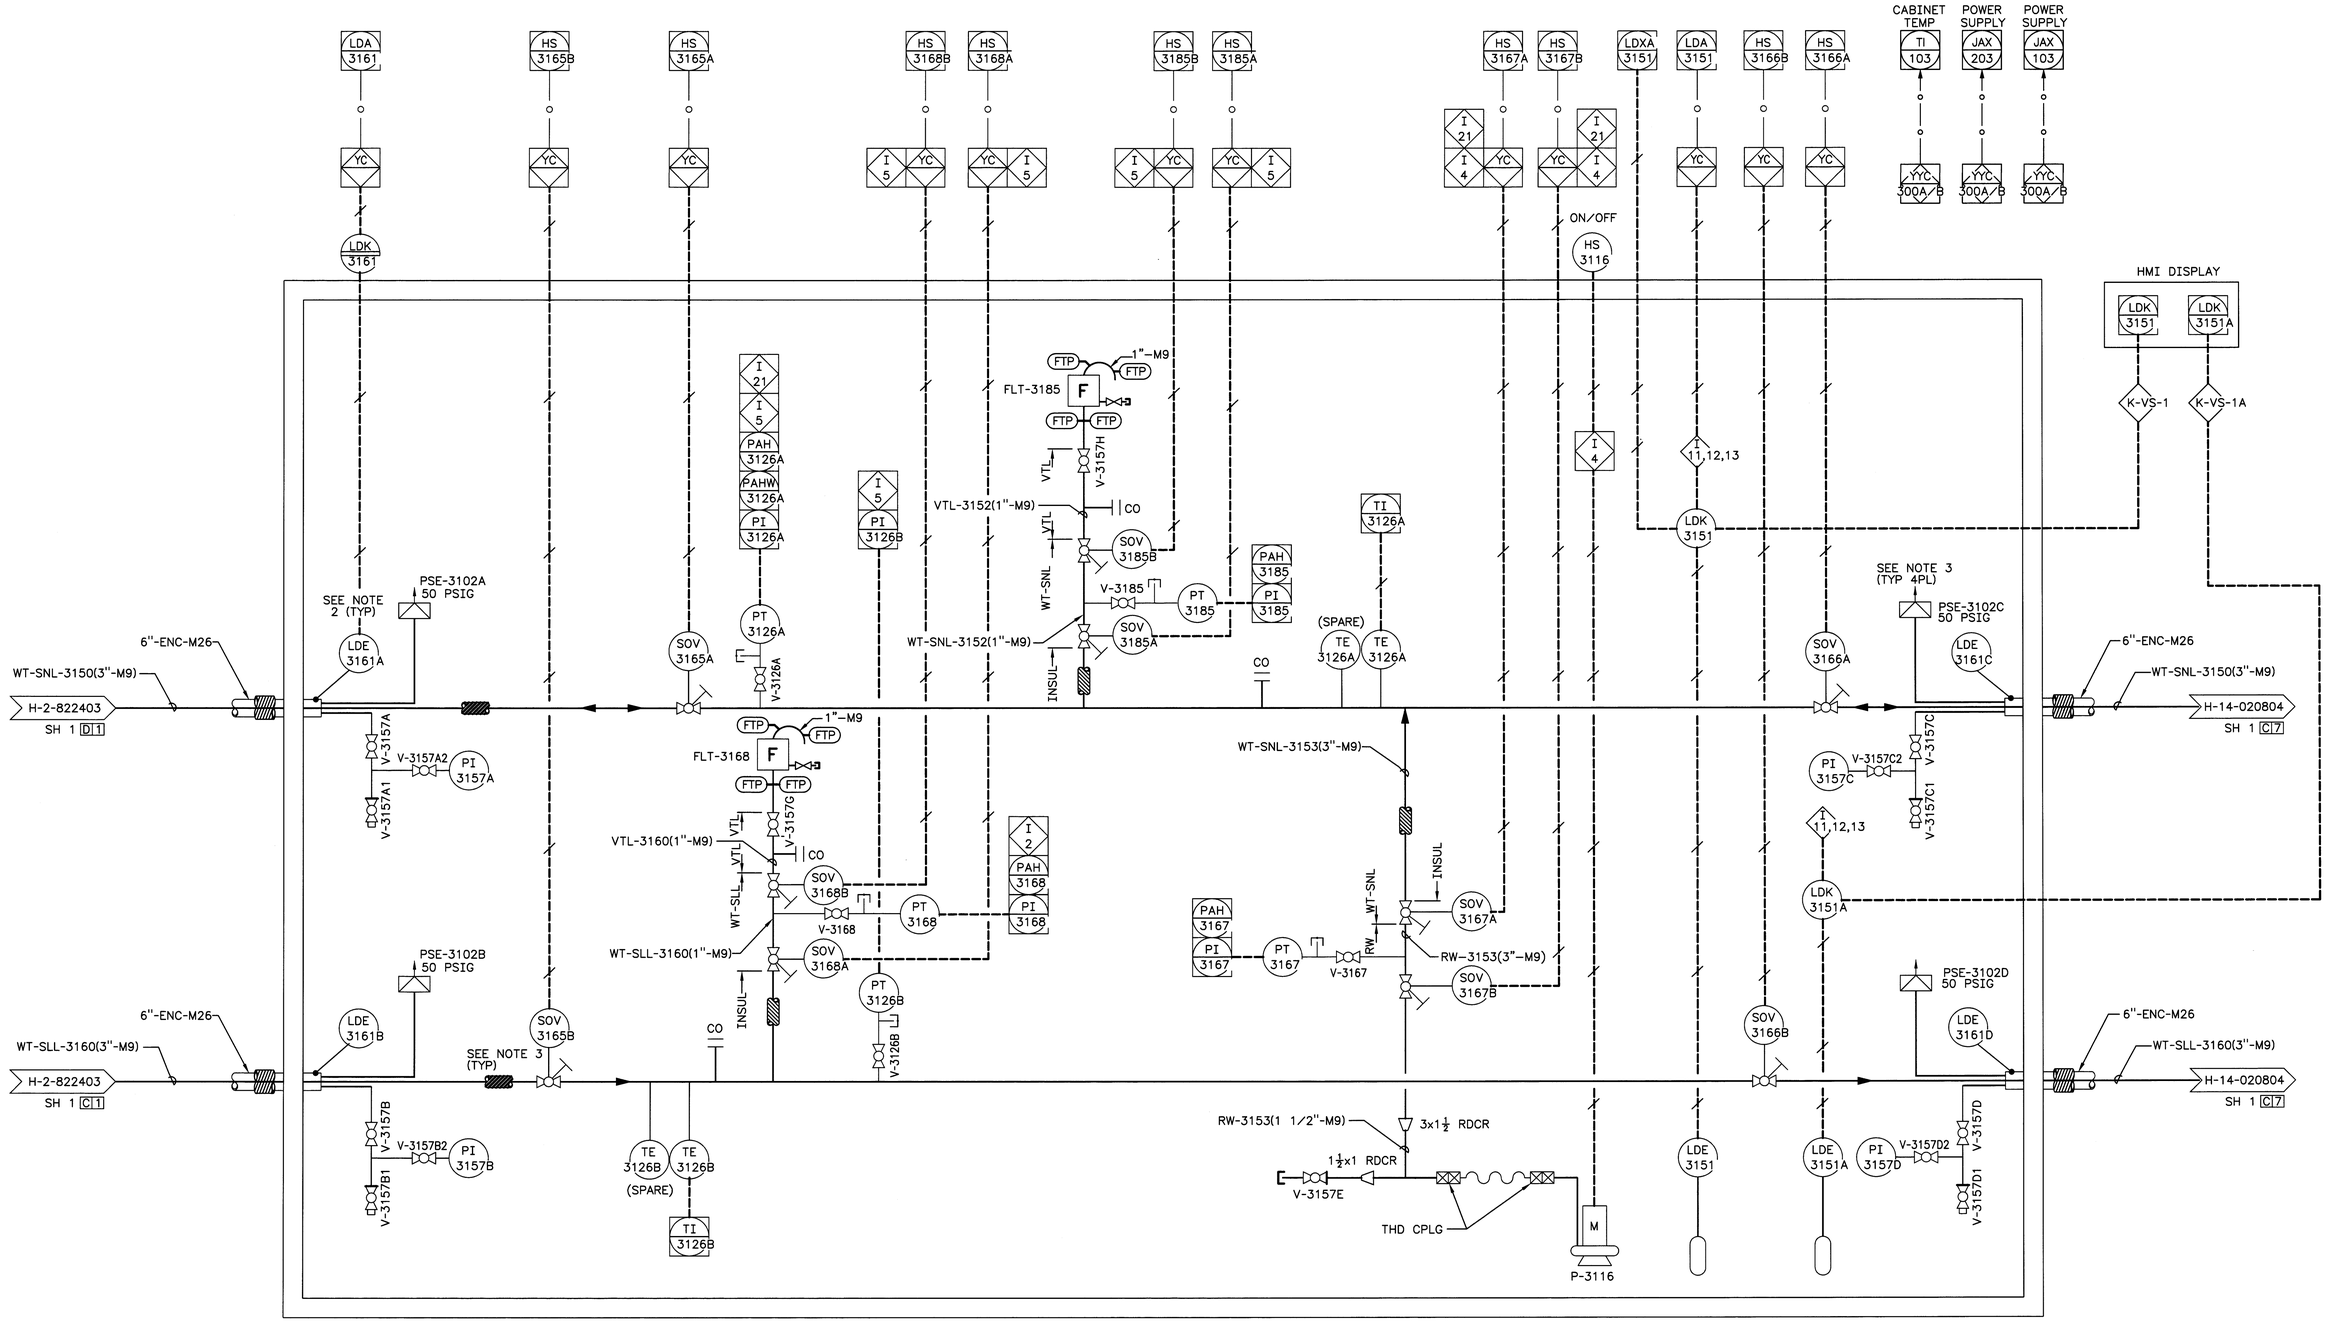

VENT STATION 6241-V

(SEE NOTE 1)

NOTES:

1. FOR GENERAL NOTES AND SYMBOL LEGEND SEE H-14-020000.
2. LDE-3161A, B, C, AND D, EACH REPRESENT A CONTINUOUS LEAK DETECTION CABLE CONNECTED TO A SINGLE LEAK DETECTION MONITORING PANEL LDK-3161.
3. SEE DRAWING H-2-822400, FOR PISTON VALVE DIAGRAM AND RUPTURE DISC INSTRUMENTATION.
4. SEE CONSTRUCTION DRAWINGS AND SPECIFICATIONS FOR COMPONENTS SAFETY CLASSES.

JUL 26 2011 DATE: STA: 4 HANFORD RELEASE ID: 58

DWG NO	TITLE
H-14-020000	TK FARMS SYS P&ID DWG LEGEND
H-2-822200	DRAWING LIST

DRAWING TRACEABILITY LIST — REFERENCES — NEXT USED ON H-2-822403 & H-2-822405

REV NO	DESCRIPTION	REV BY DATE	DRAFTING APRVD	ENGR COMPANY
10	INC ECN-11-000675	ESB 07/11	RW KYLE	WRPS

REVISIONS

	NAME	DATE	COMPANY
DRAWN BY			
ENGINEER			

SEE REVISION 0

U.S. DEPARTMENT OF ENERGY
Office of River Protection

P & ID
VENT STATION 6241-V

SIZE	BLDG NO	INDEX NO	DWG NO	REV
F	6241V	7004	H-2-822404	10

SCALE NONE | EDT 612958 | SHEET 1 OF 1

19227

DOE_TB_F.DWG (01-01)

DWG NO H-2-822404 SH 1 OF 1 REV 10