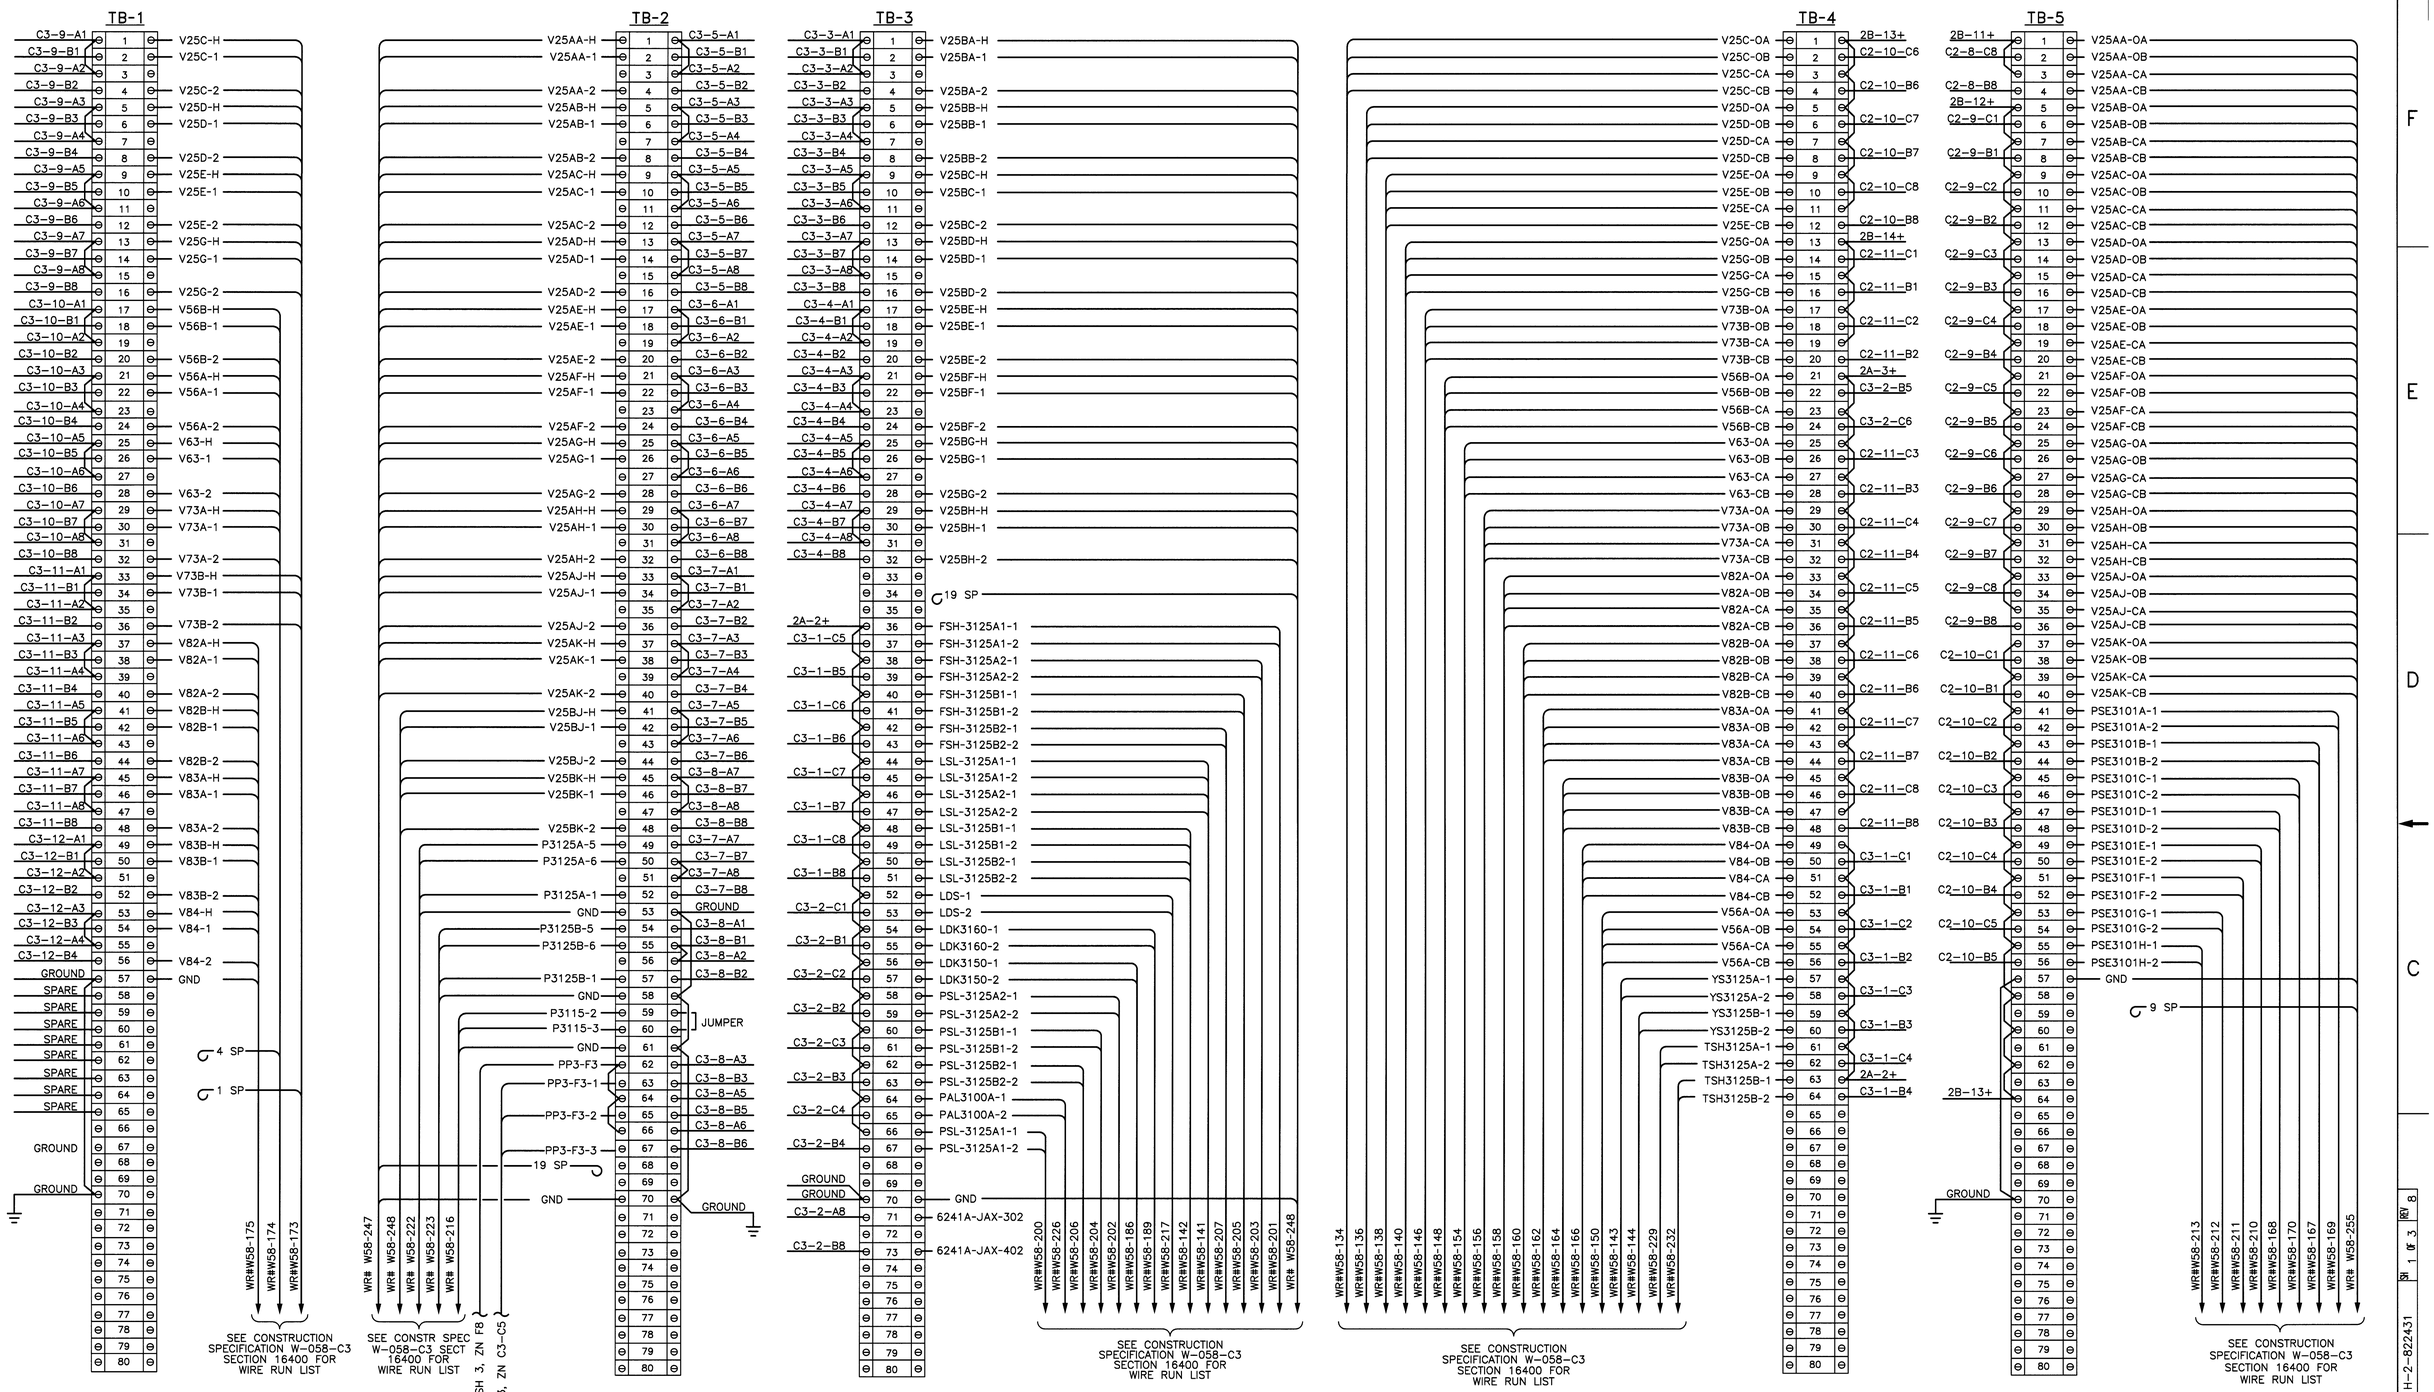

SUPERSEDES DWG
H-14-101296-3, REV 1

JAN 12 2012 DATE: STA: 4 HANFORD RELEASE ID: 17

DWG NO	TITLE
DRAWING TRACEABILITY LIST	

REF NUMBER	TITLE
H-2-822200	DRAWING LIST
REFERENCES	
NEXT USED ON	

REV NO	DESCRIPTION	REV BY DATE	DRAFTING APRVD	ENGR	COMPANY
8	INC ECN-721043-R0, ECN-725209-R0, ECN-11-000428 AND DIRECT REV PER ECN-11-001346	MAC 11/11	RN KYLE	DT HEMBERGER	WRPS

REVISIONS

NAME	DATE	COMPANY
DRAWN BY		
SEE REVISION 0		
ENGINEER		

U.S. DEPARTMENT OF ENERGY
Office of River Protection

INSTRUMENTATION TERMINATION DIAGRAM PCU-2A

SIZE	BLDG NO	INDEX NO	DWG NO	REV
F	6241A	7502	H-2-822431	8
SCALE NONE	EDT CR1320		SHEET 1 OF 3	

10769 DOE_TB_F.DWG (01-01)

DWG NO H-2-822431 SH 1 OF 3 REV 8