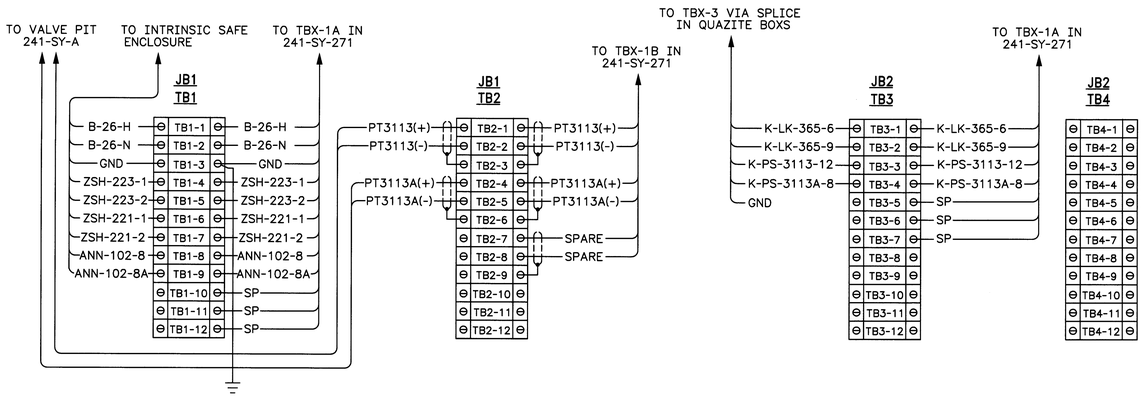

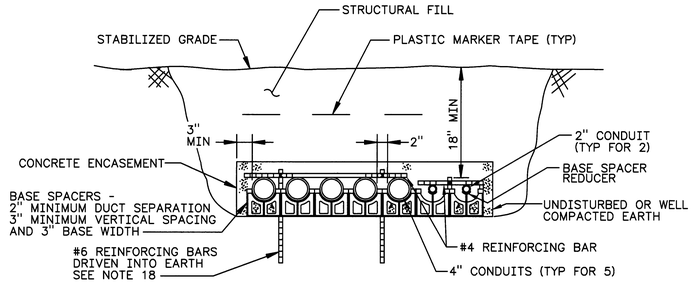

DUCTBANK – TYP SECTION

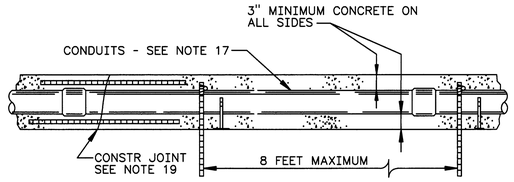

DUCTBANK – TYP ELEVATION

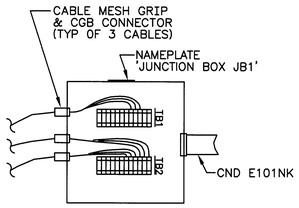

1 SH 1 DETAIL
SCALE: NONE

JUNCTION BOX JB1
NOTE: CUT JUMPER CABLES AS REQD TO TERMINATE CONDUCTORS

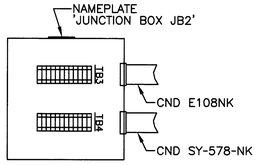

2 SH 1 DETAIL
SCALE: NONE

JUNCTION BOX JB2

3 SH 1 DETAIL
SCALE: 1"=1'-0"

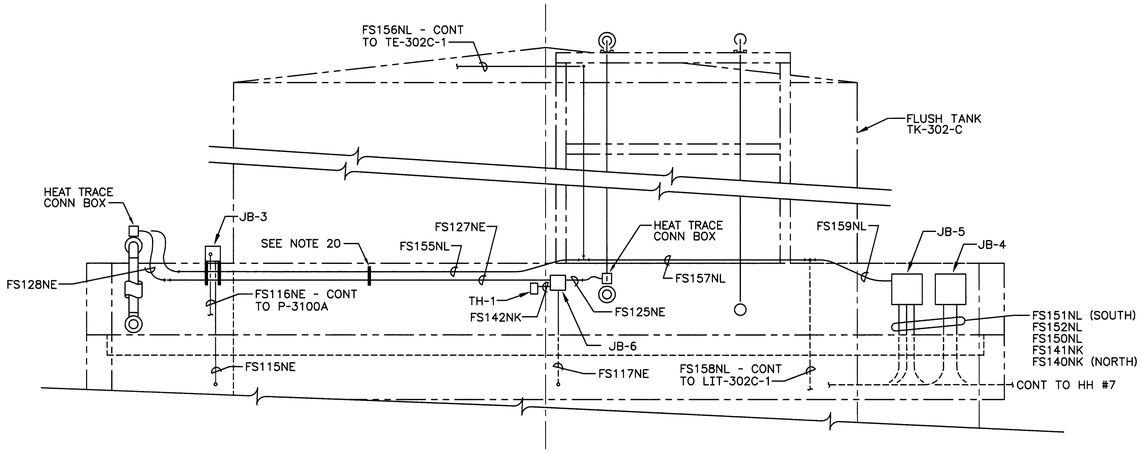

ELEVATION B (LOOKING WEST)
SCALE: NONE

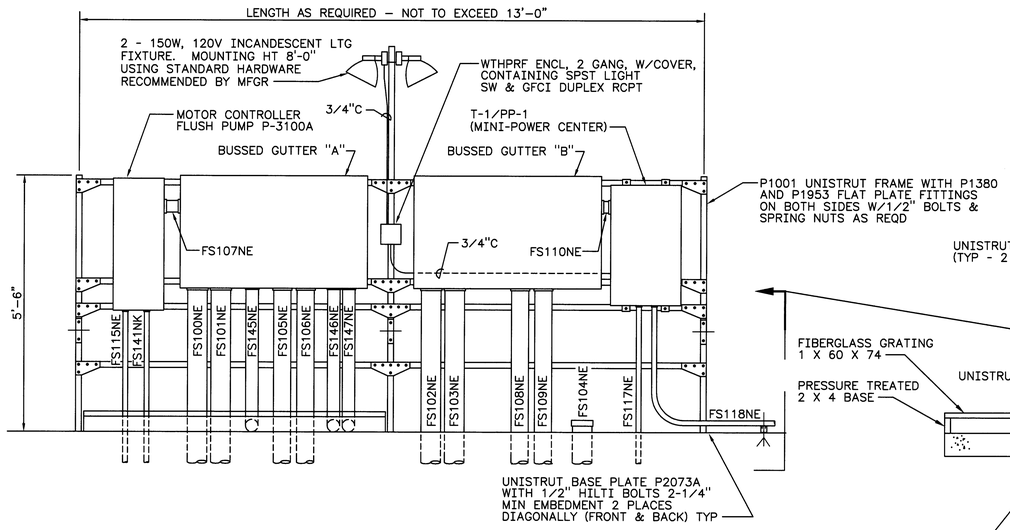

ELEVATION A (LOOKING WEST)
SCALE: NONE

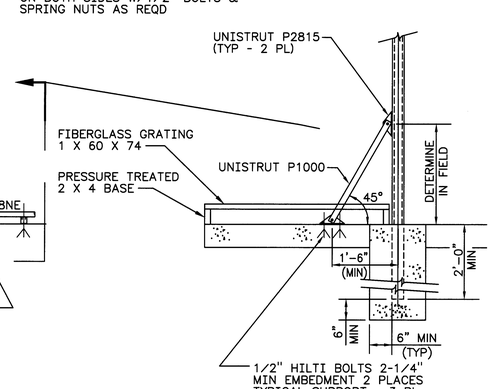

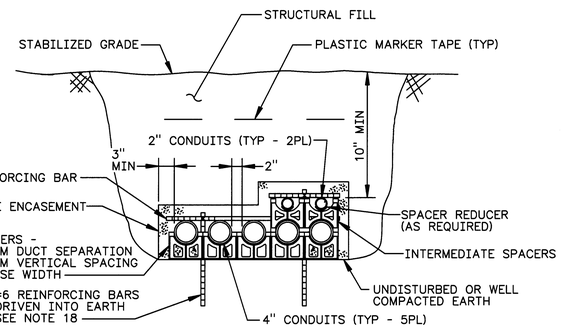

4 SH 1 DETAIL (LOOKING WEST)
SCALE: 1"=1'-0"

NOTE:
SEE SHEETS 1 & 2 FOR NOTES.

SEP - 7 2011
DATE: STA: 4 HANFORD RELEASE ID: 58

DWG NO	TITLE
DRAWING TRACEABILITY LIST	

REF NUMBER	TITLE
NEXT USED ON	REFERENCES

REV REL	MFD	REV NO	DESCRIPTION	REV BY DATE	DRAFTING APRVD	ENGR	COMPANY
S RS	5		INC ECN-726682-R0 AND ECN-10-001005	EJH 07/11	RN KILE 8/1/11	8/10/11	FE BIER WRPS

REVISIONS

	NAME	DATE	COMPANY
DRAWN BY	SEE REVISION 0		
ENGINEER			

U.S. DEPARTMENT OF ENERGY
Office of River Protection

ELECTRICAL
PARTIAL PLAN & DETAILS
"SY" TANK FARM

SIZE	BLDG NO	INDEX NO	DWG NO	REV
F	241SY 241S	7301 7501	H-2-822500	5
SCALE SHOWN	EDT 618496		SHEET 3 OF	

6890 DOE_TB_F.DWG (01-01)

DWG NO H-2-822500 SH 3 OF REV 5