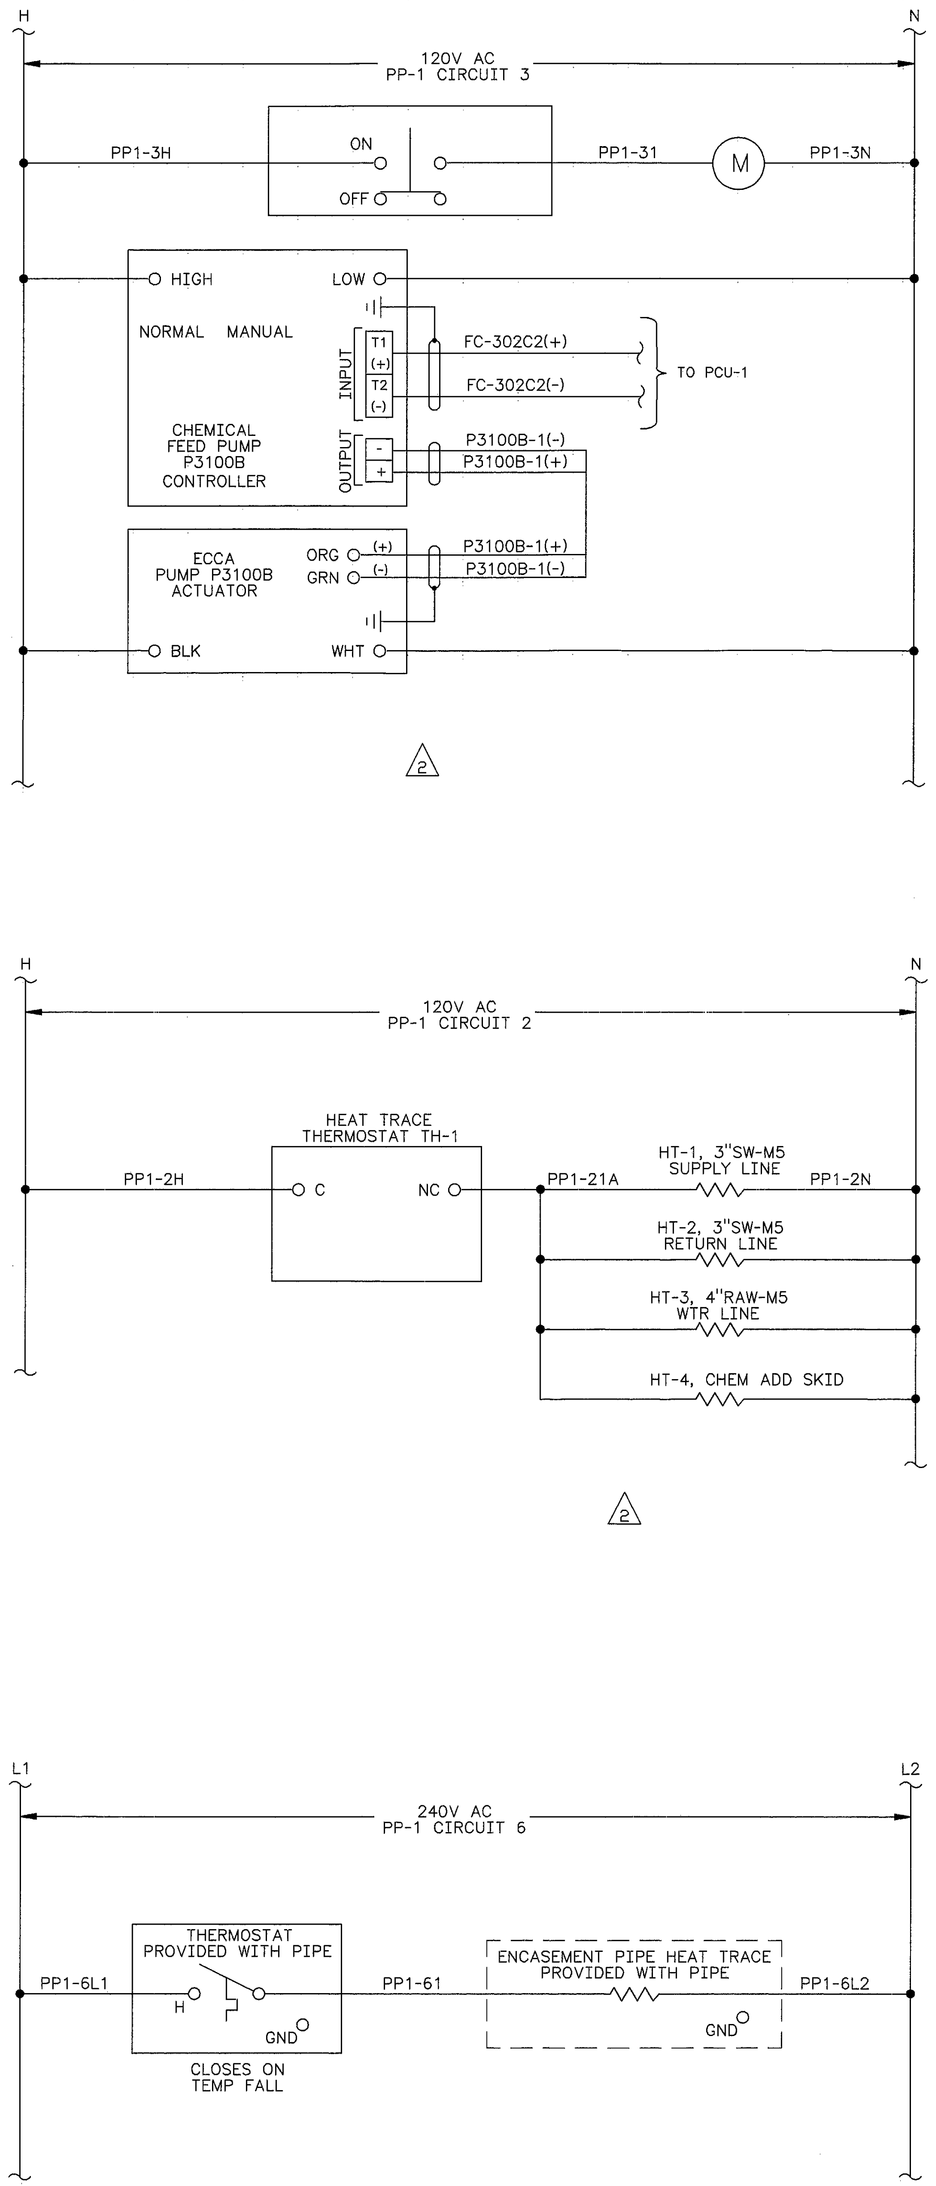

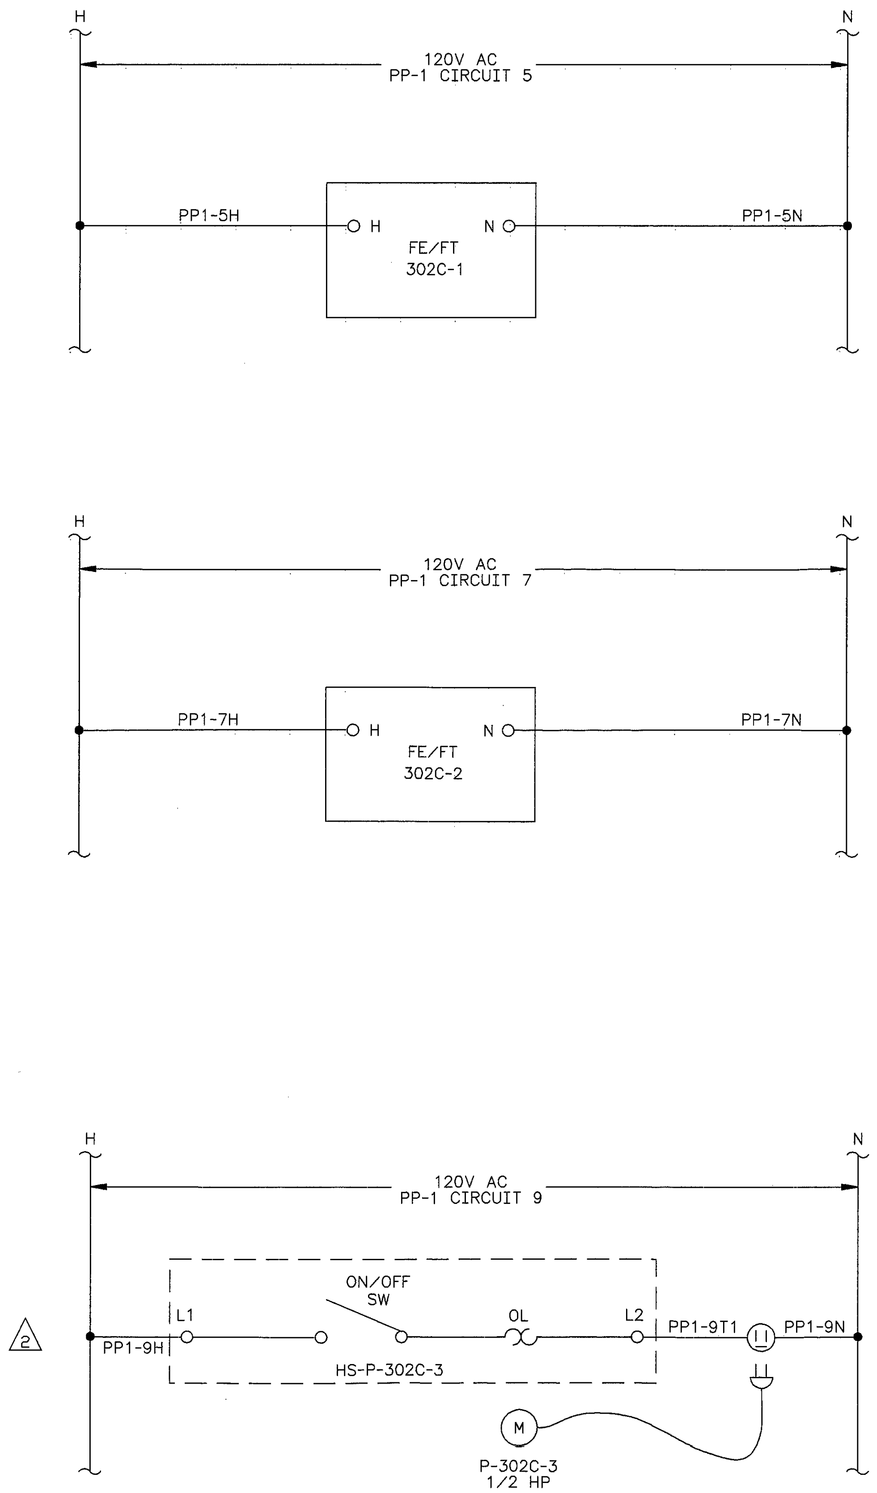

NOTES:

FOR NOTES SEE SHEET 1.

GREGORY P. McDONALD
STATE OF WASHINGTON
20372
REGISTERED
PROFESSIONAL ENGINEER
4-3-98
Rev 2

EXPIRES 05/30/99

DESIGNED	GJ KUBINSKI	DATE	
DSGN ENGR	ML ALEXANDER	3-25 1997	
CHECKED	CT INAMINE	3-25 1997	
SAFETY	SEE DR/AT FORM		
ENVIR	SEE DR/AT FORM		
QUAL ENGR	SEE DR/AT FORM		
LEAD ENGR	ML ALEXANDER	3-25 1997	
REVIEW NO.	0	2-20 1997	
APPROVED FOR IMPLEMENTATION BY	C VAN KATWIJK		
FOR	WHC	DATE	4-15-97

SAFETY CLASS 3

USE CONSTRUCTION

EDT ECN W-058-203

M U.S. DEPARTMENT OF ENERGY
RICHLAND OPERATIONS OFFICE
ICF KAISER HANFORD COMPANY

ELECTRICAL
ELEMENTARY DIAGRAMS
FLUSH SYSTEM

PROJECT W058, REPLACEMENT OF CROSS-SITE TRANSFER SYSTEM

SIZE	BLDG NO.	INDEX NO.	DWG NO.	REV NO.
F	242-S	7502	H-2-822502	2

SCALE NONE | JOB NO. CR1320 | SHEET 4 OF 4

MF	REV NO.	DESCRIPTION	REV BY DATE	KEH APPROVALS	APVD FOR IMPL/INC FOR DATE
	2	W058-388 INCORPORATED ECN W058-366, W-058 PROJECT TURNOVER	HBM 3-11 1998	JKH 4/3/98	4/6/98

REVISIONS

CAD FILE B822502D | CAD CODE 2J:IBM:ACD2:12.0:NN | XREFS N

NUMBER	TITLE

DRAWING TRACEABILITY LIST

NUMBER	TITLE

REFERENCES

NEXT USED ON

2 PLOT SCALE: 1=1 | KEHCAD

KEH 0350.00 (03/94)
STRTKEHP: 19940303.0900