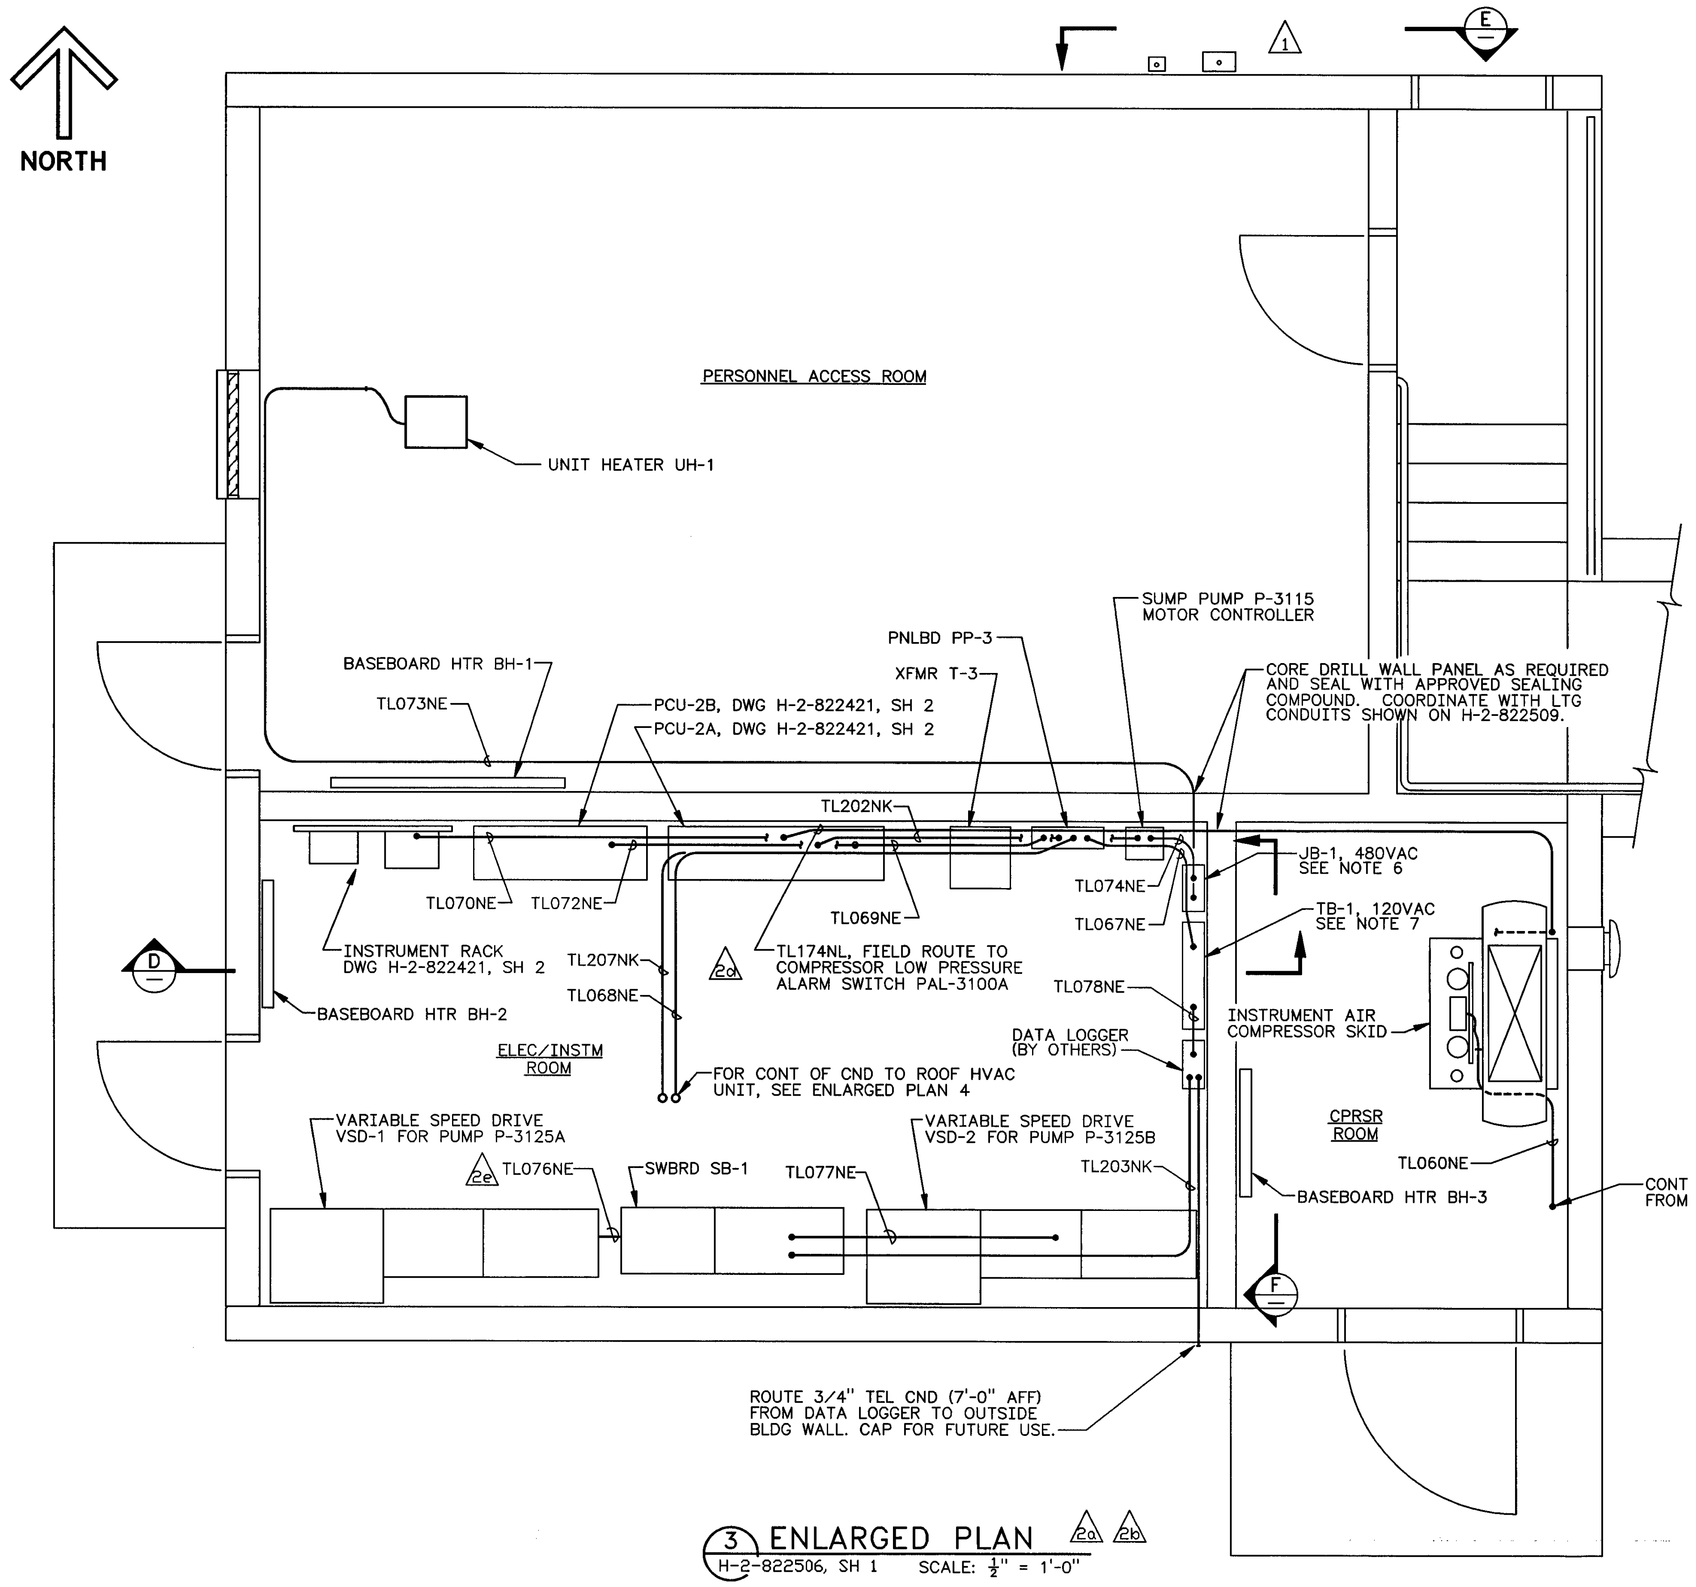

3 ENLARGED PLAN 2a 2b
H-2-822506, SH 1 SCALE: 1/2" = 1'-0"

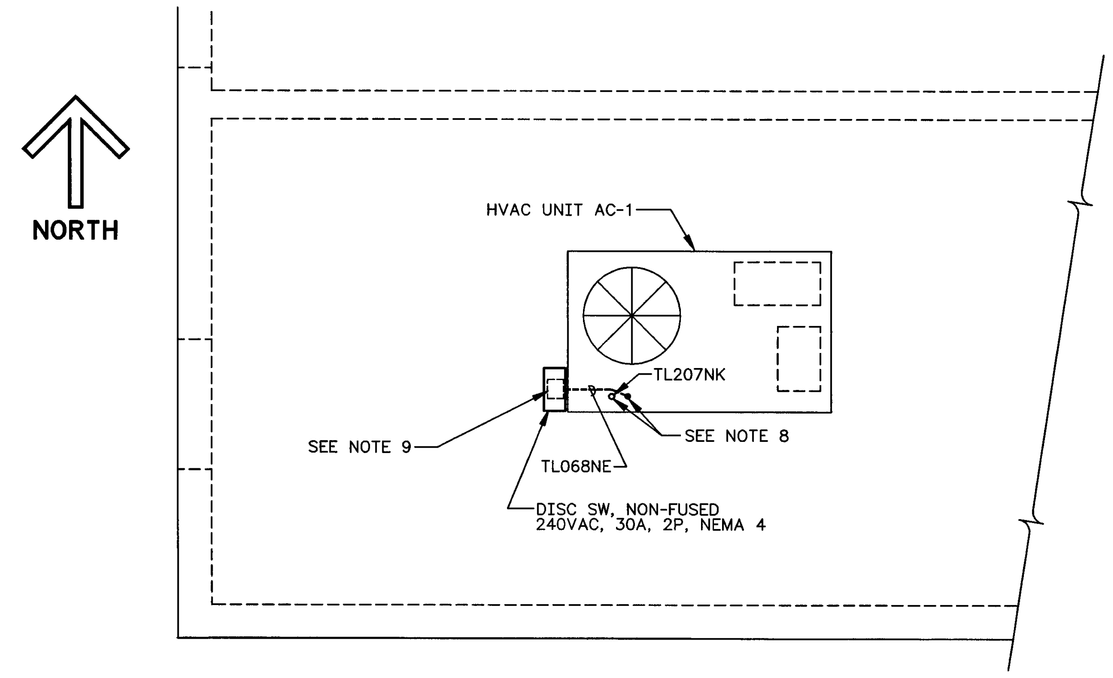

4 ENLARGED PLAN
SCALE: 1/2" = 1'-0"

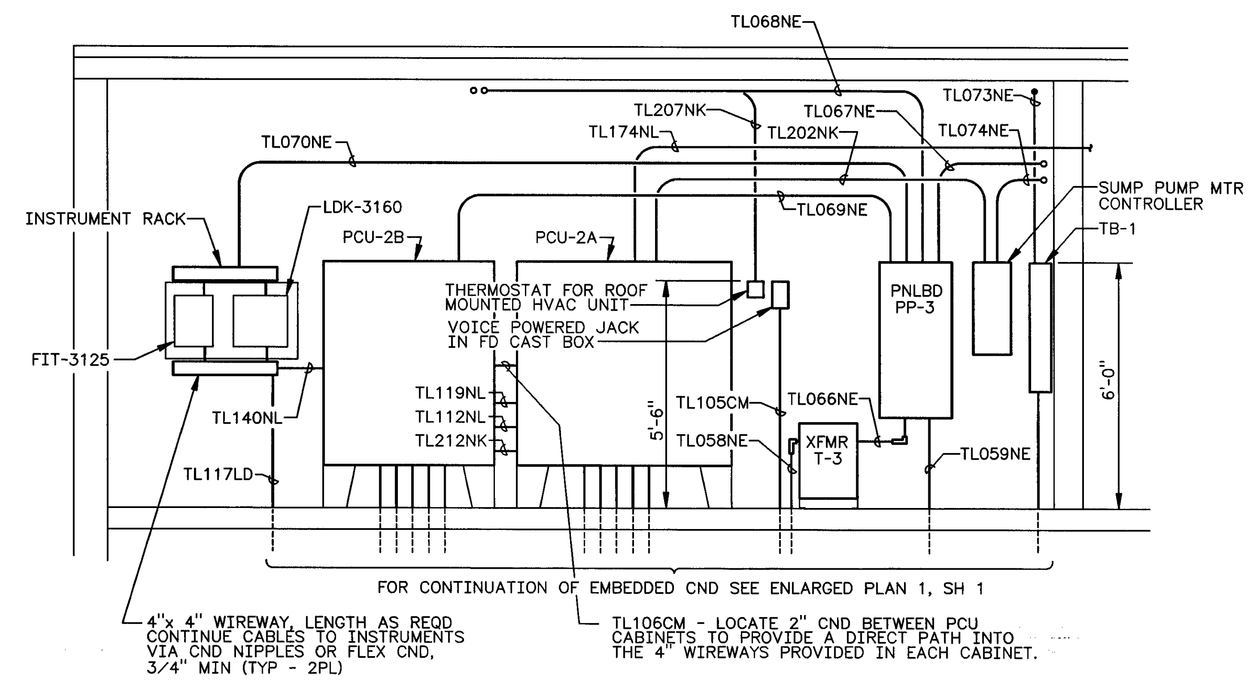

D SECTION 2b 2c
SCALE: NONE

SEE DWG H-2-822506, SH 1 FOR NOTES.

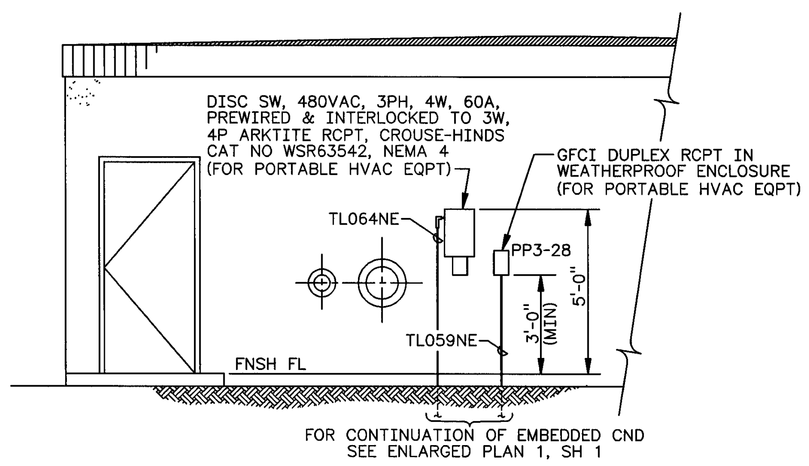

1 E ELEVATION
SCALE: NONE
SEE NOTE 11

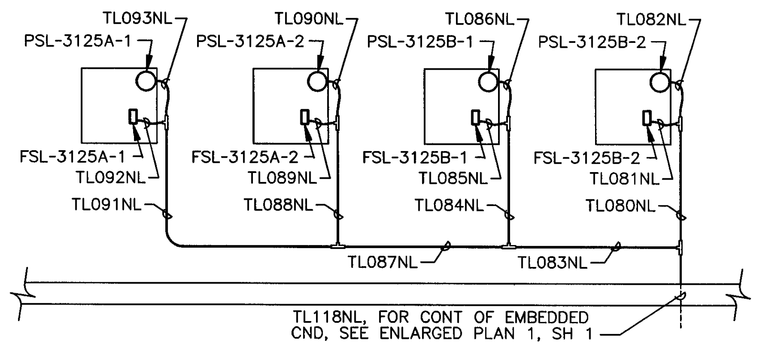

1 F ELEVATION
SCALE: NONE
SEE H-2-822340 FOR LOCATION

NUMBER	TITLE	NUMBER	TITLE
DRAWING TRACEABILITY LIST		NEXT USED ON	REFERENCES

MF	REV NO.	DESCRIPTION	REV BY DATE	KEH APPROVALS			APVD FOR IMPL/INC FOR DATE
S	2	d) INC ECN W-058-247 c) INC ECN W-058-232 b) INC ECN W-058-118 a) INC ECN W-058-87 PER e) ECN W-058-361 & W-058 PROJECT TURNOVER	CLC 8-13 1997	mcb			11/21/97
M	1	GENERAL REVISION ECN W-058-34	GJK 2/8 1996	ARS 3-3 1996		MLA	CVK 3-13 1996

REVISIONS

CAD FILE B822507B CAD CODE 2J:IBM:ACD2:12.0:NN XREFS N

EXPIRES 05/30/99

		DATE
DESIGNED	GJ KUBINSKI	
DSGN ENGR	ML ALEXANDER	9/29 1995
CHECKED	AR SNOWHITE	9/29 1995
SAFETY	SEE DR/AT FORM	
ENVIR	SEE DR/AT FORM	
QUAL ENGR	SEE DR/AT FORM	
LEAD ENGR	ML ALEXANDER	9/29 1995
REVIEW NO.	6	9/29 1995
APPROVED FOR IMPLEMENTATION BY	C VAN KATWIJK	
FOR	WHC	DATE 10/12/95

SAFETY CLASS 3 USE CONSTRUCTION EDT 612958

M U.S. DEPARTMENT OF ENERGY
RICHLAND OPERATIONS OFFICE
ICF KAISER HANFORD COMPANY

ELECTRICAL
PLAN & SECTION
DIVERSION BOX 6241-A

PROJECT W058, REPLACEMENT OF CROSS-SITE TRANSFER SYSTEM

SIZE	BLDG NO.	INDEX NO.	DWG NO.	REV NO.
F	6241-A	7501 7501 7601	H-2-822507	2

SCALE SHOWN JOB NO. CR1320 SHEET 2 OF 2

2 PLOT SCALE: 1=48 KEHCAD 2e 1

HEM: 0350.00 (03/94)
STRTKDHF: 19940303.0900