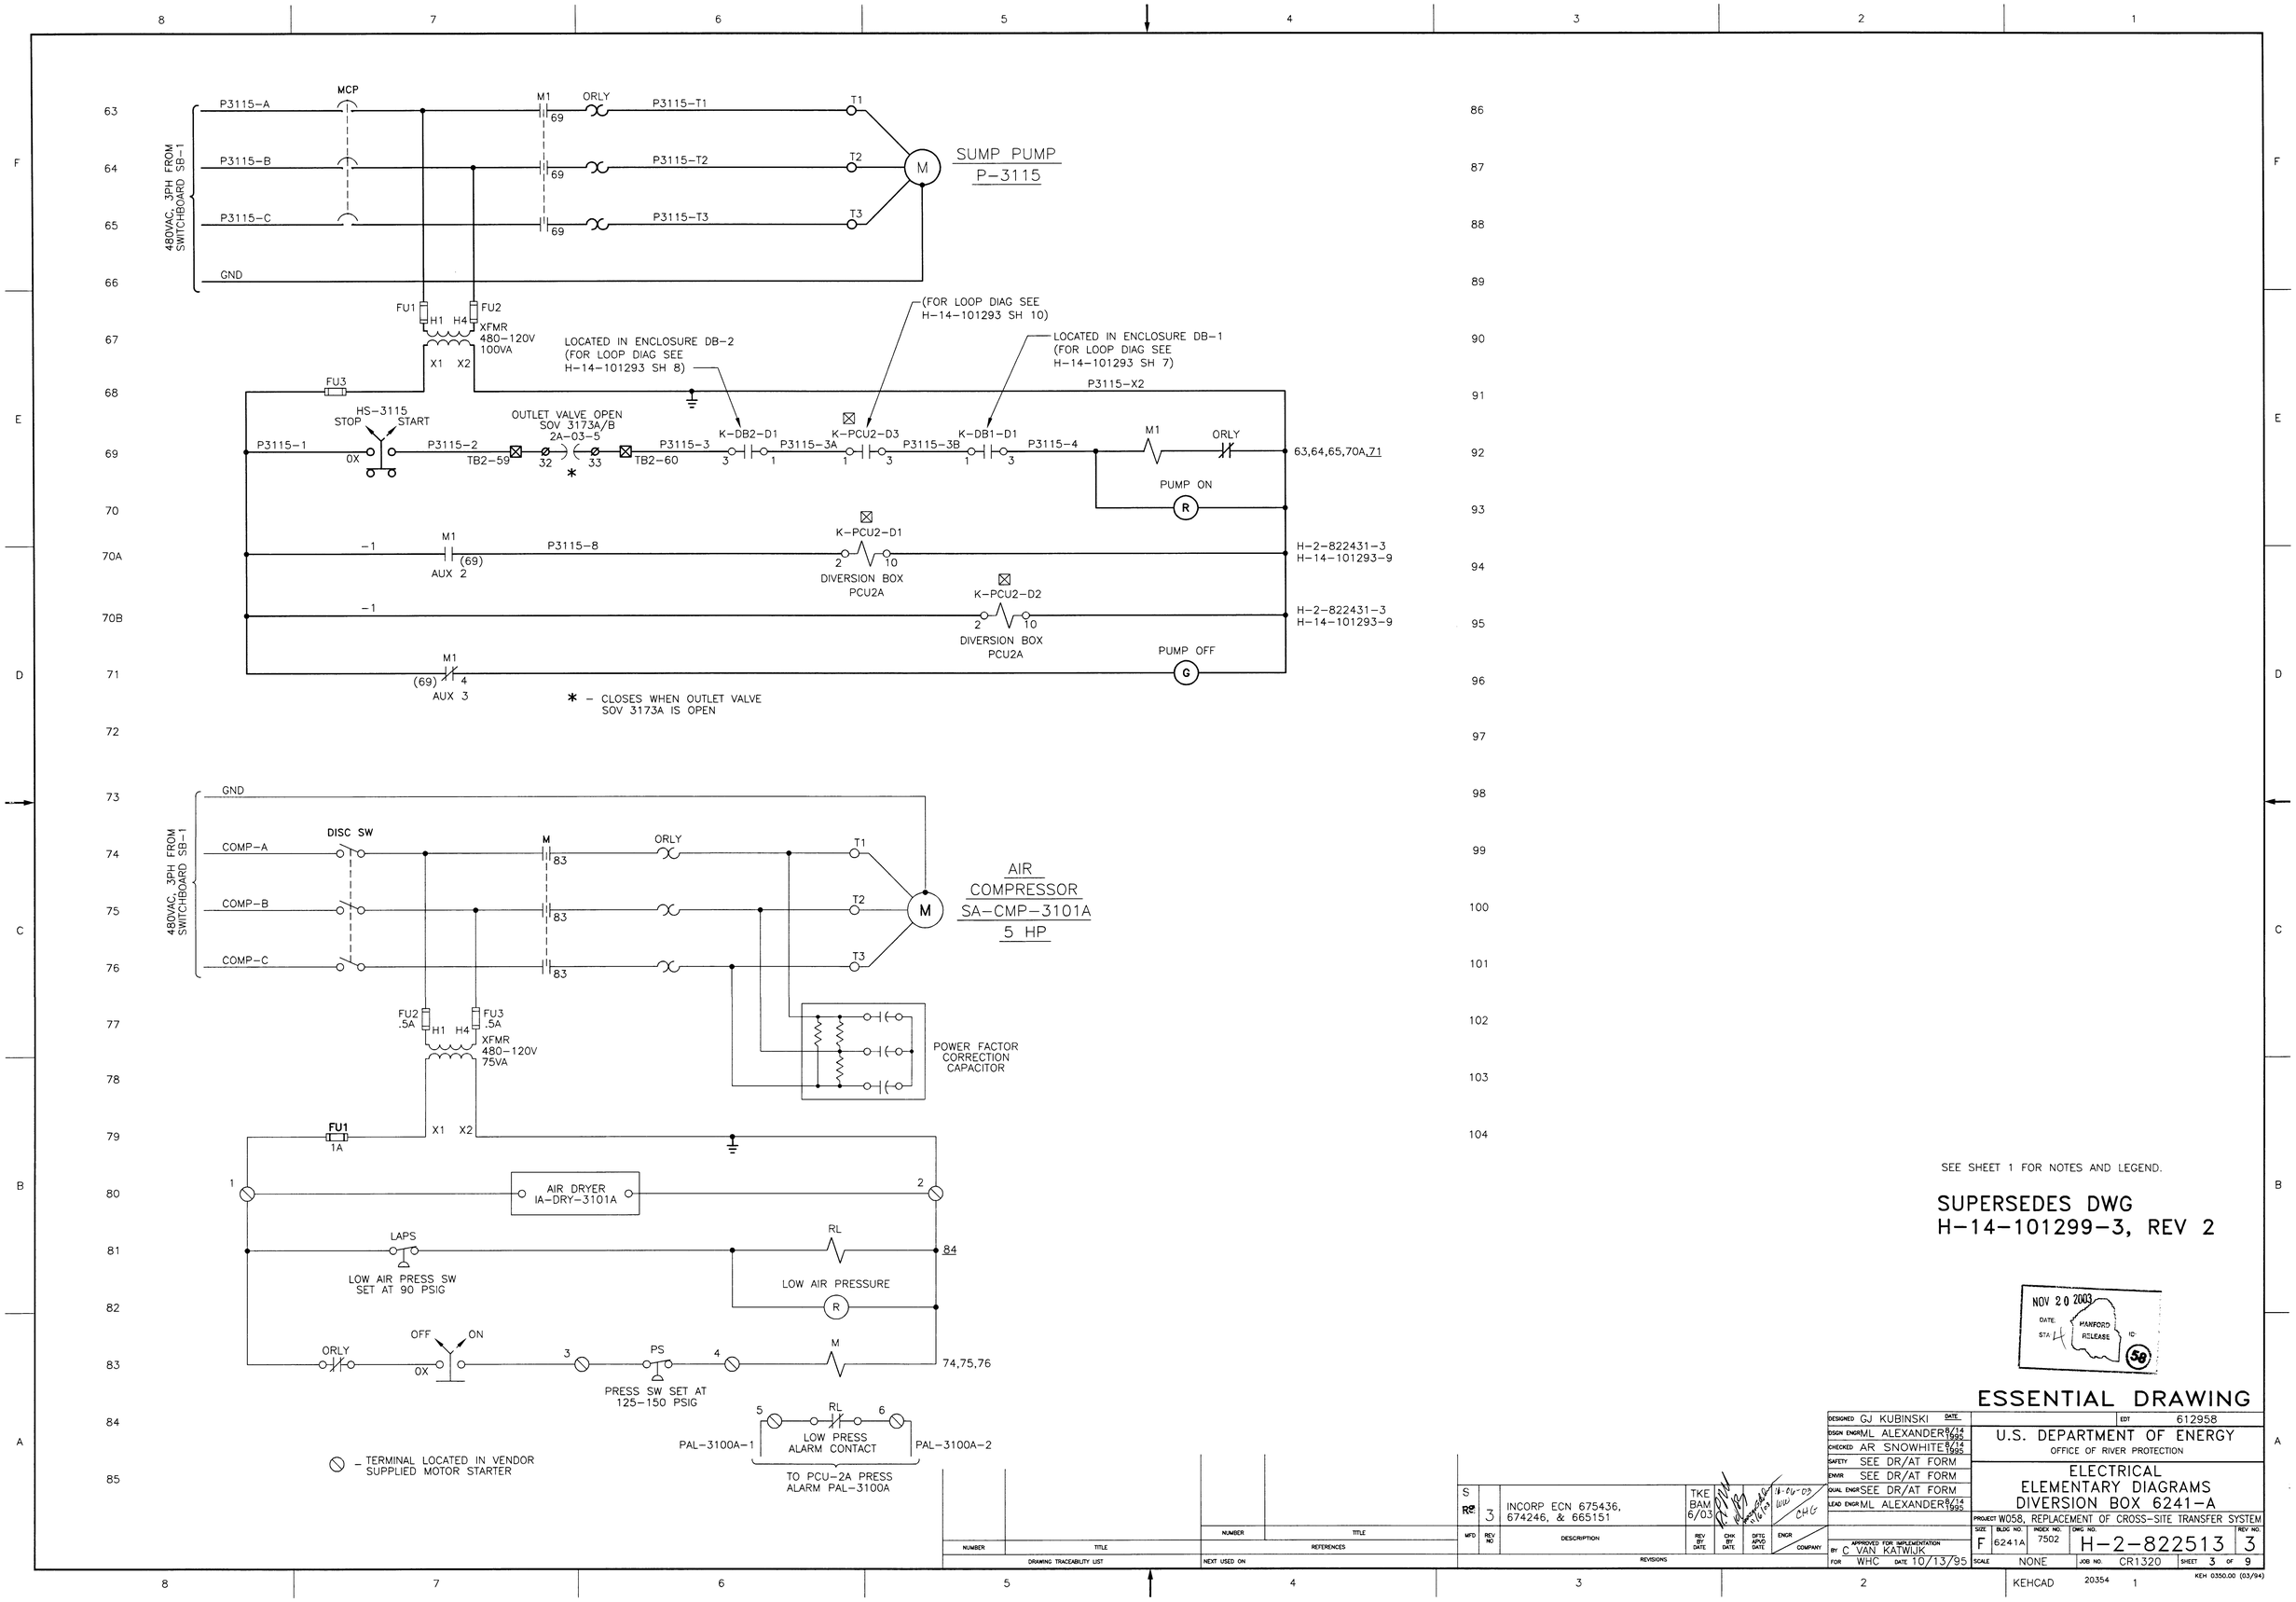

SEE SHEET 1 FOR NOTES AND LEGEND.

SUPERSEDES DWG
H-14-101299-3, REV 2

NOV 20 2003
DATE
STA 4
MANFORD RELEASE
ID
58

ESSENTIAL DRAWING

DESIGNED	GJ KUBINSKI	DATE	EDT 612958
DSGN ENGR	ML ALEXANDER	8/14 1995	U.S. DEPARTMENT OF ENERGY OFFICE OF RIVER PROTECTION
CHECKED	AR SNOWHITE	8/14 1995	
SAFETY	SEE DR/AT FORM		ELECTRICAL ELEMENTARY DIAGRAMS DIVERSION BOX 6241-A
ENVR	SEE DR/AT FORM		
QUAL ENGR	SEE DR/AT FORM		
LEAD ENGR	ML ALEXANDER	8/14 1995	PROJECT W058, REPLACEMENT OF CROSS-SITE TRANSFER SYSTEM

MFD	REV NO	DESCRIPTION	REV BY DATE	CHK BY DATE	DFTG APVD DATE	ENGR	COMPANY
S RE	3	INCORP ECN 675436, 674246, & 665151	TKE BAM 6/03				

REVISIONS

APPROVED FOR IMPLEMENTATION BY C VAN KATWIJK FOR WHC DATE 10/13/95

SIZE	BLDG NO.	INDEX NO.	DWG NO.	REV NO.
F	6241A	7502	H-2-822513	3

SCALE NONE | JOB NO. CR1320 | SHEET 3 OF 9

NUMBER | TITLE | DRAWING TRACEABILITY LIST | NUMBER | TITLE | REFERENCES | NEXT USED ON

KEHCAD 20354 1 KEH 0350.00 (03/94)