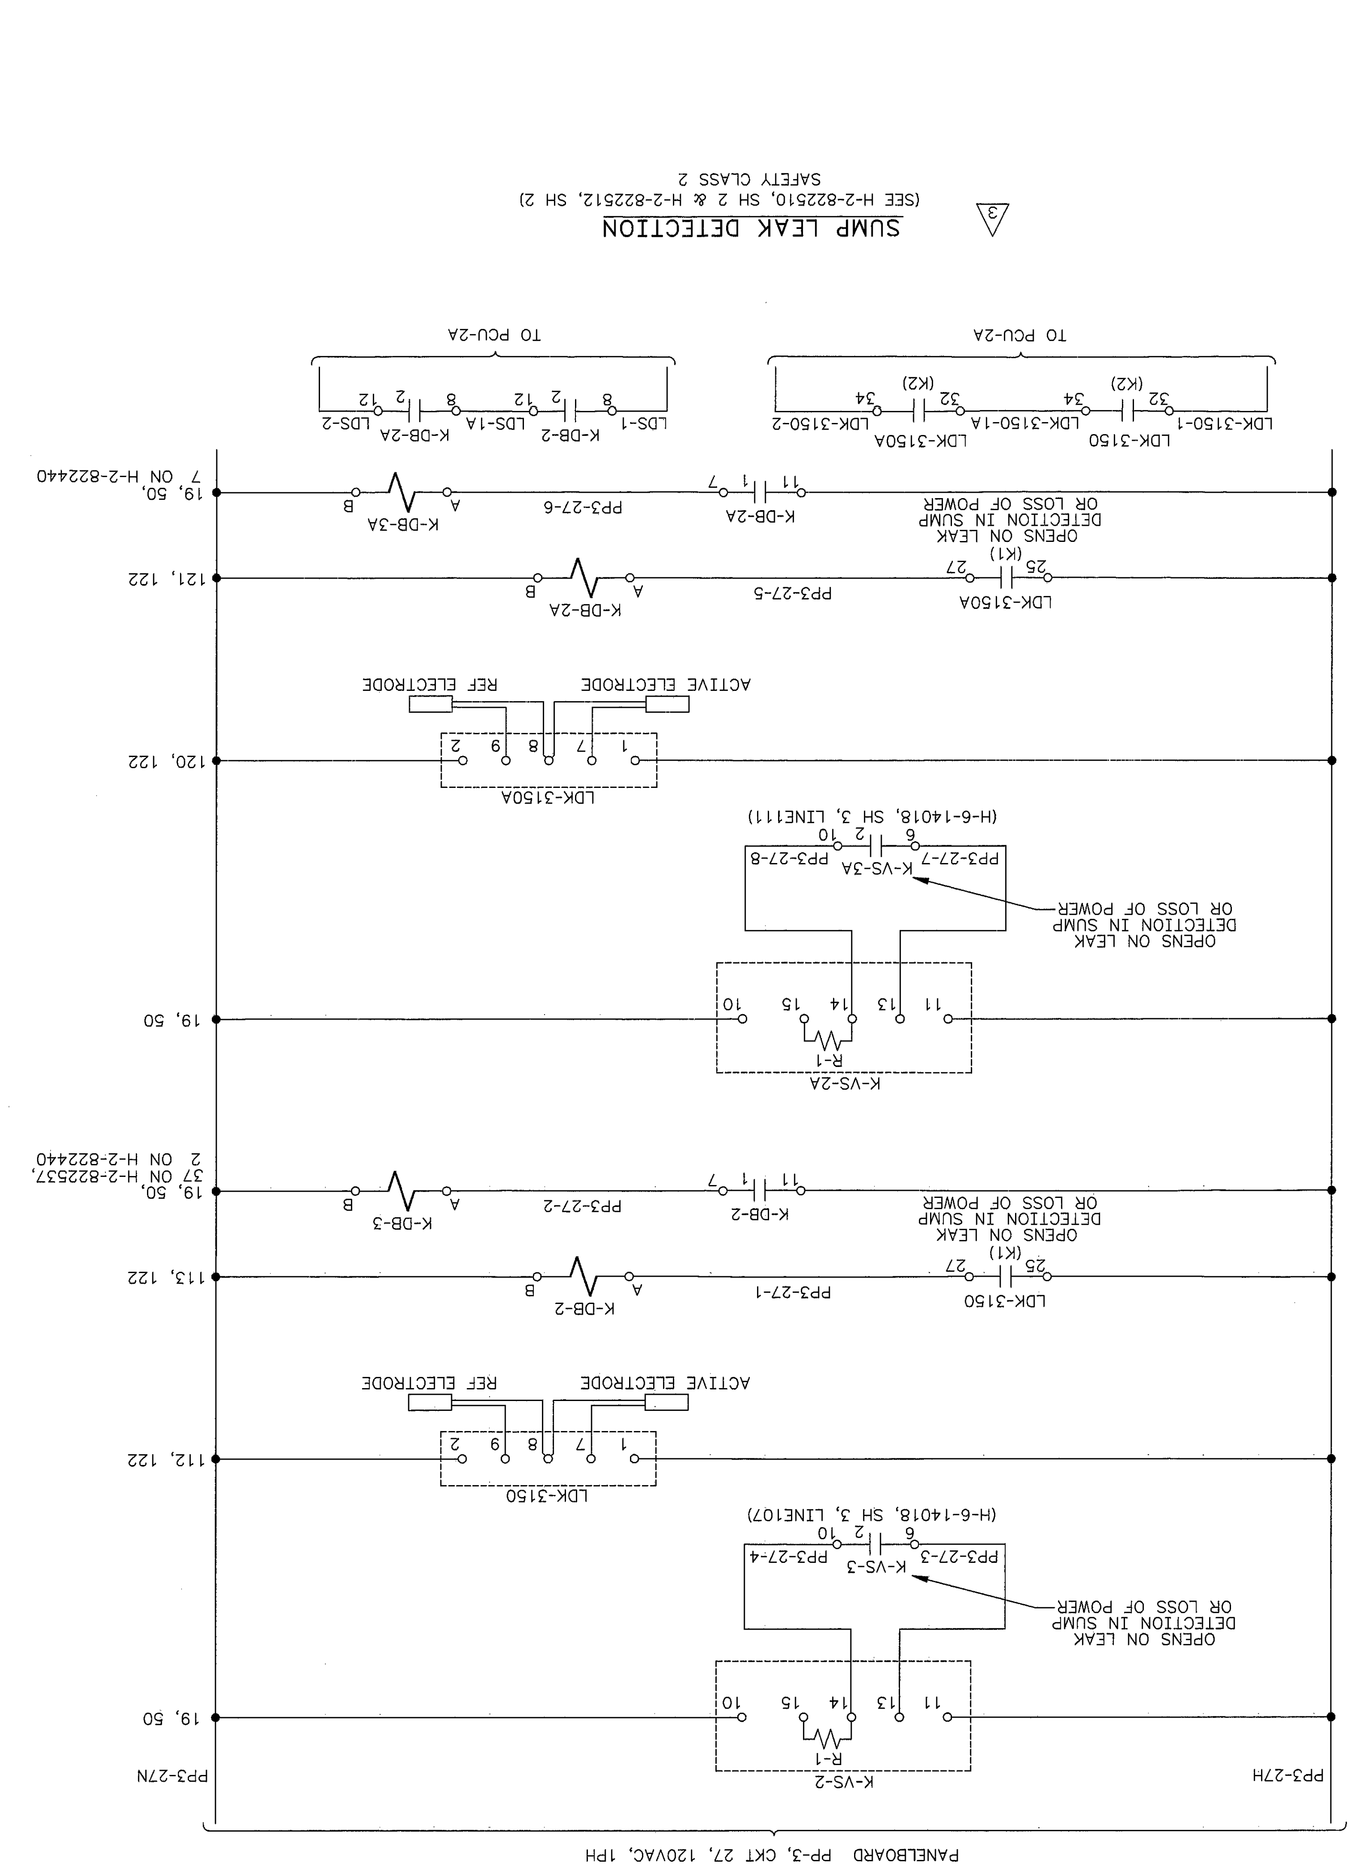

SEE SHEET 1 FOR NOTES.

EXPIRES 05/30/99

DESIGNED GJ KUBINSKI DATE	SAFETY CLASS 2	EDT 61258	USE CONSTRUCTION
DRAWN DMML ALEXANDER 6/29/98	U.S. DEPARTMENT OF ENERGY		
CHECKED AR SNOWHITE 6/29/98	RICHLAND OPERATIONS OFFICE		
DESIGN ENGR DMML ALEXANDER 6/29/98	M	ICF KAISER HANFORD COMPANY	
ENVIR SEE DR/AT FORM	ELECTRICAL		
SAFETY SEE DR/AT FORM	ELEMENTARY DIAGRAMS		
SOIL ENGR SEE DR/AT FORM	DIVERSION BOX 6241-A		
LAND ENGR DMML ALEXANDER 6/29/98			
REVIEW NO. 6 6/29/98	PROJECT WO58, REPLACEMENT OF CROSS-SITE TRANSFER SYSTEM		
APVD FOR IMPL 6/29/98	SIZE F	BLDG NO. 6241-A	INDEX NO. 7502	DWG NO. H-2-822513	REV NO. 3
IMPL/TBD FOR DATE	SCALE NONE	JOB NO. CR1320	SHEET 4 OF 9
BY C VAN KATWIJK	FOR WHC DATE 10/7/95	XREFS N	CAD FILE B22513D	CAD CODE 2J:IBM:ACD2:12.0:NN	MKH 0260.00 (03/94) STRTKDHP: 19940202/0900

MF	REV NO.	DESCRIPTION	REV BY DATE	KEH APPROVALS	
RGS	3	INCORPORATED ECN WO58-381 W-058 PROJECT TURNOVER	KEH 3-16-98	KEH 6/29/98	MKH 4-6-98

DRAWING TRACEABILITY LIST		
NUMBER	TITLE	NEXT USED ON
REFERENCES		
NUMBER	TITLE	