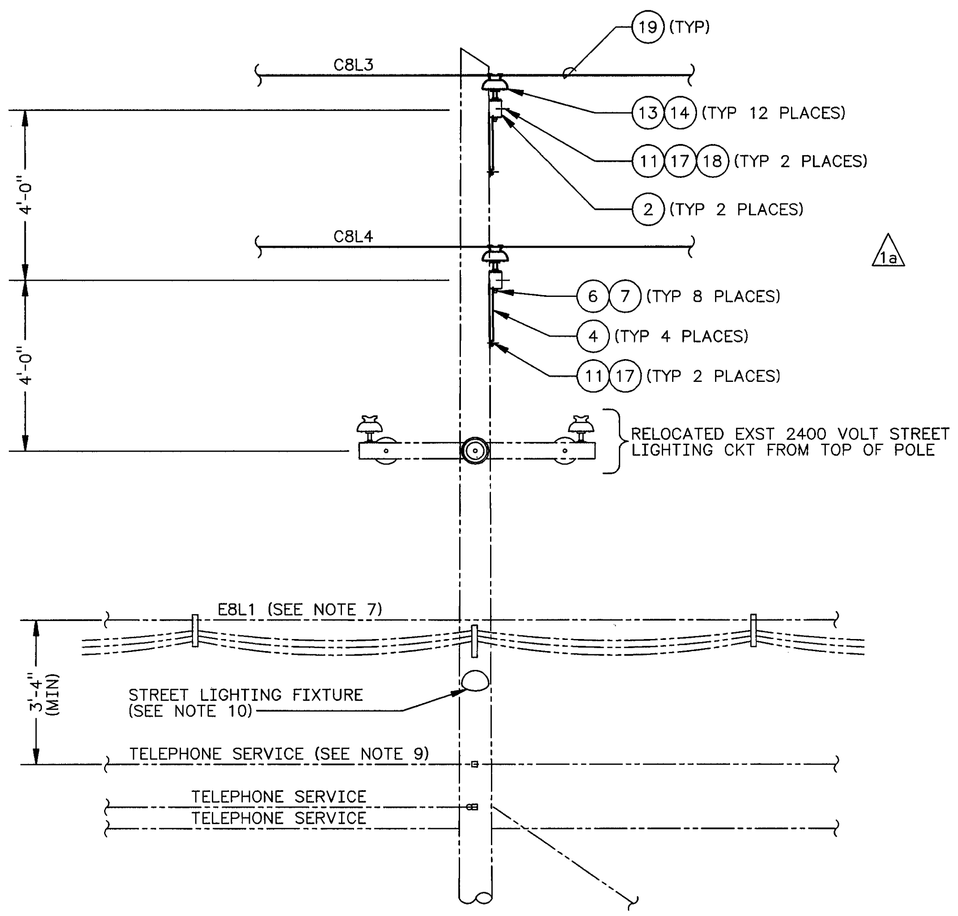

EXST POLE 665

F VIEW - EAST
H-2-822522 SH 1
(SEE NOTE 6)

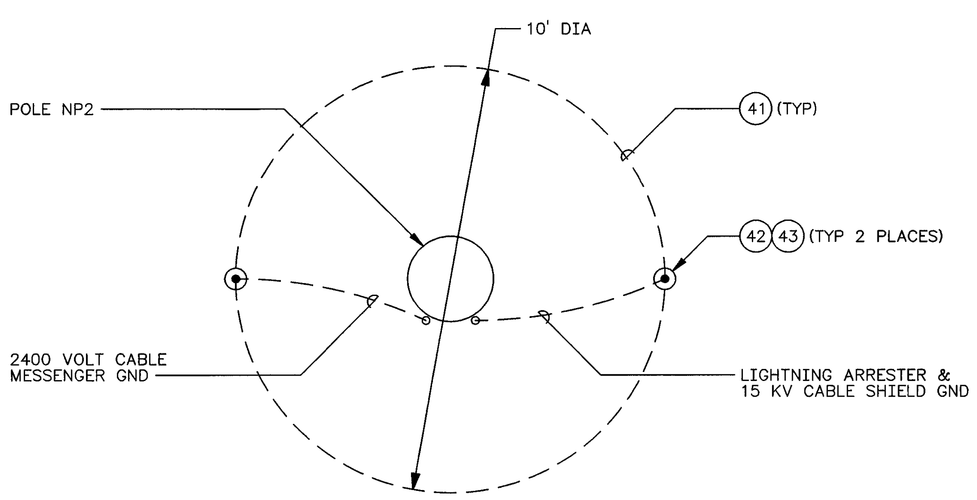

PLAN VIEW

4 DETAIL
(LOCATION OF GROUND RODS SHALL BE FIELD DETERMINED)

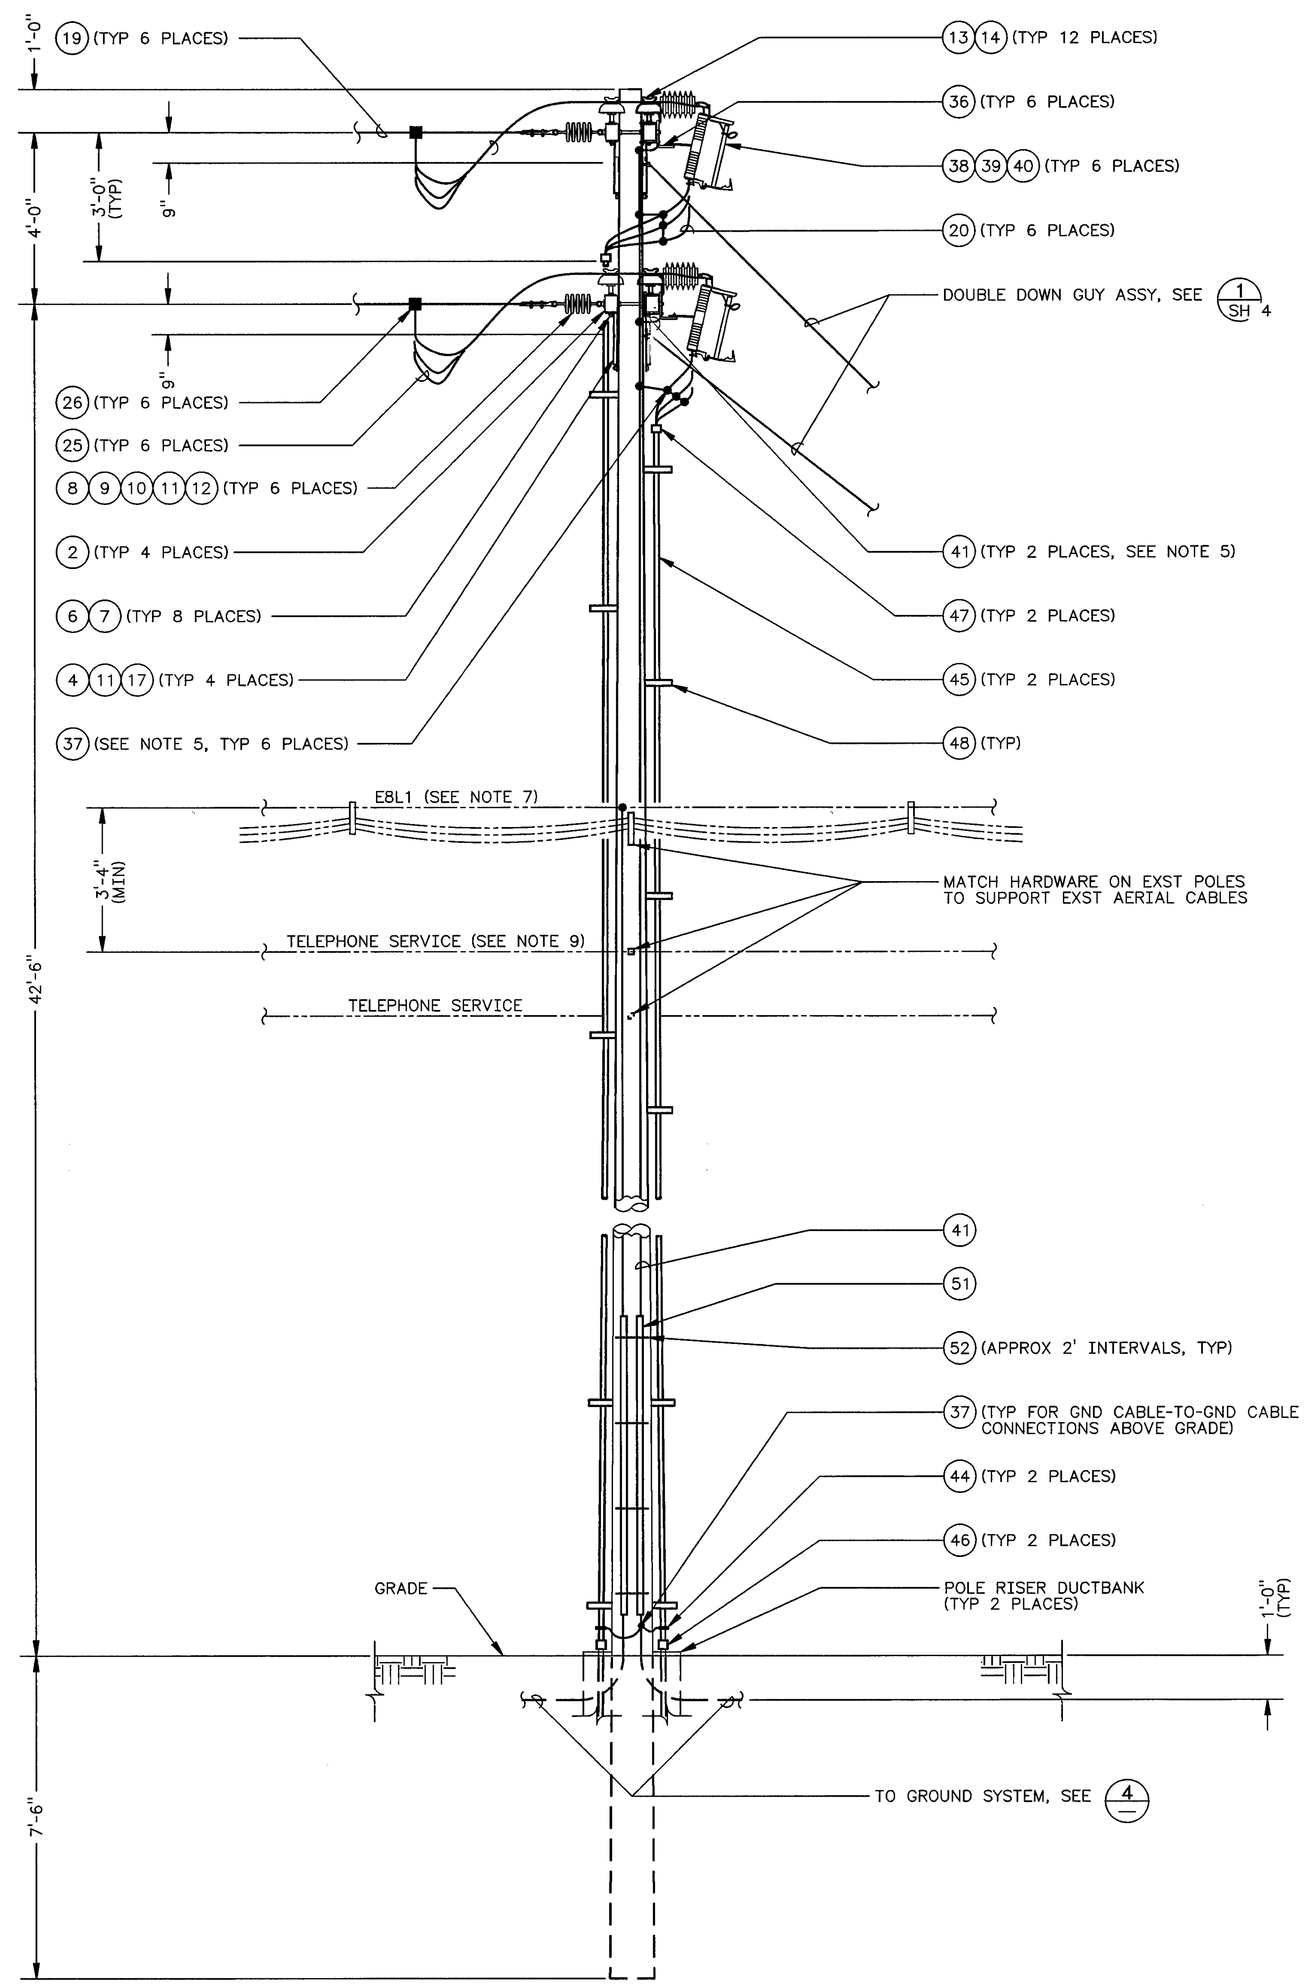

POLE NP2

G VIEW - EAST
H-2-822522 SH 1
(SEE NOTE 6)

NOTES:

1. SEE SHEET 1 FOR NOTES, REFERENCE DRAWINGS AND MATERIAL LIST.

GREGORY P. McDONALD, STATE OF WASHINGTON, 20372, REGISTERED PROFESSIONAL ENGINEER
11-20-97
1201

EXPIRES 05/30/99

DESIGNED	GL AVERY	DATE	
DSGN ENGR	ML ALEXANDER	8-14 1995	
CHECKED	GP McDONALD	8-14 1995	
SAFETY	SEE DR/AT FORM		
ENVIR	SEE DR/AT FORM		
QUAL ENGR	SEE DR/AT FORM		
LEAD ENGR	ML ALEXANDER	8-18 1995	
REVIEW NO.	7	8-11 1995	
APPROVED FOR IMPLEMENTATION BY	C VAN KATWIJK		
FOR	WHC	DATE	10-13-95

SAFETY CLASS	3
USE	CONSTRUCTION
EDT	612958

U.S. DEPARTMENT OF ENERGY
RICHLAND OPERATIONS OFFICE
ICF KAISER HANFORD COMPANY

ELECTRICAL
POLE DETAILS &
ELEVATIONS

PROJECT W-058, REPLACEMENT OF CROSS-SITE TRANSFER SYSTEM

SIZE	BLDG NO.	INDEX NO.	DWG NO.	REV NO.
F	6241-A	8003	H-2-822523	1

SCALE NONE | JOB NO. CR1320 | SHEET 3 OF 4

MF	REV NO.	DESCRIPTION	REV BY DATE	KEH APPROVALS	APVD FOR IMPL/INC FOR DATE
	1	a) INC ECN W-058-149 W-058 PROJECT TURNOVER	CLC 8-13 1997		11/21/97

REVISIONS

NUMBER	TITLE	NUMBER	TITLE
DRAWING TRACEABILITY LIST		REFERENCES	
		NEXT USED ON	

CAD FILE B822523C | CAD CODE 2J:IBM:ACD2:12.0:NN | XREFS N

PLOT CFG: POLY 2 PLOT SCALE: 1=1 | KEHCAD 1

KEH 0350.00 (03/94) STRTKEHF: 19940303.0900