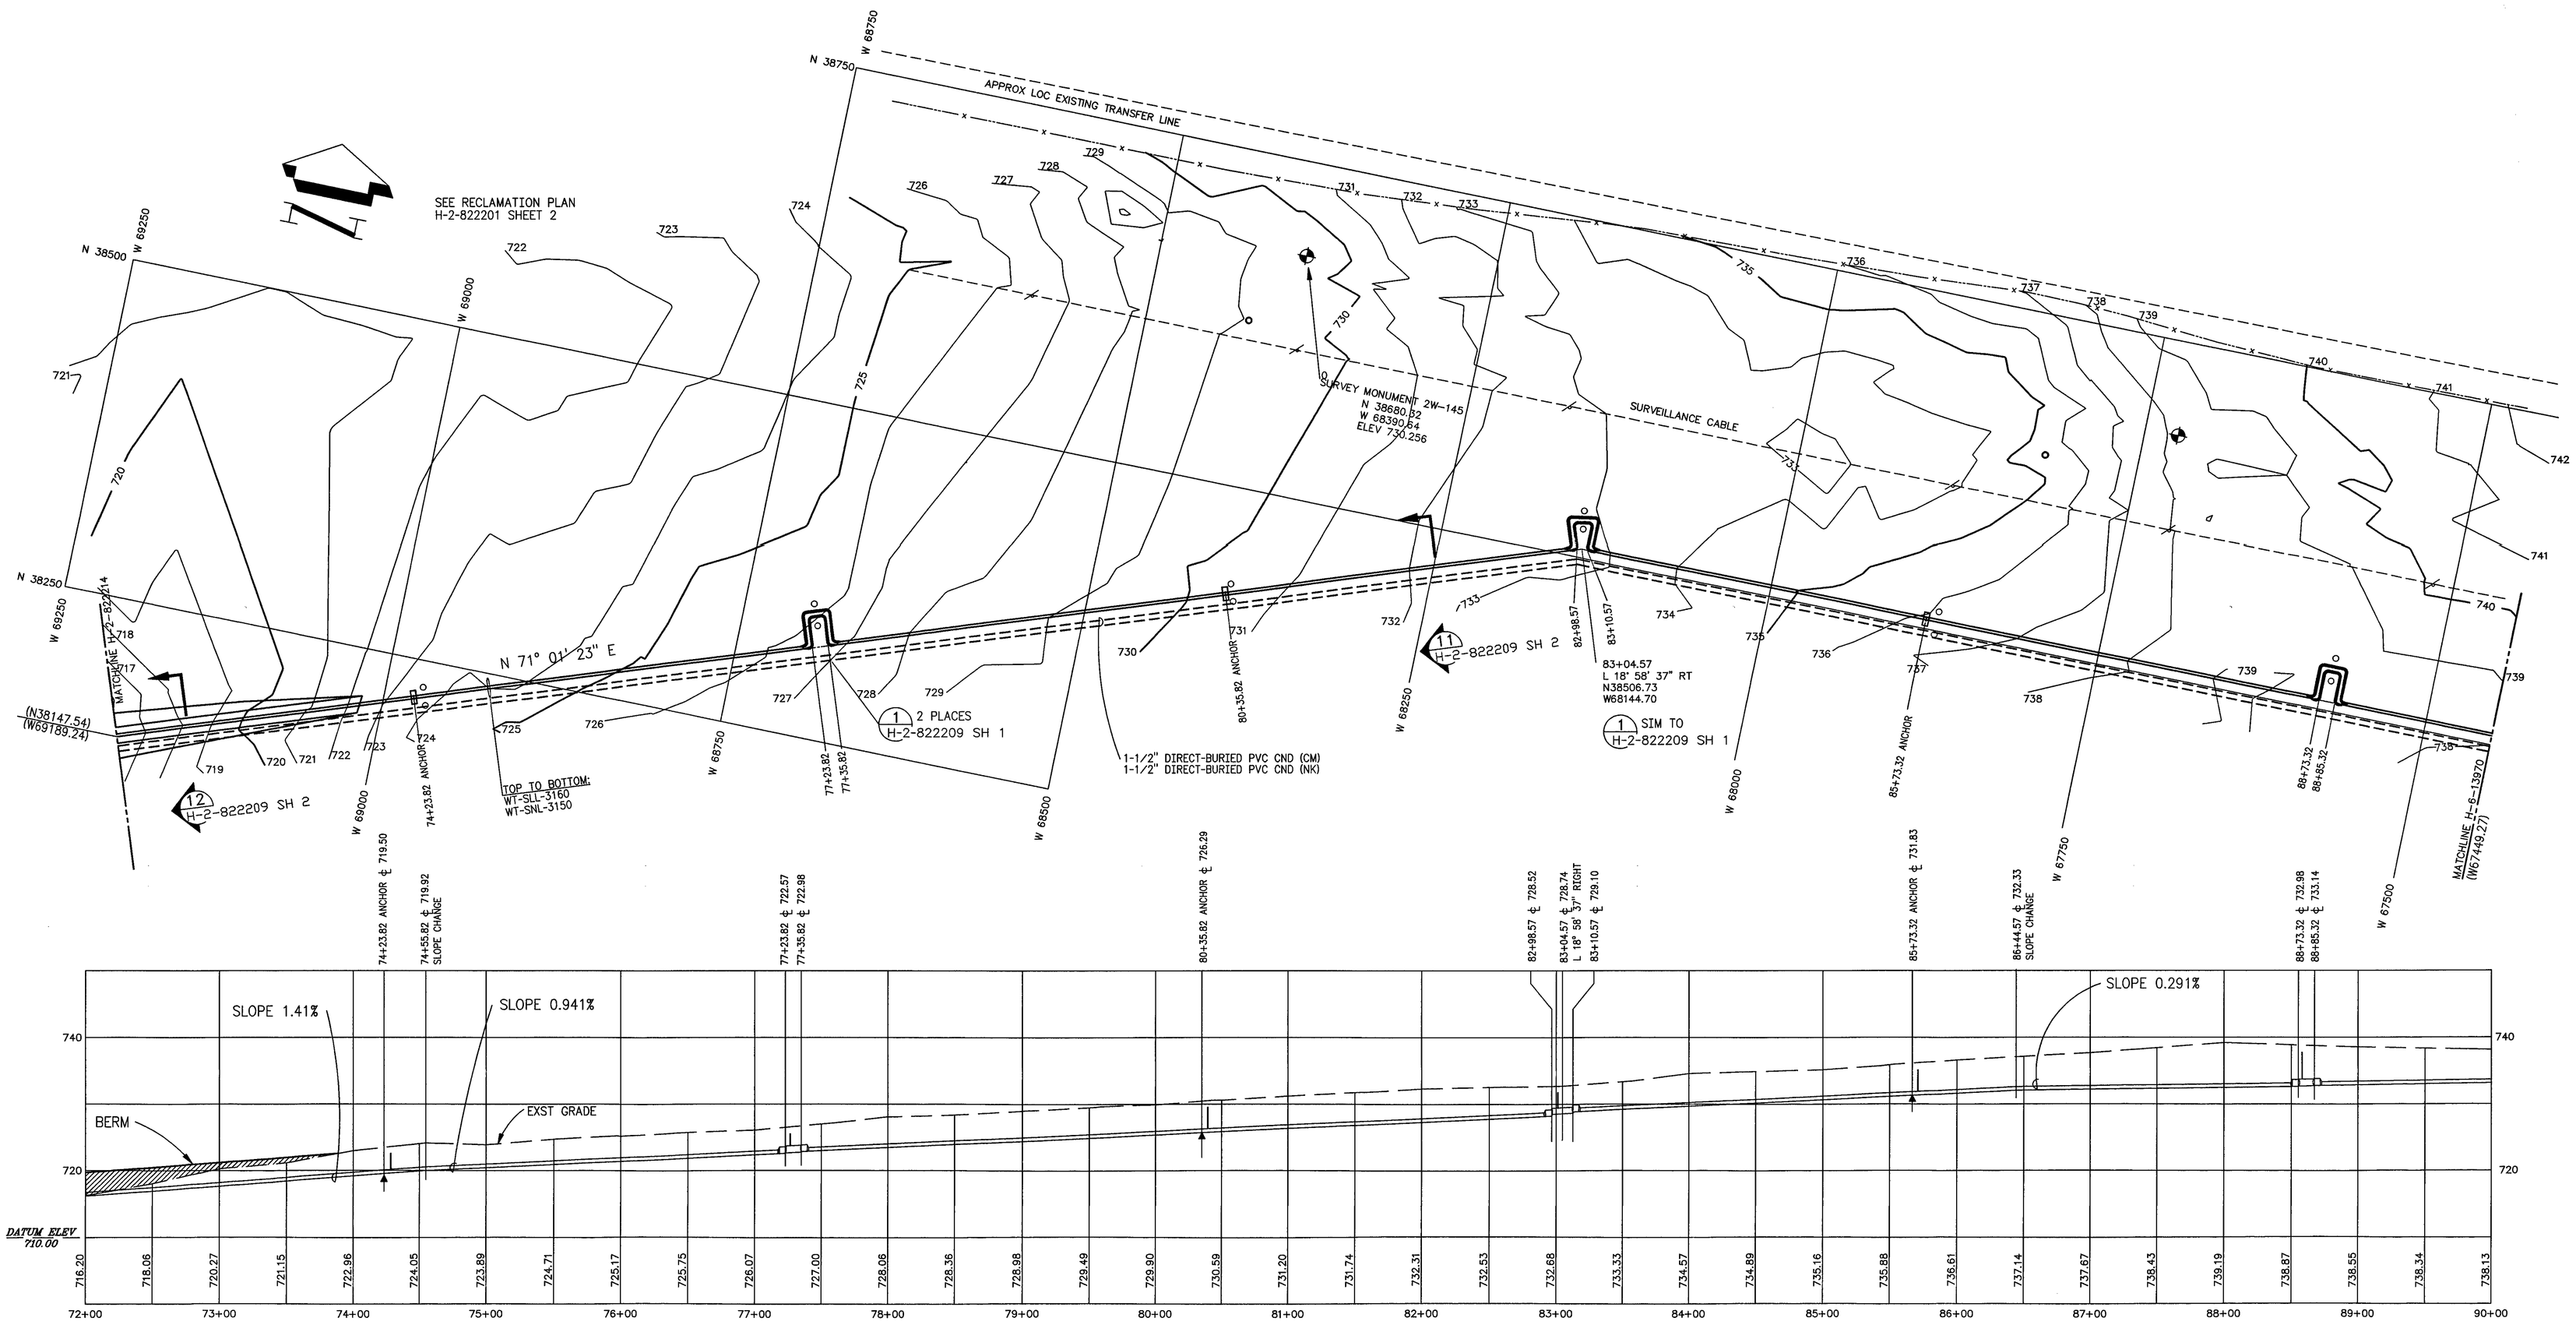

PROFILE VERTICAL SCALE : 1'=10'

3

GRAPHIC SCALE

(IN FEET)
1 inch = 50 ft.

HORIZONTAL DATUM : 200 WEST FEET
CONTOUR INTERVAL 1 FOOT
VERTICAL DATUM : NGVD29 FEET

NOTES:
1. FOR GENERAL NOTES AND LEGEND SEE H-2-822209

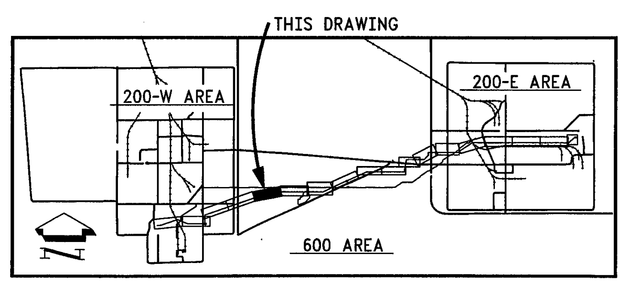

KEY PLAN

NUMBER	TITLE
H-2-822200	DRAWING INDEX

DRAWING TRACEABILITY LIST — REFERENCES — NEXT USED ON

MF	REV NO.	DESCRIPTION	REV BY DATE	KEH APPROVALS	APVD FOR IMPL/INC FOR DATE
RS	3	ECN W-058-121 PER ECN W-058-351, & INCORP W-058 PROJECT TURNOVER	11/13/97 P LAING 7/24/97	11/13/97	11/20/97
M	2	30 & 48 REVISE PER ECN W-058-25,	4/24/96 P LAING; 6/14/96	6/14/96; 6/18/96	6/18/96
M	1	REVISE PER ECN W-058-5 ZN E2	9/29/95 P LAING; 10/10/95 K HAYASE	10/10/95 SA FRAGO; 10/10/95 LJ HENDERSON	10/10/95 GL PARSONS

REVISIONS

CAD FILE F013969A — CAD CODE 2J:IBM:ACD2:12.0:NN — XREF'S N

DESIGNED	P LAING	DATE
DSGN ENGR	P LAING/ K HAYASE	6/20 1995
CHECKED	DT CHOU	6/20 1995
SAFETY	SEE DR/AT FORM	
DIVR	SEE DR/AT FORM	
QUAL ENGR	SEE DR/AT FORM	
LEAD ENGR	SA FARGO	6/20 1995
REVIEW NO.	12	6/16 1995
APPROVED FOR IMPLEMENTATION BY	GL PARSONS	
FOR	WHC	DATE 7/24/95

SAFETY CLASS 1, SEE GEN NOTE 12

USE CONSTRUCTION
EDT 612950

U.S. DEPARTMENT OF ENERGY
RICHLAND OPERATIONS OFFICE
ICF KAISER HANFORD COMPANY

CIVIL
PLAN & PROFILE
STA 72+ TO 90+

PROJECT W-058, REPLACEMENT OF CROSS SITE TRANSFER SYSTEM

SIZE	BLDG NO.	INDEX NO.	DWG NO.	REV NO.
F	6241	7601 0403 7501	H-6-13969	3

SCALE SHOWN — JOB NO. CR1320 — SHEET 1 OF 1

PLOT CFG: POLY 2 PLOT SCALE: 1=50 KEHCAD 1

KEH 0350.00 (03/94) STRTKEHF: 19940303.0900