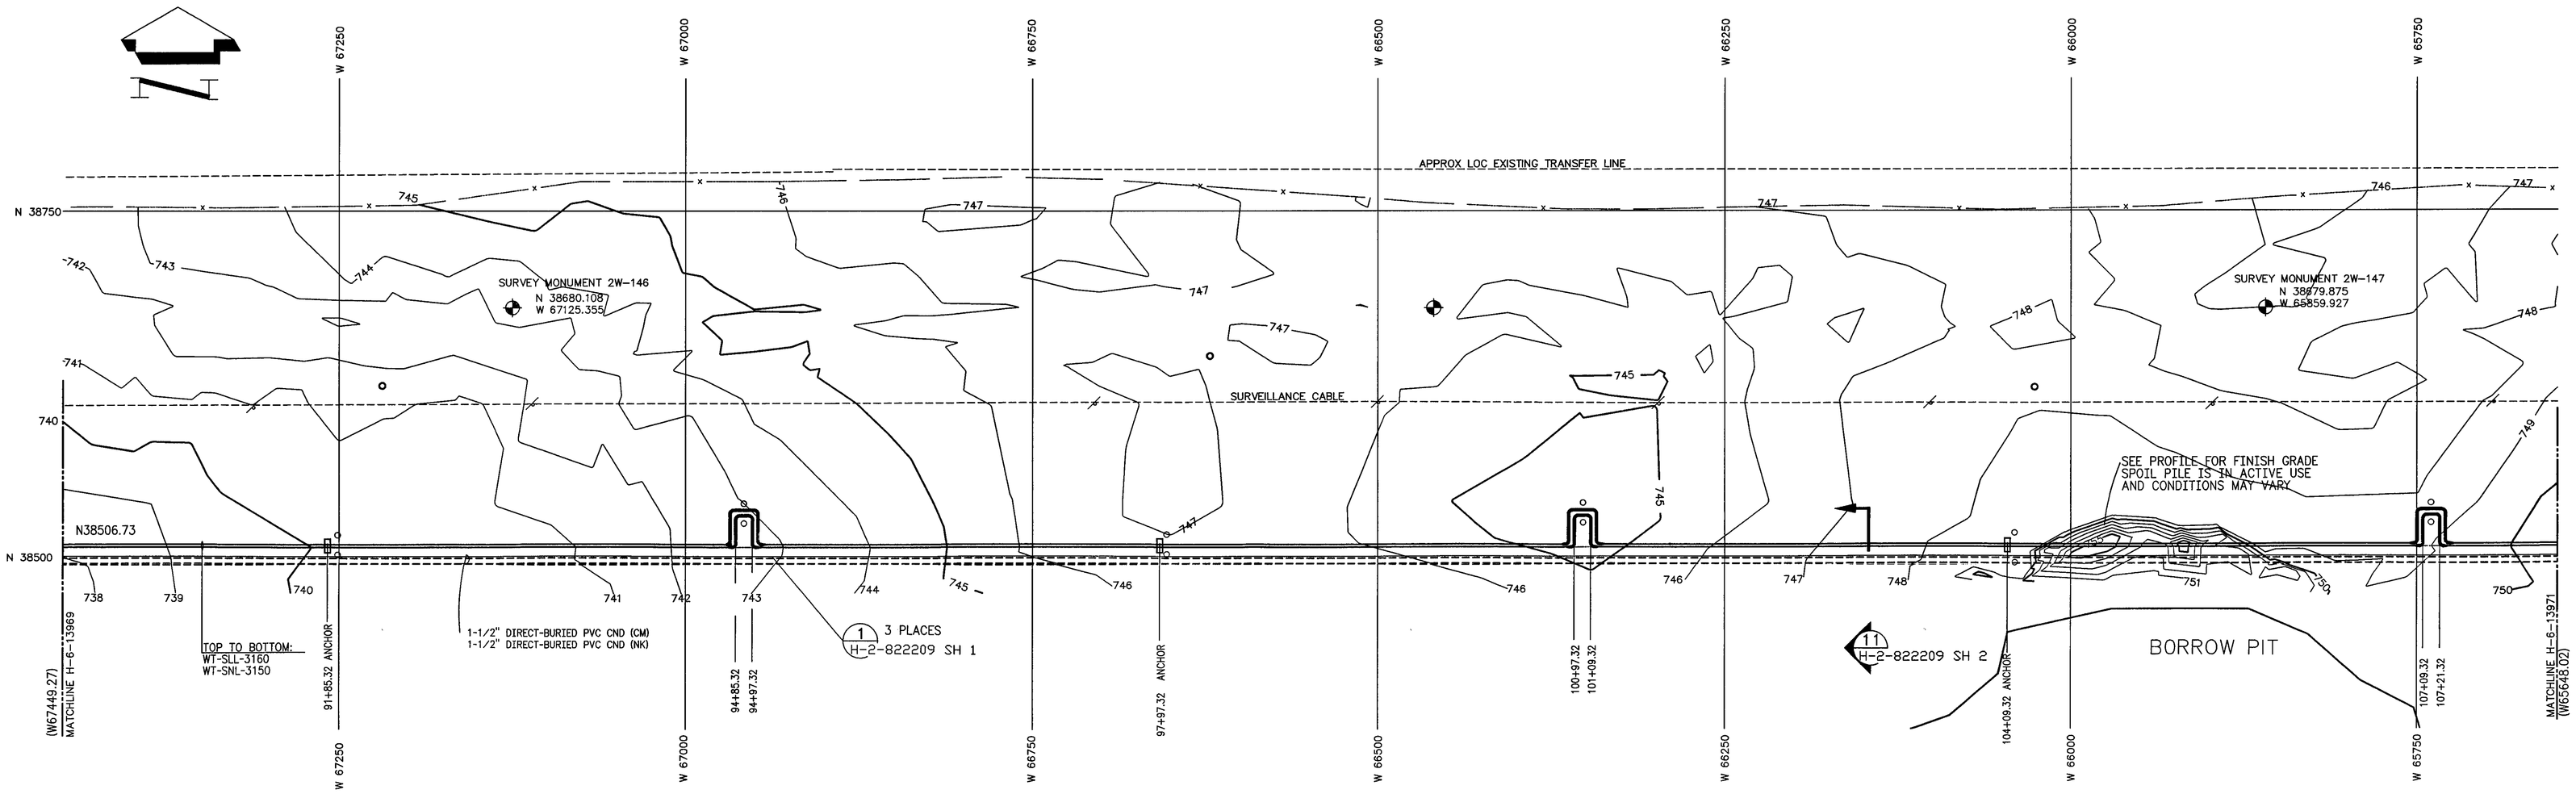

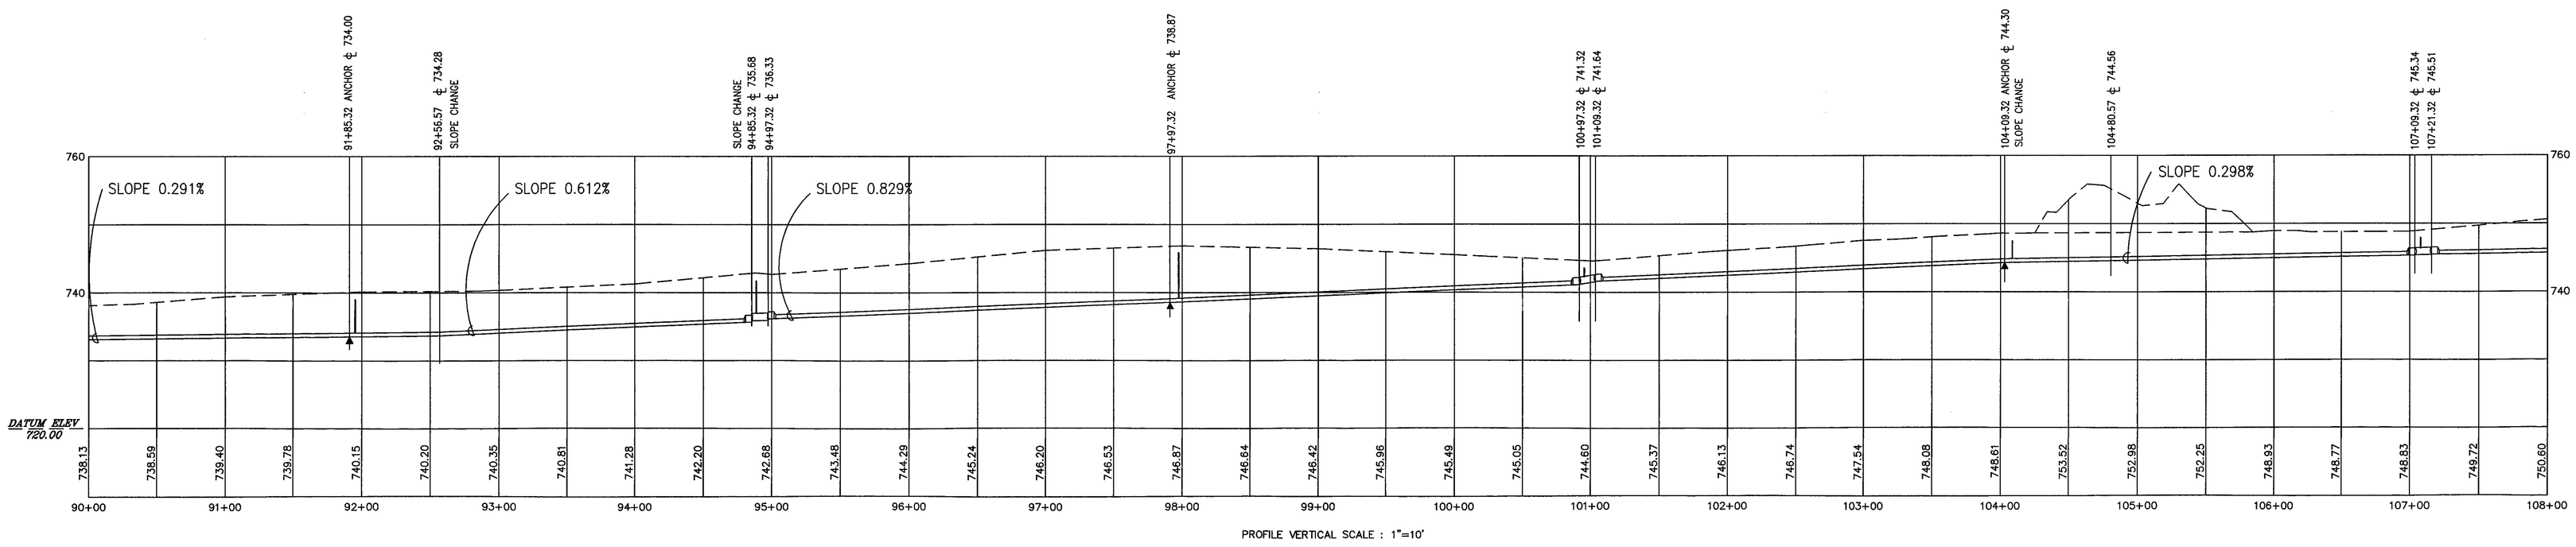

3

GRAPHIC SCALE

50 0 25 50 100 200

(IN FEET)
1 inch = 50 ft.

HORIZONTAL DATUM : 200 WEST FEET
CONTOUR INTERVAL 1 FOOT
VERTICAL DATUM : NGVD29 FEET

NOTES:

1. FOR GENERAL NOTES AND LEGEND SEE H-2-822209

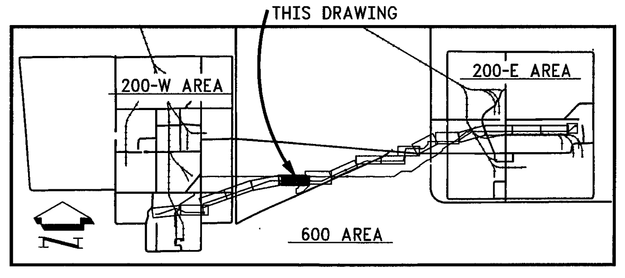

KEY PLAN

NUMBER	TITLE
DRAWING TRACEABILITY LIST	

NUMBER	TITLE
H-2-822200	DRAWING INDEX
NEXT USED ON	REFERENCES

REV NO.	DESCRIPTION	REV BY DATE	KEH APPROVALS
RS 3	ECN W-058-351 W-058 PROJECT TURNOVER PER	P LAING 7/24/97	11/13/97
M 2	& 48 REVISE PER ECN W-058-25, 30	AS, 6/24/96 P LAING 6/14/96	AS, 6/14/96 JDH 6/18/96 CVK 6/18/96
M 1	REVISE PER ECN W-058-5 ZN F4	6/28/95 P LAING K HAYASE 10/10/95 P LAING	10/10/95 RA FRAGO 10/10/95 LJ HENDERSON GL PARSONS

REVISIONS

DESIGNED	AMG	DATE
DSGN ENGR	P LAING/K HAYASE	6/20 1995
CHECKED	DT CHOU	6/20 1995
SAFETY	SEE DR/AT FORM	
RIVER	SEE DR/AT FORM	
QUAL ENGR	SEE DR/AT FORM	
LEAD ENGR	SA FARGO	6/20 1995
REVIEW NO.	12	6/18 1995
APPD FOR IMPL/SBC FOR DATE		
APPROVED FOR IMPLEMENTATION BY	GL PARSONS	
FOR	WHC	DATE 7/24/95

CAD FILE F013970A CAD CODE 2J:IBM:ACD2:12.0:NN XREFS N

SAFETY CLASS 1, SEE GEN NOTE 12 | EDT 612950 | USE CONSTRUCTION

U.S. DEPARTMENT OF ENERGY
RICHLAND OPERATIONS OFFICE
ICF KAISER HANFORD COMPANY

CIVIL
PLAN & PROFILE
STA 90+ TO 108+

PROJECT W-058, REPLACEMENT OF CROSS SITE TRANSFER SYSTEM

SIZE	BLDG NO.	DWG NO.	DWG NO.	REV NO.
F	6241	7601 0403 7501	H-6-13970	3

SCALE SHOWN | JOB NO. CR1320 | SHEET 1 OF 1

PLOT CFG: POLY 2 PLOT SCALE: 1=50 KEHCAD 1

KEH 0350.00 (03/94)
STRTEDGE: 1994/0303.0900