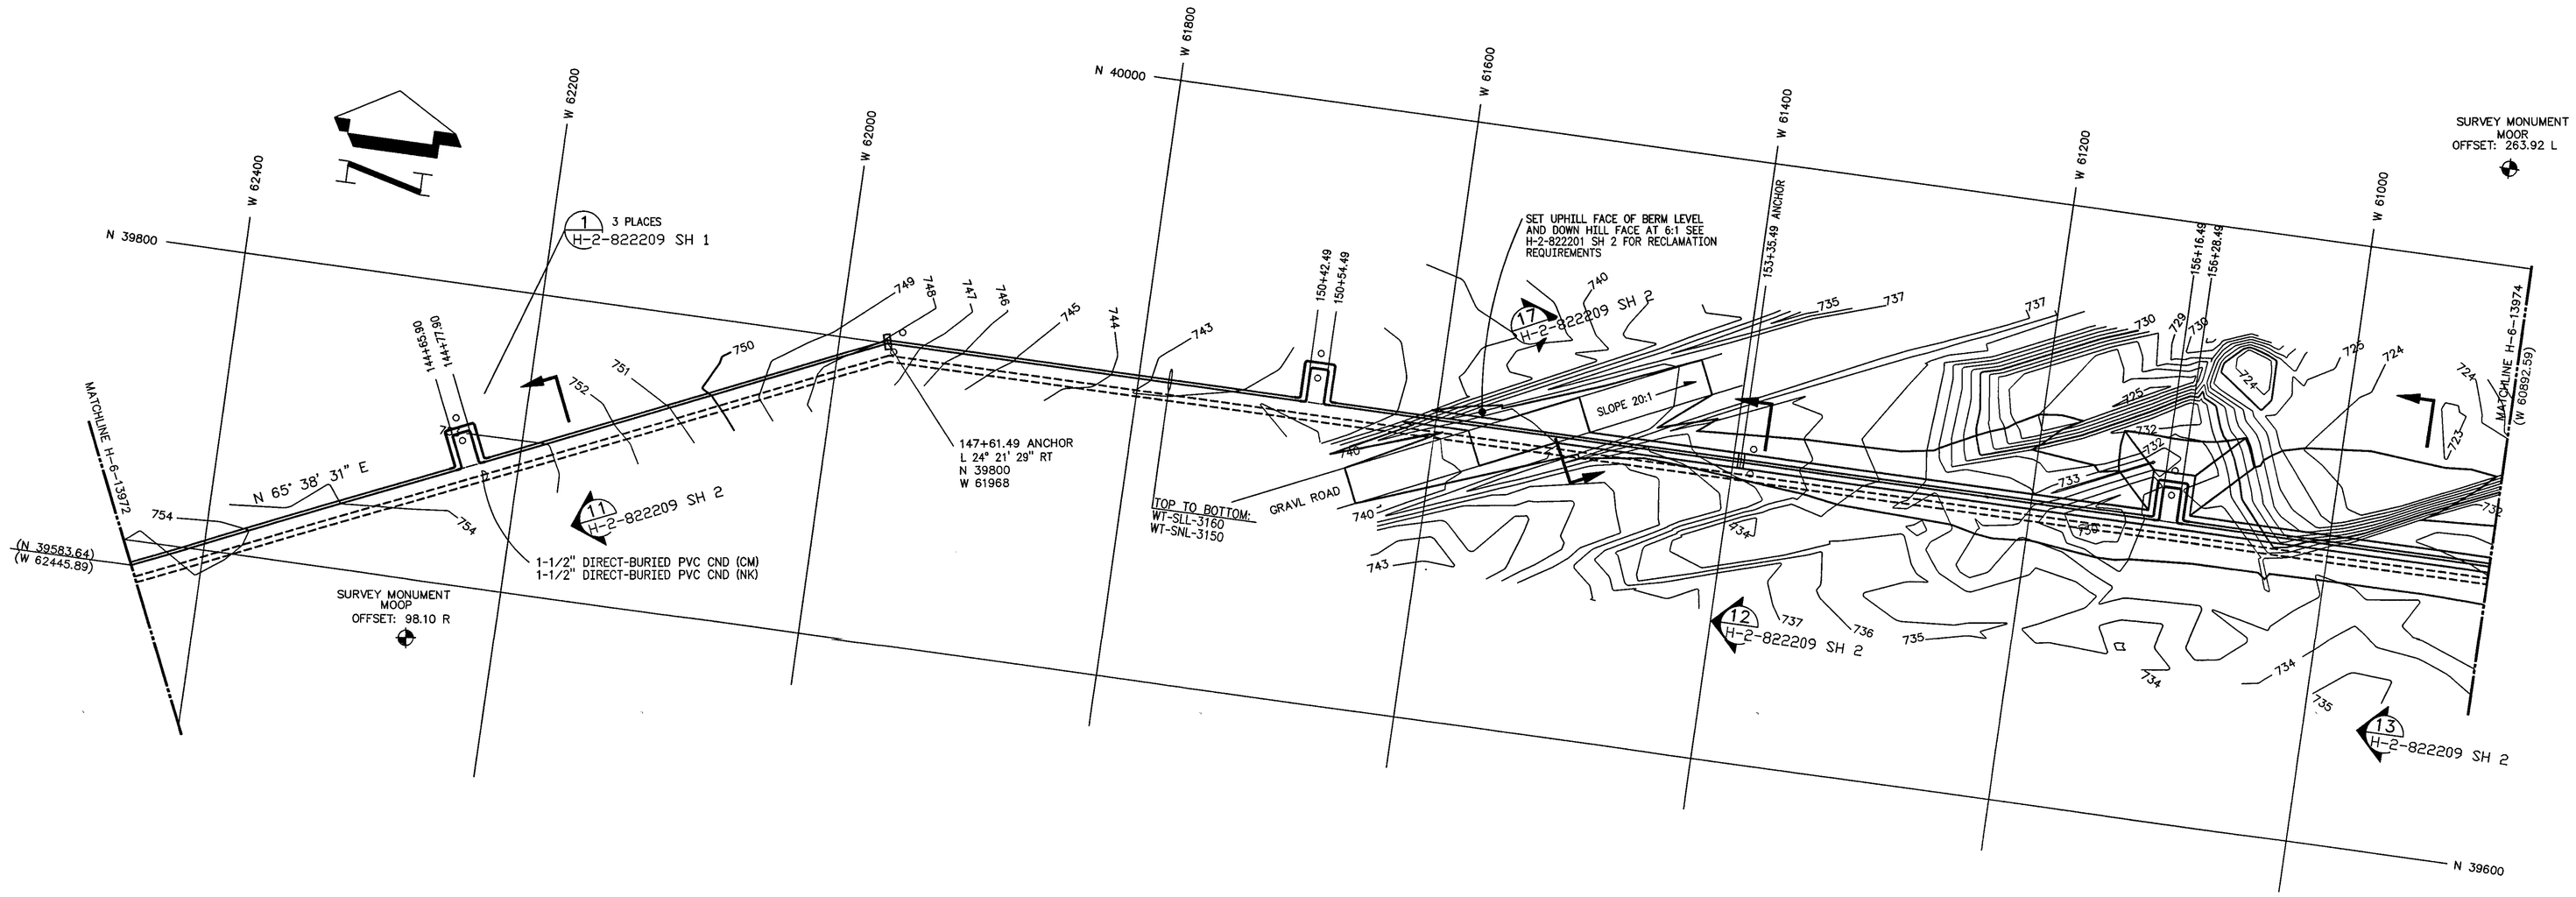

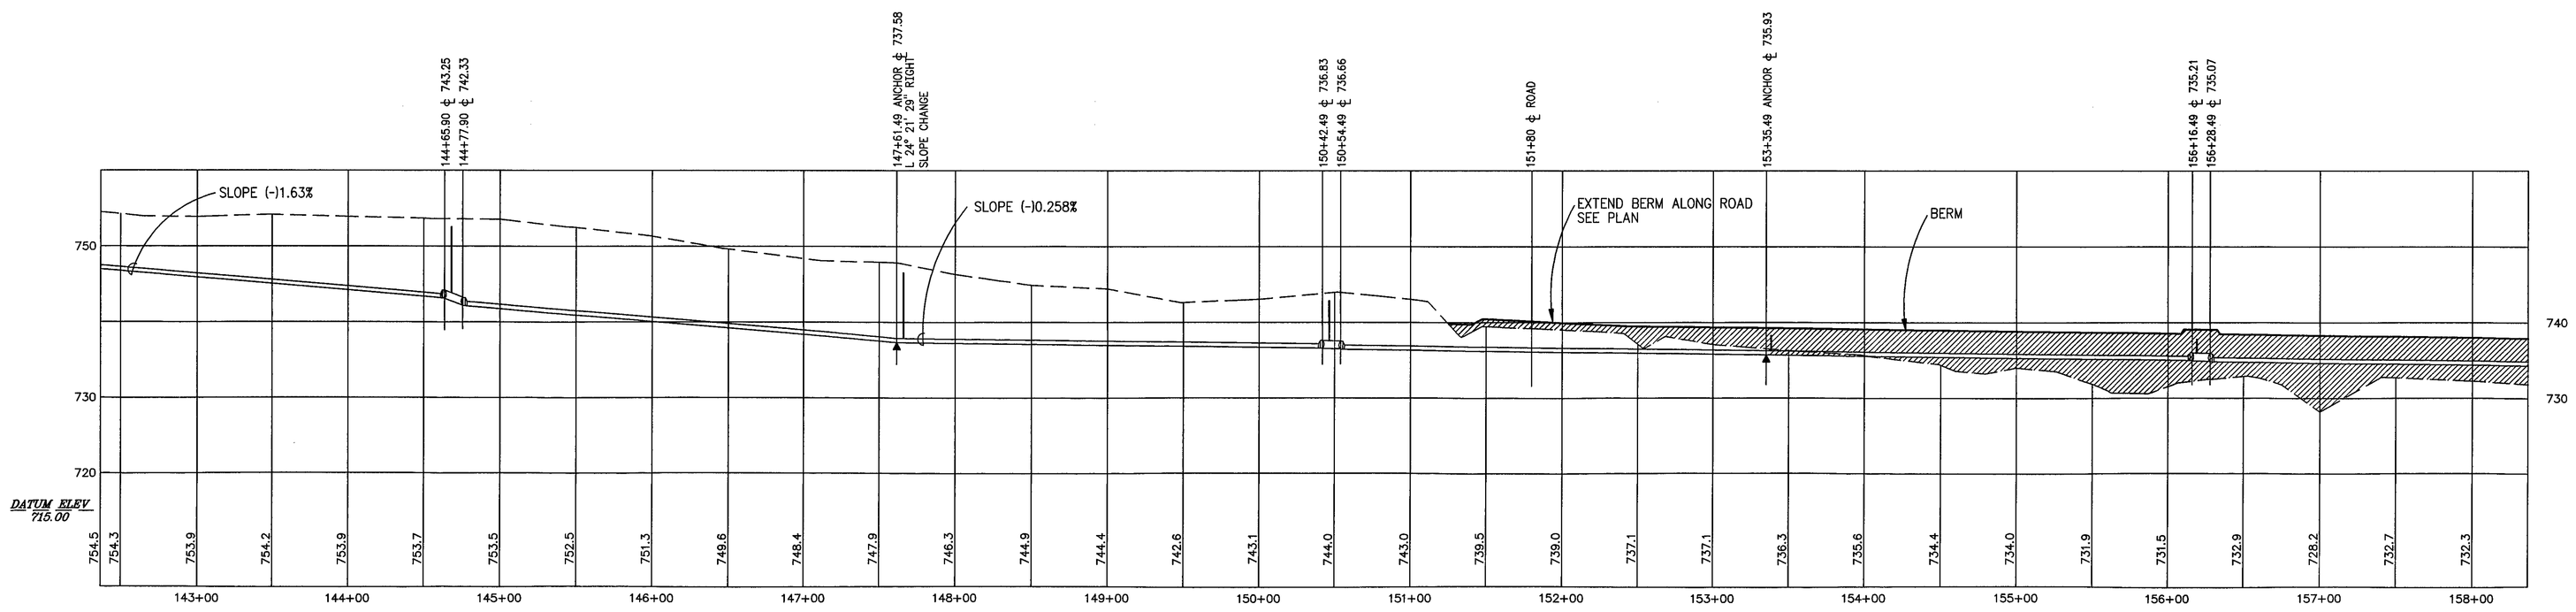

PROFILE VERTICAL SCALE: 1"=10'

GRAPHIC SCALE

(IN FEET)
1 inch = 50 ft.

HORIZONTAL DATUM : 200 EAST FEET
CONTOUR INTERVAL 1 FOOT
VERTICAL DATUM : NGVD29 FEET

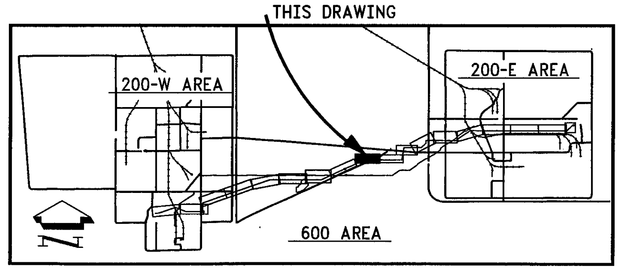

KEY PLAN

NOTES
1. FOR GENERAL NOTES AND LEGEND SEE H-2-822209

ANN S. LANGEVIN, STATE OF WASHINGTON, 23814, REGISTERED PROFESSIONAL ENGINEER, 11/13/97 — EXPIRES: 7/1/99

JAMES R. COLLINS, STATE OF WASHINGTON, 16941, REGISTERED PROFESSIONAL ENGINEER, 11/13/97 — EXPIRES: 11/11/99

NUMBER	TITLE	NUMBER	TITLE
		H-2-822200	DRAWING INDEX

DRAWING TRACEABILITY LIST — REFERENCES — NEXT USED ON

MF	REV NO.	DESCRIPTION	REV BY DATE	KEH APPROVALS	APVD FOR IMPL/INC FOR DATE
RS	3	PER ECN W-058-351 W-058 PROJECT TURNOVER	P LAING 11/11/97	11/13/97	11/20/97
M	2	48 REVISE PER ECN W-058-25, 30	ASL 6/24/96 P LAING; JCH 6/14/96	ASL 6/14/96; JCH 6/18/96; CVK 6/18/96	
M	1	DELETE STA NO'S REVISE PER ECN W-058-5	6/29/95 P LAING; K HAYASE 10/10/95 P LAING	10/10/95 SA FARGO; 10/10/95 J HENDERSON; 10/10/95 GL PARSONS	

REVISIONS

CAD FILE F013973A — CAD CODE 2J:IBM:ACD2:12.0:NN — XREFS N

DESIGNED P LAING — DATE
DSGN ENGR P LAING/ K HAYASE 6/20 1995
CHECKED DT CHOU 6/20 1995
SAFETY SEE DR/AT FORM
DWR SEE DR/AT FORM
QUAL ENGR SEE DR/AT FORM
LEAD ENGR SA FARGO 6/20 1995
REVIEW NO. 12 6/16 1995
APPROVED FOR IMPLEMENTATION BY GL PARSONS FOR WHC DATE 7/24/95

SAFETY CLASS 1, SEE GEN NOTE 12
USE CONSTRUCTION
EDT 612950

U.S. DEPARTMENT OF ENERGY
RICHLAND OPERATIONS OFFICE
ICF KAISER HANFORD COMPANY

CIVIL
PLAN & PROFILE
STA 142+ TO 158+

PROJECT W-058, REPLACEMENT OF CROSS SITE TRANSFER SYSTEM

SIZE	BLDG NO.	INDEX NO.	DWG NO.	REV NO.
F	600A	7601 0403 7501	H-6-13973	3

SCALE SHOWN — JOB NO. CR1320 — SHEET 1 OF 1

PLOT CFG: POLY — PLOT SCALE: 1=50 — KEHCAD

KEH 0350.00 (03/94) STRTKEHF: 19940303.0900