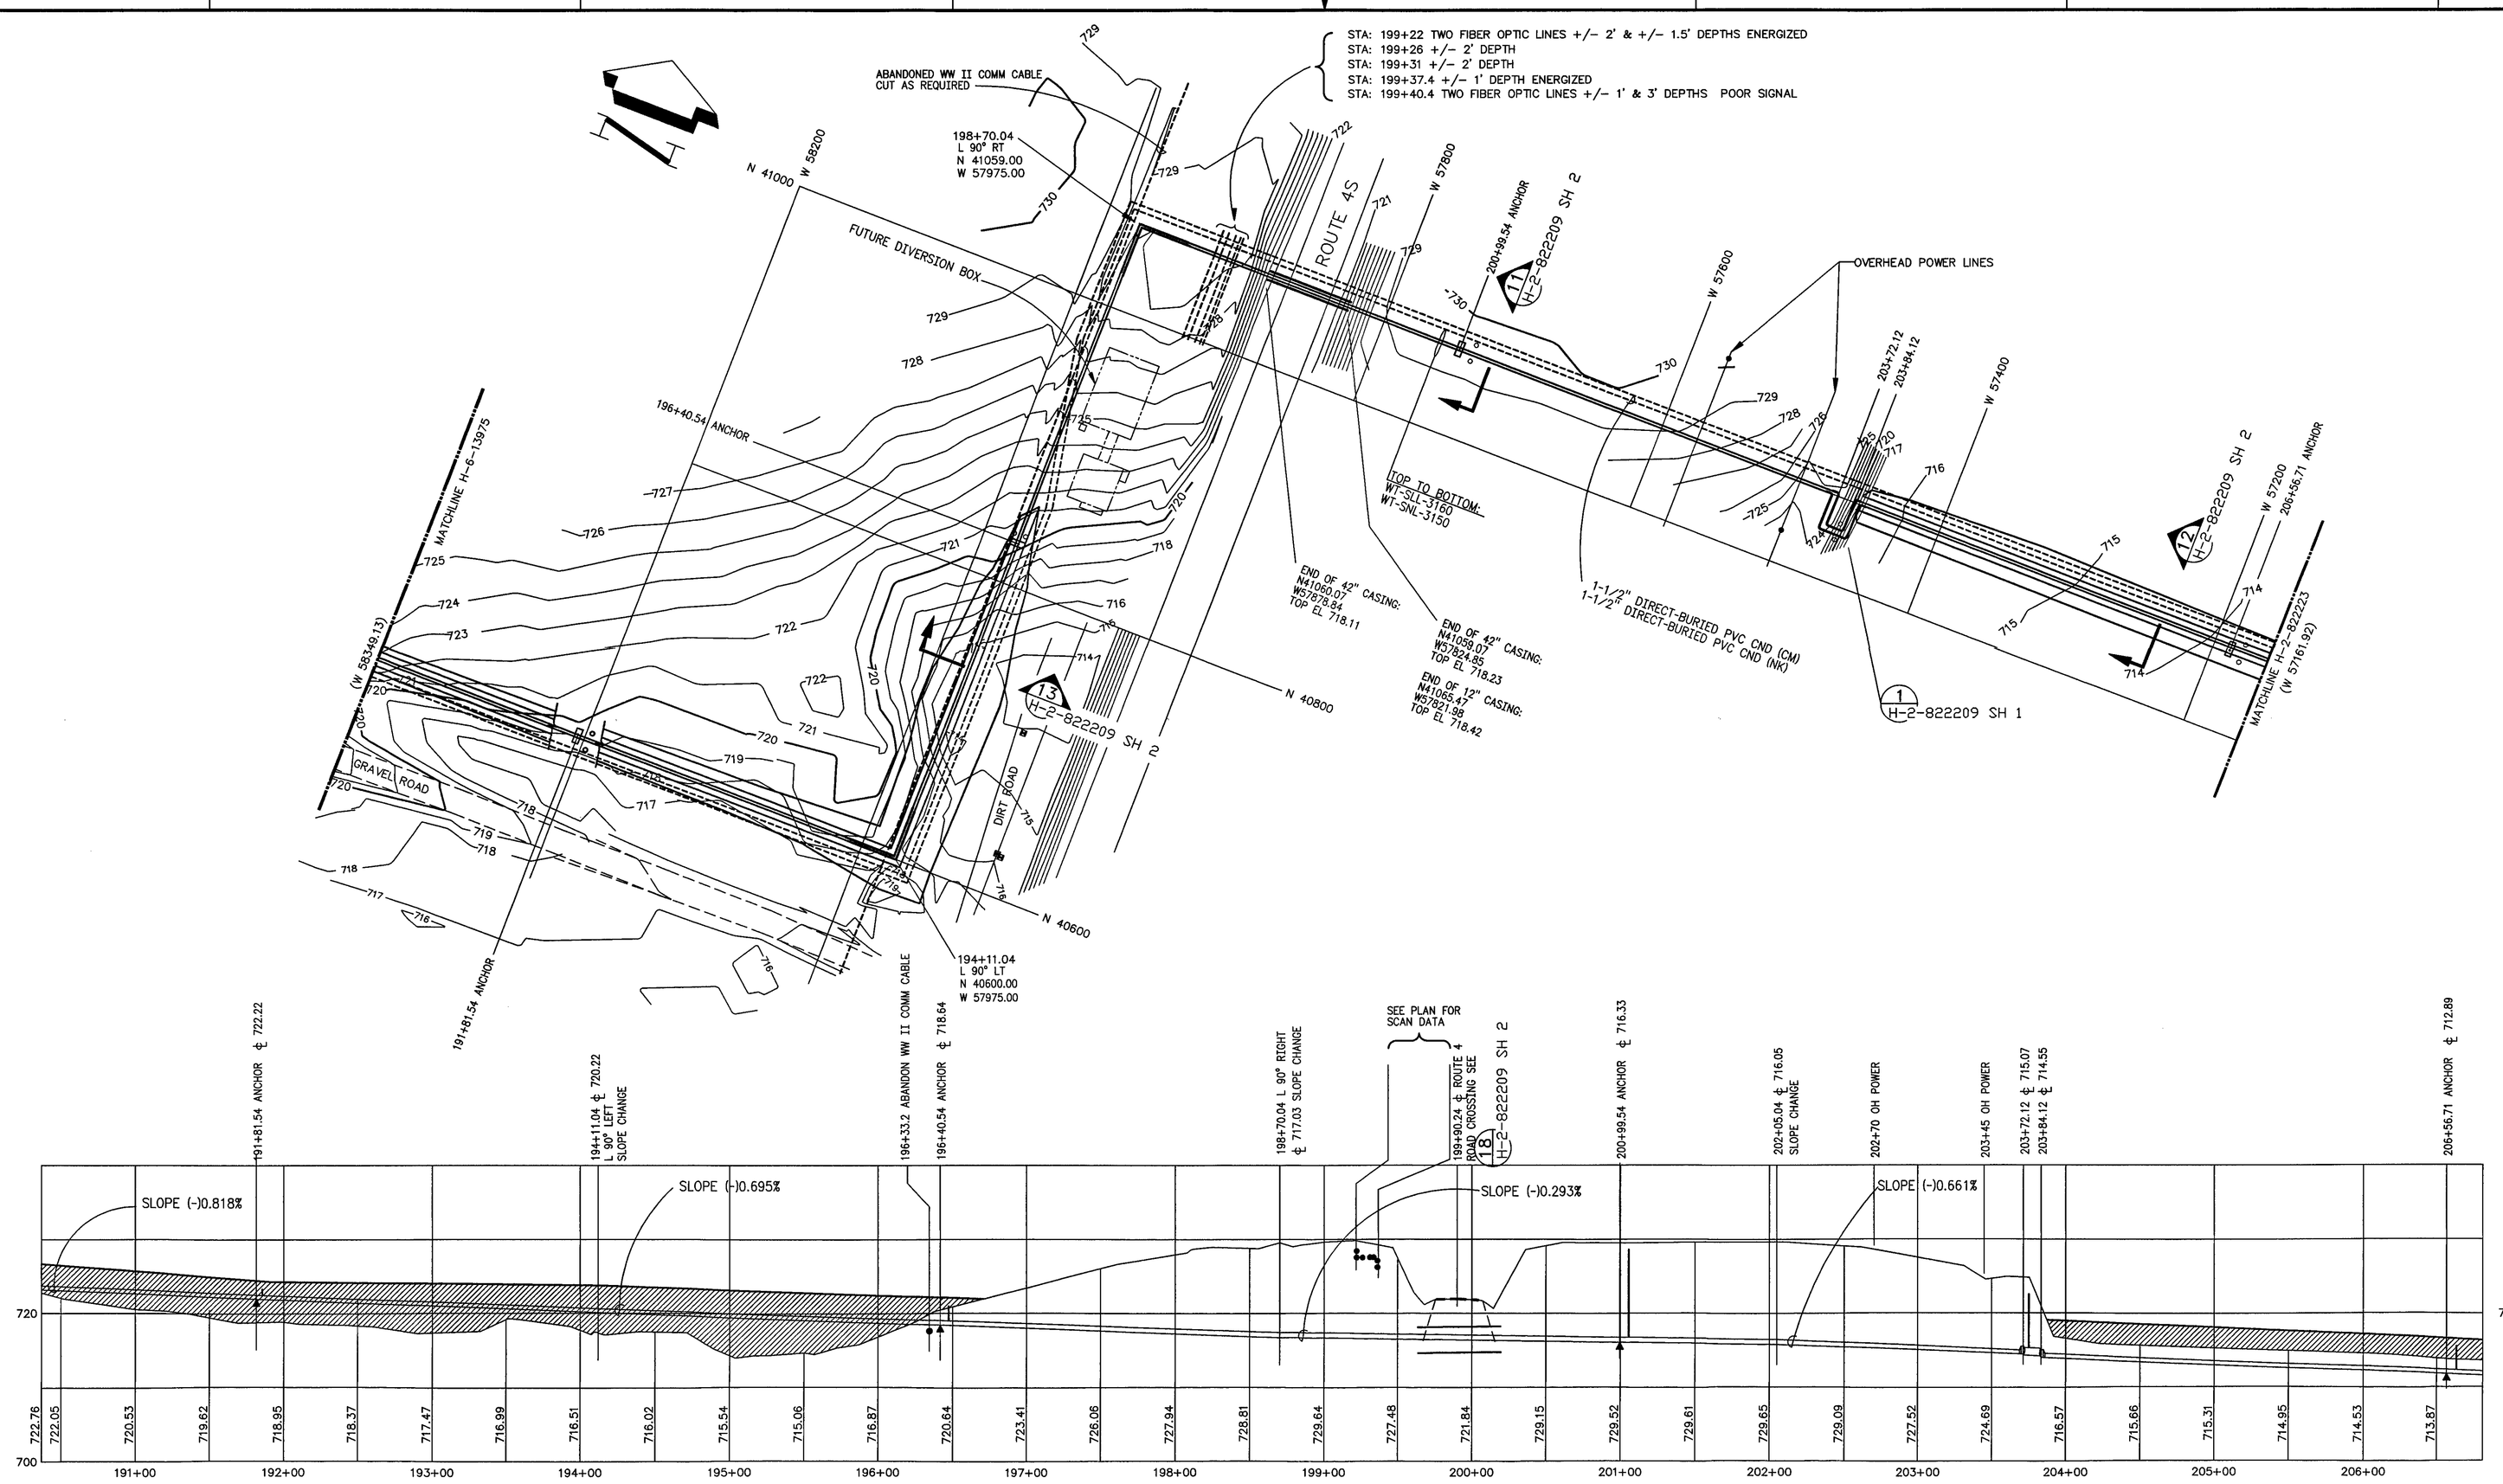

NOTES
1. FOR GENERAL NOTES AND LEGEND SEE H-2-822209

GRAPHIC SCALE
(IN FEET)
1 inch = 50 ft.

HORIZONTIAL DATUM: 200 EAST FEET
CONTOUR INTERVAL 1 FOOT
VERTICAL DATUM : NGVD29 FEET

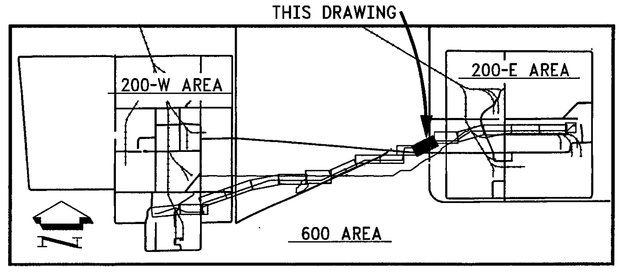

KEY PLAN

NUMBER	TITLE
H-2-822200	DRAWING INDEX

DRAWING TRACEABILITY LIST — REFERENCES — NEXT USED ON

REV NO.	DESCRIPTION	REV BY DATE	KEH APPROVALS	APVD FOR IMPL/INC FOR DATE
2	PER ECN W-058-351 W-058 PROJECT TURNOVER	P LAING 11/11/97	11/13/97	11/20/97
1	30 & 48 REVISE PER ECN W-058-19, 25	ASL 6/24/96 P LAING	VK 6/14/96 ASL 6/14/96 JCH 6/19/96	CVK 6/18/96

REVISIONS — PLOT CFG: POLY

CAD FILE F013976A — CAD CODE 2J:IBM:ACD2:12.0:NN — XREF'S N

ANN S. LANGEVIN, STATE OF WASHINGTON, 23814, REGISTERED PROFESSIONAL ENGINEER — 11/13/97 — EXPIRES: 7/1/99

JAMES R. COLLINS, STATE OF WASHINGTON, 16941, REGISTERED PROFESSIONAL ENGINEER — 11/13/97 — EXPIRES: 11/11/99

DESIGNED	P LAING	DATE
DSGN ENGR	P LAING/K HAYASE	6/20 1995
CHECKED	DT CHOU	6/20 1995
SAFETY	SEE DR/AT FORM	
ENVIR	SEE DR/AT FORM	
QUAL ENGR	SEE DR/AT FORM	
LEAD ENGR	SA FARGO	6/20 1995
REVIEW NO.	12	6/16 1995

APPROVED FOR IMPLEMENTATION BY GL PARSONS FOR WHC DATE 7/24/95

SAFETY CLASS 1, SEE GEN NOTE 12 — USE CONSTRUCTION — EDT 612950

M U.S. DEPARTMENT OF ENERGY
RICHLAND OPERATIONS OFFICE
ICF KAISER HANFORD COMPANY

CIVIL
PLAN & PROFILE
STA 190+ TO 208+

PROJECT W-058, REPLACEMENT OF CROSS SITE TRANSFER SYSTEM

SIZE	BLDG NO.	INDEX NO.	DWG NO.	REV NO.
F	600A	7601 0403 7501	H-6-13976	2

SCALE SHOWN — JOB NO. CR1320 — SHEET 1 OF 1

2 PLOT SCALE: 1=50 — KEHCAD — 1 — KEH 0350.00 (03/94) STRTKEH#: 19940303.0900