(BUILDING)

(PLANT NORTH)

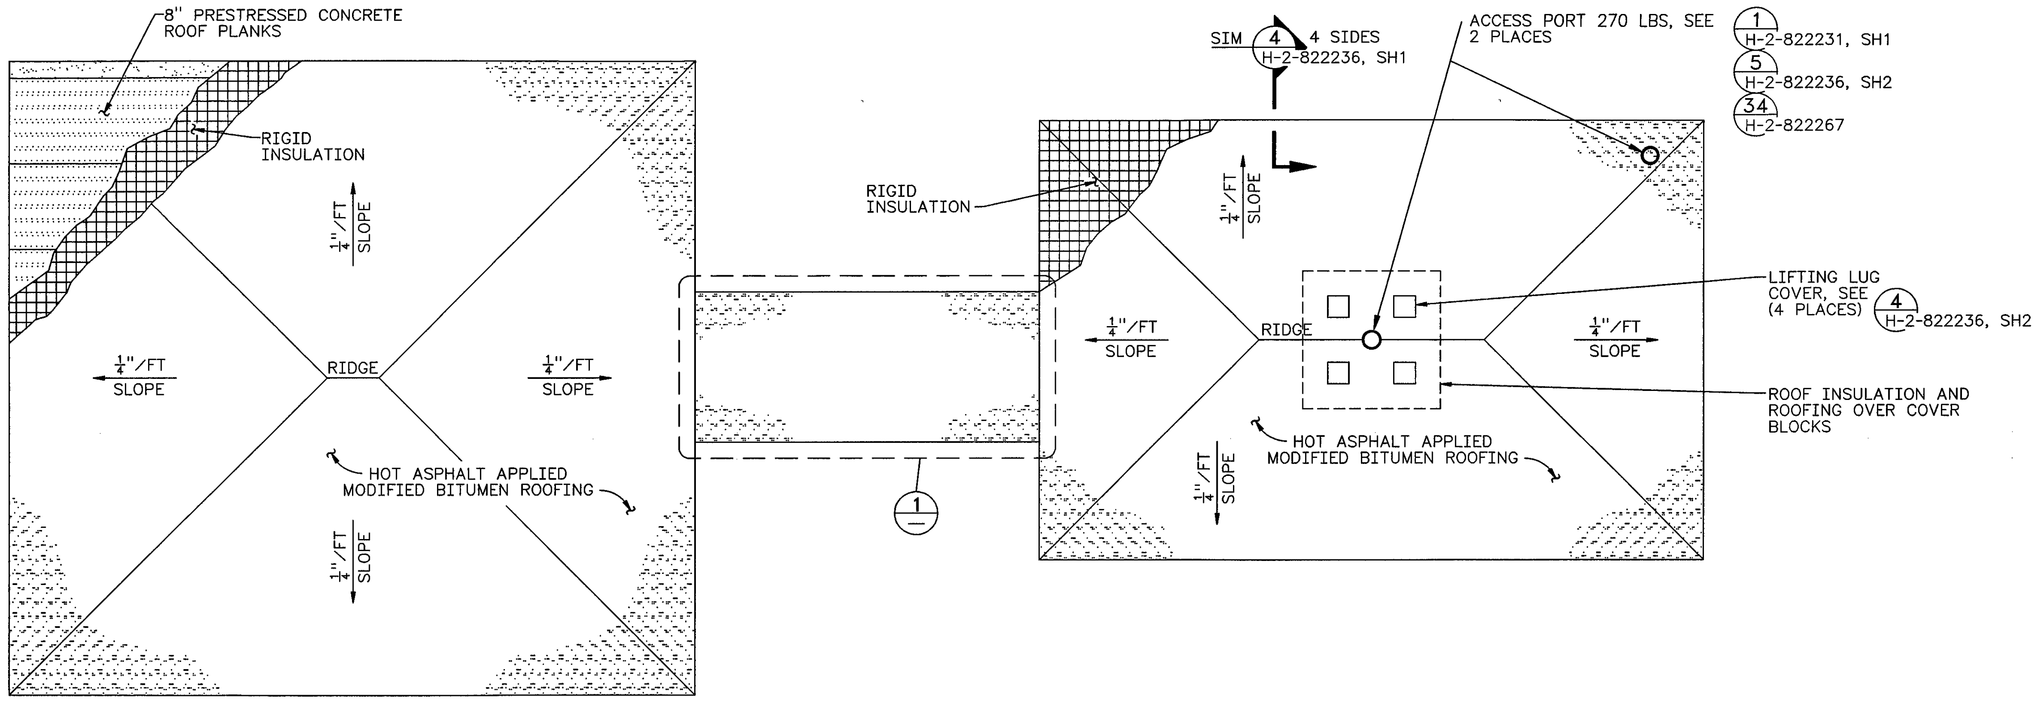

ROOF PLAN AT VENT STATION 6241-V

2

1/4" = 1'-0"

4 0 4 8

SCALE IN FEET

NOTE:
FOR ROOF SLOPE ON CORRIDOR SEE STRUCTURAL DRAWINGS.

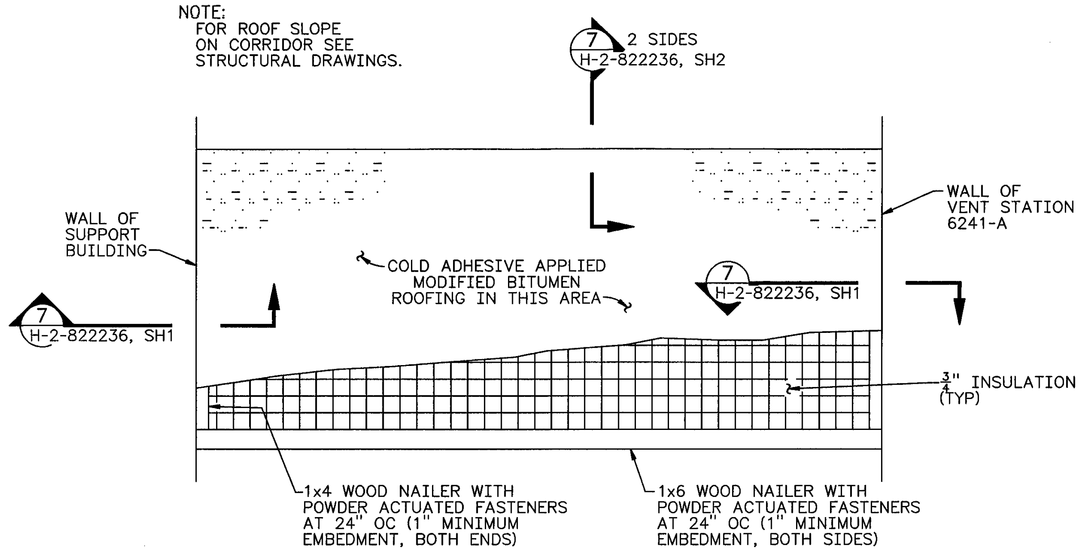

1 PARTIAL PLAN

1/2" = 1'-0

3930 REGISTERED ARCHITECT WILLIS D. LINDHOLM STATE OF WASHINGTON

For Rev 1 & 2 Expire 2/2/98

S	2	INCORP ECN W-058-185 W-058 PROJECT TURNOVER AND	P. LADIG 11/17/97		11/17/97		
M	1	ECN W-058-29 REVISE PER ECN W-058-20 &	RJC 2/12/96	ASL 2/28/96	MCL 3/1/96	CVL 3/12/96	
MF	REV NO.	DESCRIPTION	REV BY DATE		KEH APPROVALS		APVD FOR IMPL/INC FOR DATE

REVISIONS

CAD FILE F013979B CAD CODE 2J:IBM:ACD2:12.0:NN XREF'S N

NUMBER	TITLE

DRAWING TRACEABILITY LIST

NUMBER	TITLE
H-2-822200	DRAWING LIST

REFERENCES

NEXT USED ON

DESIGNED	DL GARLAND	DATE	
DSGN ENGR	LR LADOUCEUR	10/5 1995	
CHECKED	KEN LARSON	10/5 1995	
SAFETY	SEE DR/AT FORM		
ENVIR	SEE DR/AT FORM		
QUAL ENGR	SEE DR/AT FORM		
LEAD ENGR	JR COLLINS	10/5 1995	
REVIEW NO.	8	10/5 1995	

APPROVED FOR IMPLEMENTATION BY CARL VAN KATWIJK FOR WHC DATE 10/13/95

SCM PROJECT NO.	3694.020	USE	CONSTRUCTION
SAFETY CLASS	3	EDT	612958

M U.S. DEPARTMENT OF ENERGY
RICHLAND OPERATIONS OFFICE
ICF KAISER HANFORD COMPANY

ARCHITECTURAL
VENT STATION 6241-V
ROOF PLAN

PROJECT W058, REPLACEMENT OF CROSS-SITE TRANSFER SYSTEM

SIZE	BLDG NO.	INDEX NO.	DWG NO.	REV NO.
F	6241-V	0800	H-6-13979	2

SCALE SHOWN JOB NO. CR1320 SHEET 2 OF 3

2 PLOT SCALE: 1=48 KEHCAD 1

KEH 0350.00 (03/94)
STRTKEHF: 19940303.0900