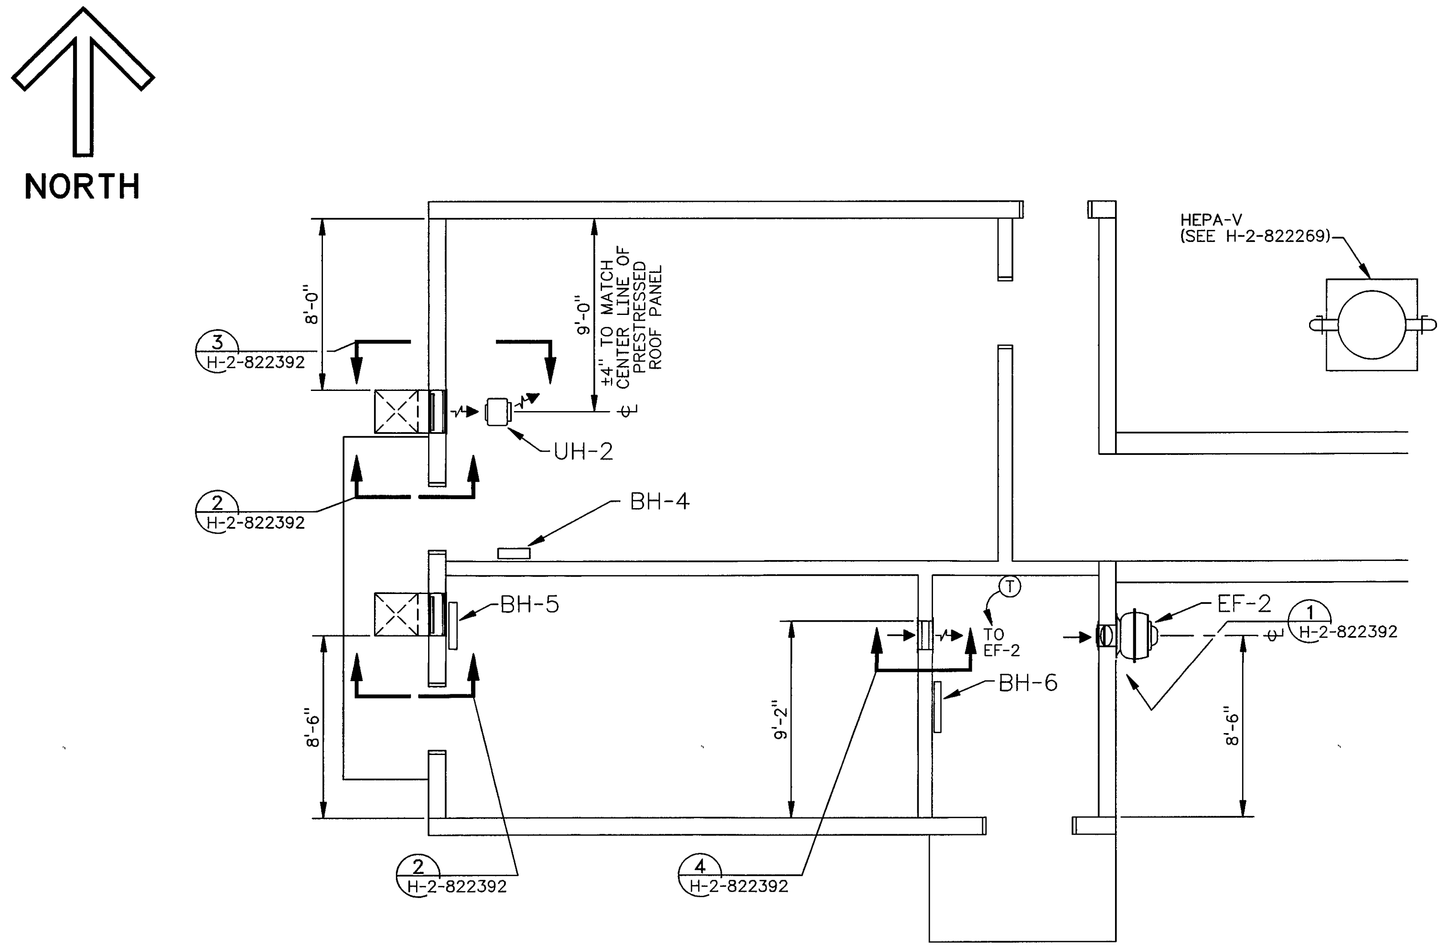

HVAC FLOOR PLAN
SCALE: 1/4"=1'-0"

PAUL D. RICE
STATE OF WASHINGTON
13189
REGISTERED
PROFESSIONAL ENGINEER
11/14/97
EXPIRES: 9/1/99

DESIGNED	WS ARMSTRONG	DATE	
DSGN ENGR	PAUL RICE	10/02 1995	
CHECKED	CLAUD W KELLY	10/03 1995	
SAFETY	SEE DR/AT FORM		
ENVIR	SEE DR/AT FORM		
QUAL ENGR	SEE DR/AT FORM		
LEAD ENGR			
REVIEW NO.	9	10/02 1995	
APPROVED FOR IMPLEMENTATION BY	CARL VAN KATWIJK		
FOR	WHC	DATE	10/12/1995

SAFETY CLASS

USE CONSTRUCTION
EDT

M U.S. DEPARTMENT OF ENERGY
RICHLAND OPERATIONS OFFICE
ICF KAISER HANFORD COMPANY

HVAC
SUPPORT BLDG 6241-V
FLOOR PLAN

PROJECT W-058, REPLACEMENT OF CROSS-SITE TRANSFER SYSTEM

SIZE	BLDG NO.	INDEX NO.	DWG NO.	REV NO.
F	6241-V	8900	H-6-13980	1

SCALE SHOWN | JOB NO. CR1320 | SHEET 1 OF 1

REV NO.	DESCRIPTION	REV BY DATE	KEH APPROVALS	APVD FOR IMPL/INC FOR DATE
1	ECN W-058-350 W-058 PROJECT TURNOVER PER	P LANG 11/20/97	11/14/97	1/20/97

REVISIONS

CAD FILE F013980A | CAD CODE 2J:IBM:ACD2:12.0:NN | XREF'S Y

NUMBER	TITLE
H-2-822200	DWG LIST

DRAWING TRACEABILITY LIST | REFERENCES | NEXT USED ON

PLOT SCALE: 1=1 | KEHCAD | 1

KEH 0350.00 (03/94)
STRTKEHF: 19940303.0900