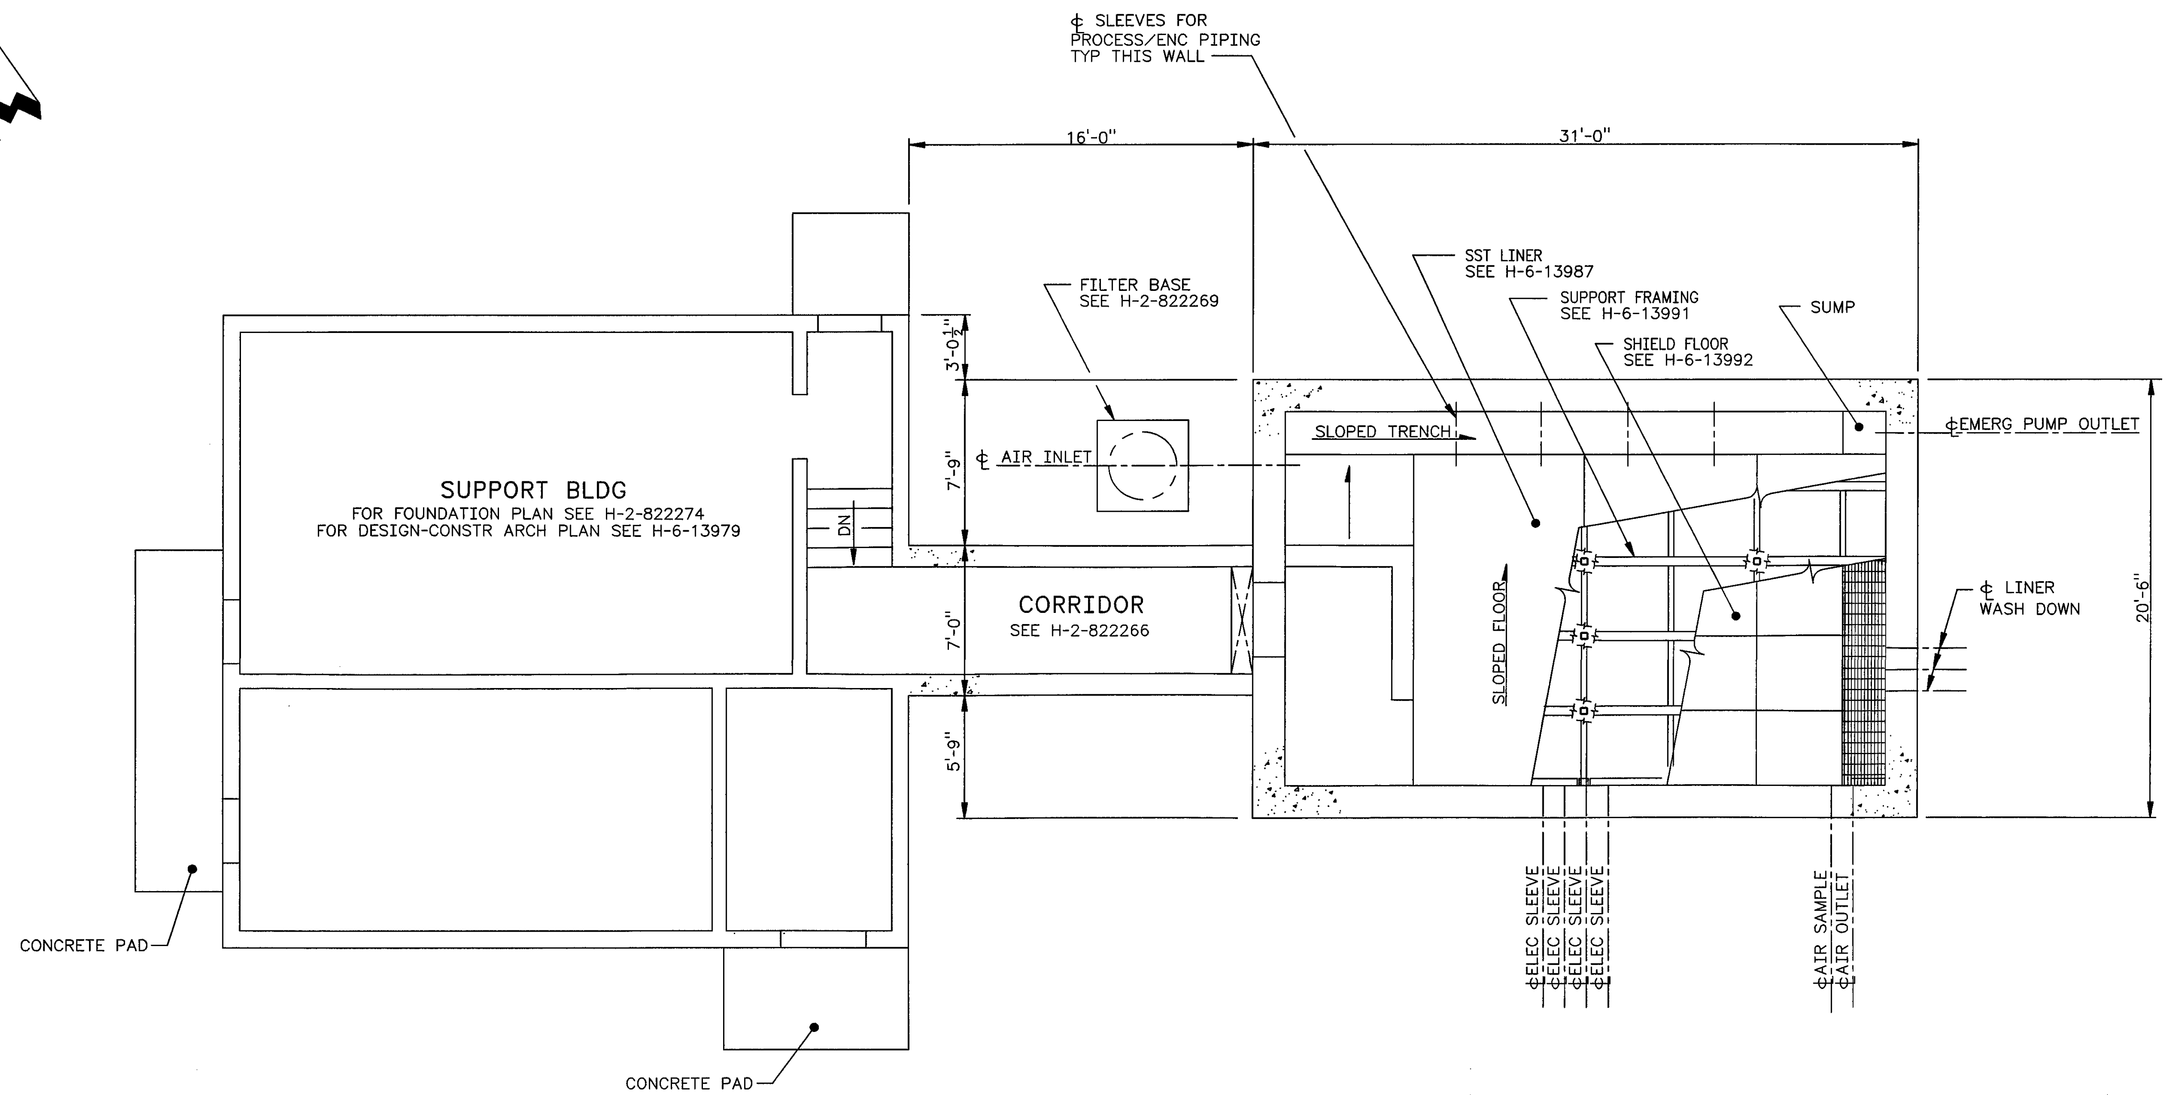

OVERALL PLAN - VENT STATION 6241-V

SCALE: 1/4" = 1'-0

NOTES:

1. FOR GENERAL NOTES SEE H-2-822265
2. FOR PIPE SUPPORT PLAN SEE H-6-13991
3. FOR PENETRATION LOCATIONS SEE WALL ELEVATIONS ON H-6-13990

ANN S. LANGEVIN STATE OF WASHINGTON 23814 REGISTERED PROFESSIONAL ENGINEER 11/14/97

EXPIRES: 7/1/97

DESIGNED	B HOLLENBECK	DATE
DSGN ENGR	DT CHOU	8/14 1995
CHECKED	ANN S LANGEVIN	8/14 1995
SAFETY	SEE DR/AT FORM	
ENVIR	SEE DR/AT FORM	
QUAL ENGR	SEE DR/AT FORM	
LEAD ENGR	ANN S LANGEVIN	8/14 1995
REVIEW NO.	11	8/28 1995
APPROVED FOR IMPLEMENTATION BY	CARL VAN KATWIJK	
FOR	WHC	DATE 10/13/95

SAFETY CLASS 1. SEE GEN NOTE 3 | USE CONSTRUCTION | EDT 612950

M U.S. DEPARTMENT OF ENERGY
RICHLAND OPERATIONS OFFICE
ICF KAISER HANFORD COMPANY

STRUCTURAL
VENT STATION 6241-V
OVERALL PLAN

PROJECT W058, REPLACEMENT OF CROSS-SITE TRANSFER SYSTEM

SIZE	BLDG NO.	INDEX NO.	DWG NO.	REV NO.
F	6241-V	0900	H-6-13986	2

SCALE SHOWN | JOB NO. CR1320 | SHEET 1 OF 1

KEH: 0350.00 (03/94)
STRTKDNF: 19940303.0900

REV NO.	DESCRIPTION	REV BY DATE	KEH APPROVALS	APVD FOR IMPL/INC FOR DATE
S	ECN W-058-350 W-058 PROJECT TURNOVER PER	P LAING 11/13/97	11/14/97	11/20/97
M 1	W-058-29 REVISE PER ECN W-058-20 &	DTC P LAING 2/16/96	ASL 2/23/96 ASL 2/23/96	CVK 3/13/96

REVISIONS

NUMBER	TITLE
H-2-822200	DRAWING LIST

DRAWING TRACEABILITY LIST — REFERENCES

NEXT USED ON

CAD FILE F013986A | CAD CODE 2J:IBM:ACD2:12.0:NN | XREF'S N

PLOT SCALE: 1=48 | KEHCAD