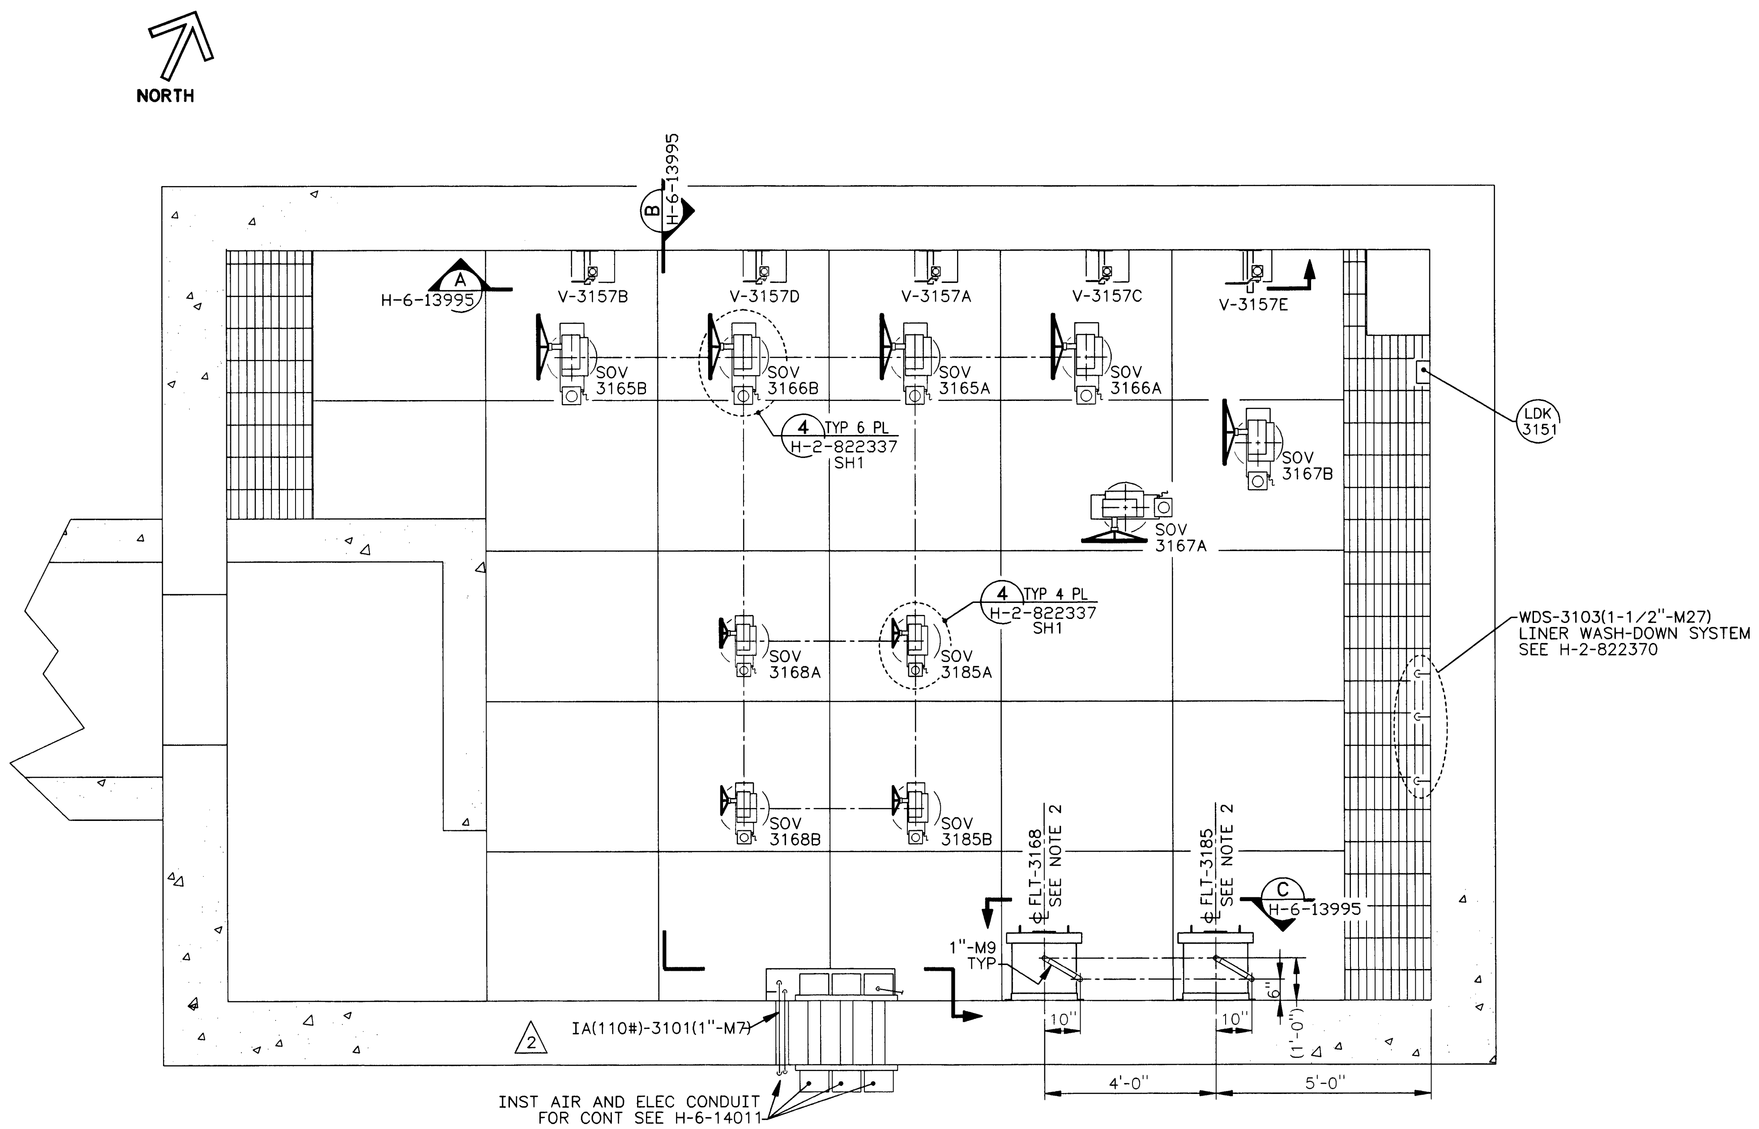

PLAN ABOVE SHIELD FLOOR

NOTES :

1. FOR GENERAL NOTES SEE DWG H-2-822335.
2. FLANDERS G-1 BAG-IN/BAG-OUT FILTER HOUSING MODEL # G-1 1R CC-D, IN 304 SST. 1" DIA x 6" LG BUTTWELD INLET & OUTLET CONNECTIONS, STANDARD MOUNTING RING BASE AND UPSTREAM & DOWNSTREAM DOP TEST PORTS, OR APPROVED SUBSTITUTE.

JAMES R. COLLINS STATE OF WASHINGTON 16941 REGISTERED PROFESSIONAL ENGINEER 12/2/97

EXPIRES: 11/11/99

NUMBER	TITLE	REFERENCES
W-058-C3	W-058 CONSTRUCTION SPECIFICATION	
H-2-822200	DRAWING LIST	

DRAWING TRACEABILITY LIST

NEXT USED ON H-6-13994 SH1

MF	REV NO.	DESCRIPTION	REV BY DATE	KEH APPROVALS			APVD FOR IMPL/INC FOR DATE
	2	W-058-126 REVISED PER ECN W-058 PROJECT TURNOVER	HBM 11/5/97		JRC 12/2/97		12/3/97
	1	ECN W-058-036 GENERAL REVISION, PER	RJL 1/25/96	WLZ 8/21/96		JRC 8/22/96	CVK 8/22/96

REVISIONS

CAD FILE F013994B | CAD CODE 2J:IBM:ACD2:12.0:NN | XREFS N

DESIGNED	RJ LAMOUREUX	DATE
DSGN ENGR	KELLY K. HAYASE	9/25 1995
CHECKED	L HALL	9/25 1995
SAFETY	SEE DR/AT FORM	
ENVIR	SEE DR/AT FORM	
QUAL ENGR	SEE DR/AT FORM	
LEAD ENGR	J R COLLINS	9/26 1995
REVIEW NO.	12	9/22 1995

APPROVED FOR IMPLEMENTATION BY C VAN KATWIJK FOR WHC DATE 10/13/95

SAFETY CLASS 3

USE CONSTRUCTION

EDT 612958

U.S. DEPARTMENT OF ENERGY
RICHLAND OPERATIONS OFFICE
ICF KAISER HANFORD COMPANY

PIPING
PLAN
VENT STATION 6241-V

PROJECT W-058, REPLACEMENT OF CROSS-SITE TRANSFER SYSTEM

SIZE	BLDG NO.	INDEX NO.	DWG NO.	REV NO.
F	6241-V	8404	H-6-13994	2

SCALE 1/2"=1'-0" | JOB NO. CR1320 | SHEET 2 OF 2

PLOT SCALE: 1=24 | KEHCAD

KEH 0350.00 (03/94) STRTKEHP: 19940303.0900