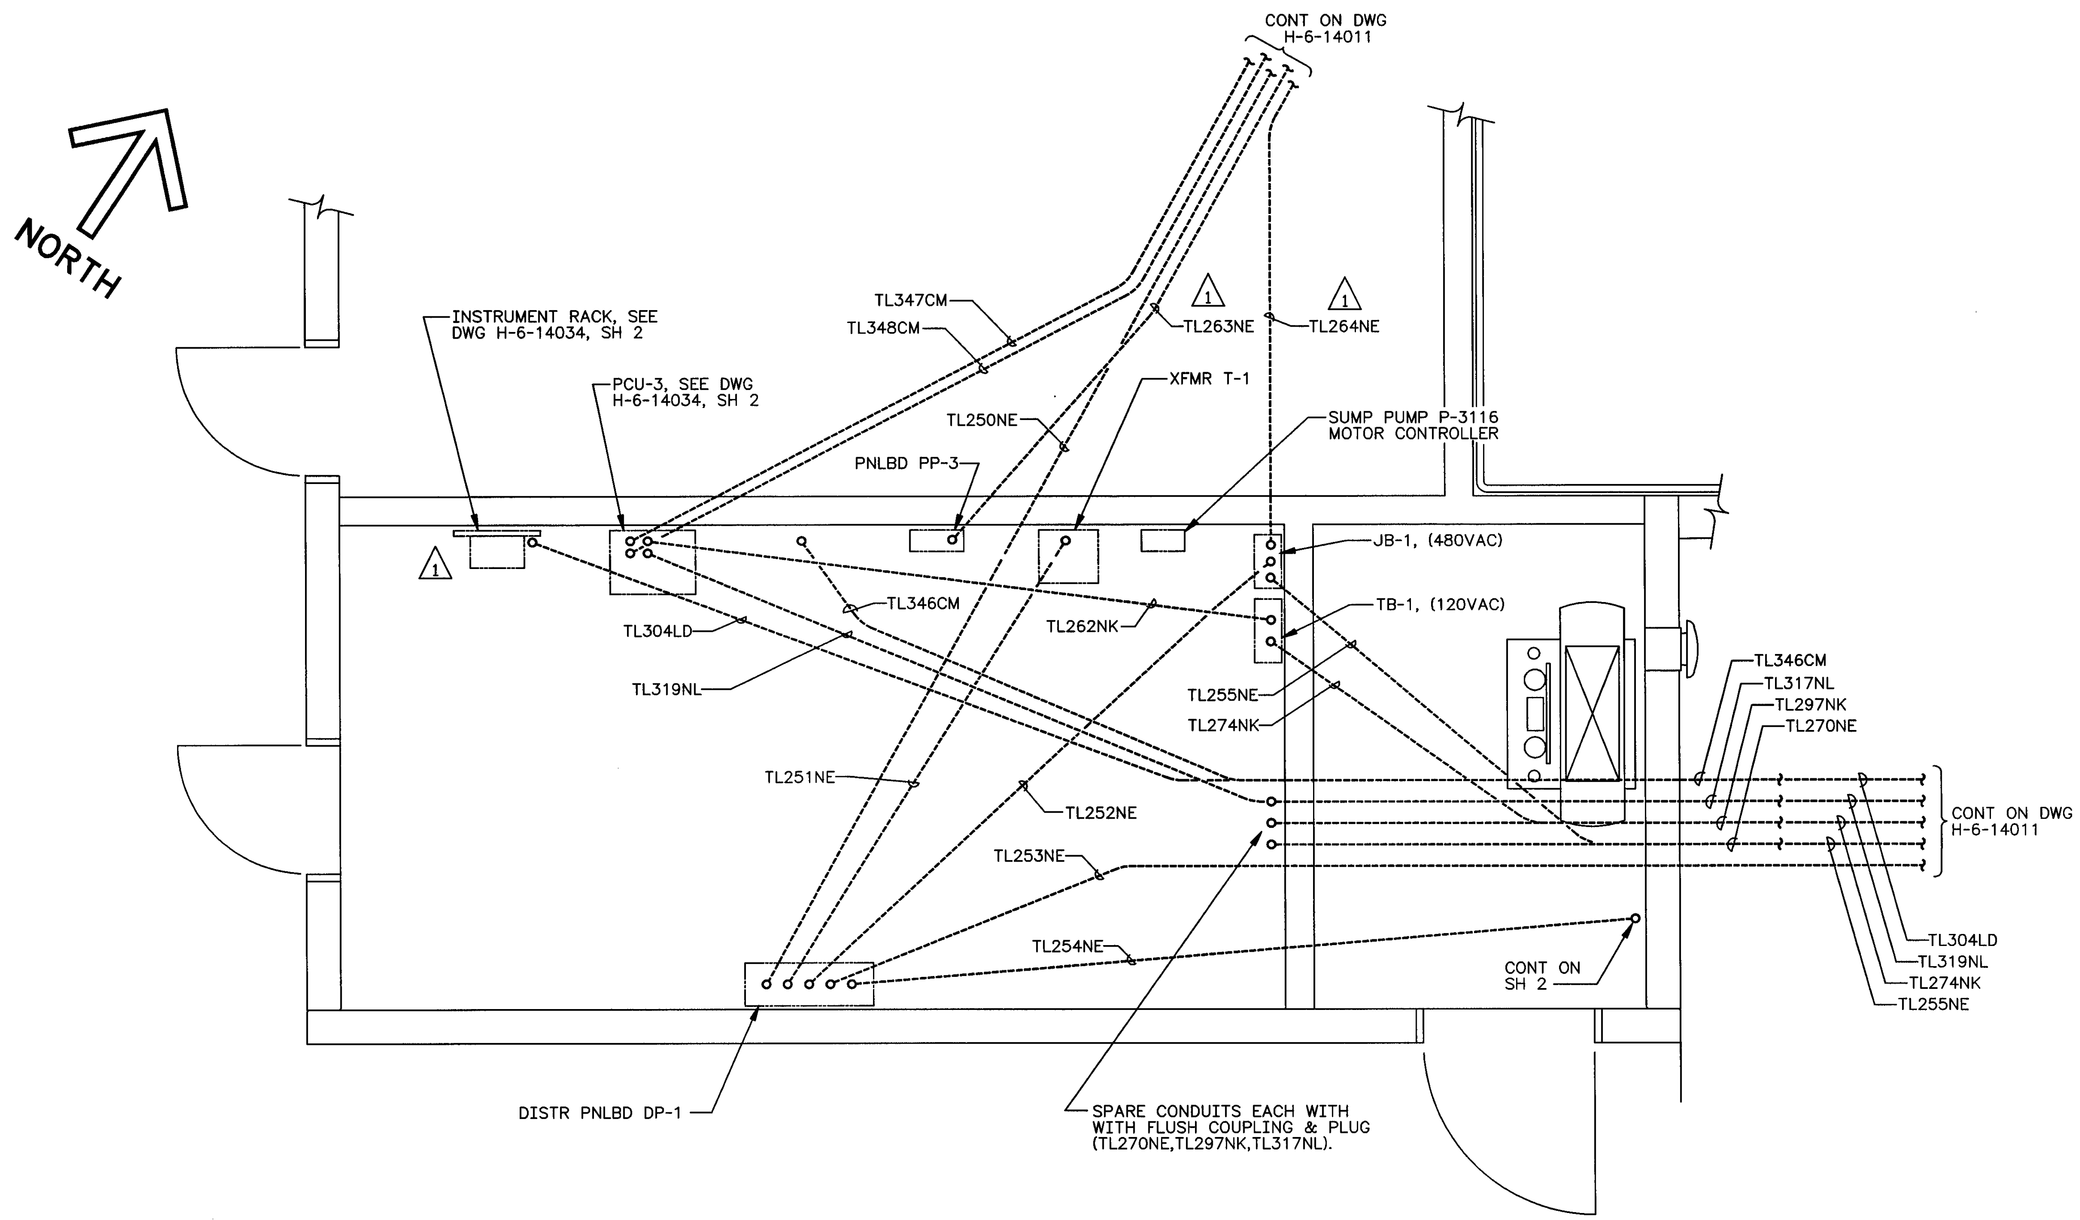

1 H-6-14011 ENLARGED PLAN
SCALE: ½" = 1'-0"

SEE DWG H-6-14011 FOR NOTES.

GREGORY P. McDONALD STATE OF WASHINGTON 20372 REGISTERED PROFESSIONAL ENGINEER
11-20-97
Rev 2

EXPIRES 05/30/99

3	2	PER ECN W-058-361 W-058 PROJECT TURNOVER	CLC 8-13 1997	MLA	[illegible]	MLA	MAP 11/21/97
M	1	GENERAL REVISION ECN W-058-34	GJK 2/13 1996	ARS 3-5 1996		MLA	CVK 3-13 1996
MF	REV NO.	DESCRIPTION	REV BY DATE	KEH APPROVALS			APVD FOR IMPL/INC FOR DATE

REVISIONS

NUMBER	TITLE
H-2-822200	DRAWING LIST

DRAWING TRACEABILITY LIST — REFERENCES — NEXT USED ON

CAD FILE F014012A — CAD CODE 2J:IBM:ACD2:12.0:NN — XREFS N

DESIGNED GJ KUBINSKI DATE
DSGN ENGR ML ALEXANDER 9/28 1995
CHECKED AR SNOWHITE 9/29 1995
SAFETY SEE DR/AT FORM
ENVIR SEE DR/AT FORM
QUAL ENGR SEE DR/AT FORM
LEAD ENGR ML ALEXANDER 9/29 1995
REVIEW NO. 3 9/7 1995
APPROVED FOR IMPLEMENTATION BY C VAN KATWIJK FOR WHC DATE 10/13/95

SAFETY CLASS 3 — USE CONSTRUCTION — EDT 612958

M U.S. DEPARTMENT OF ENERGY
RICHLAND OPERATIONS OFFICE
ICF KAISER HANFORD COMPANY

ELECTRICAL PLAN
VENT STATION 6241-V

PROJECT W058, REPLACEMENT OF CROSS-SITE TRANSFER SYSTEM

SIZE	BLDG NO.	INDEX NO.	DWG NO.	REV NO.
F	6241-V	7301 7501 7601	H-6-14012	2

SCALE SHOWN — JOB NO. CR1320 — SHEET 1 OF 2

2 PLOT SCALE: 1=48 — KEHCAD 2 — 1

KEH 0350.00 (03/94) STRTKEHF: 19940303.0900