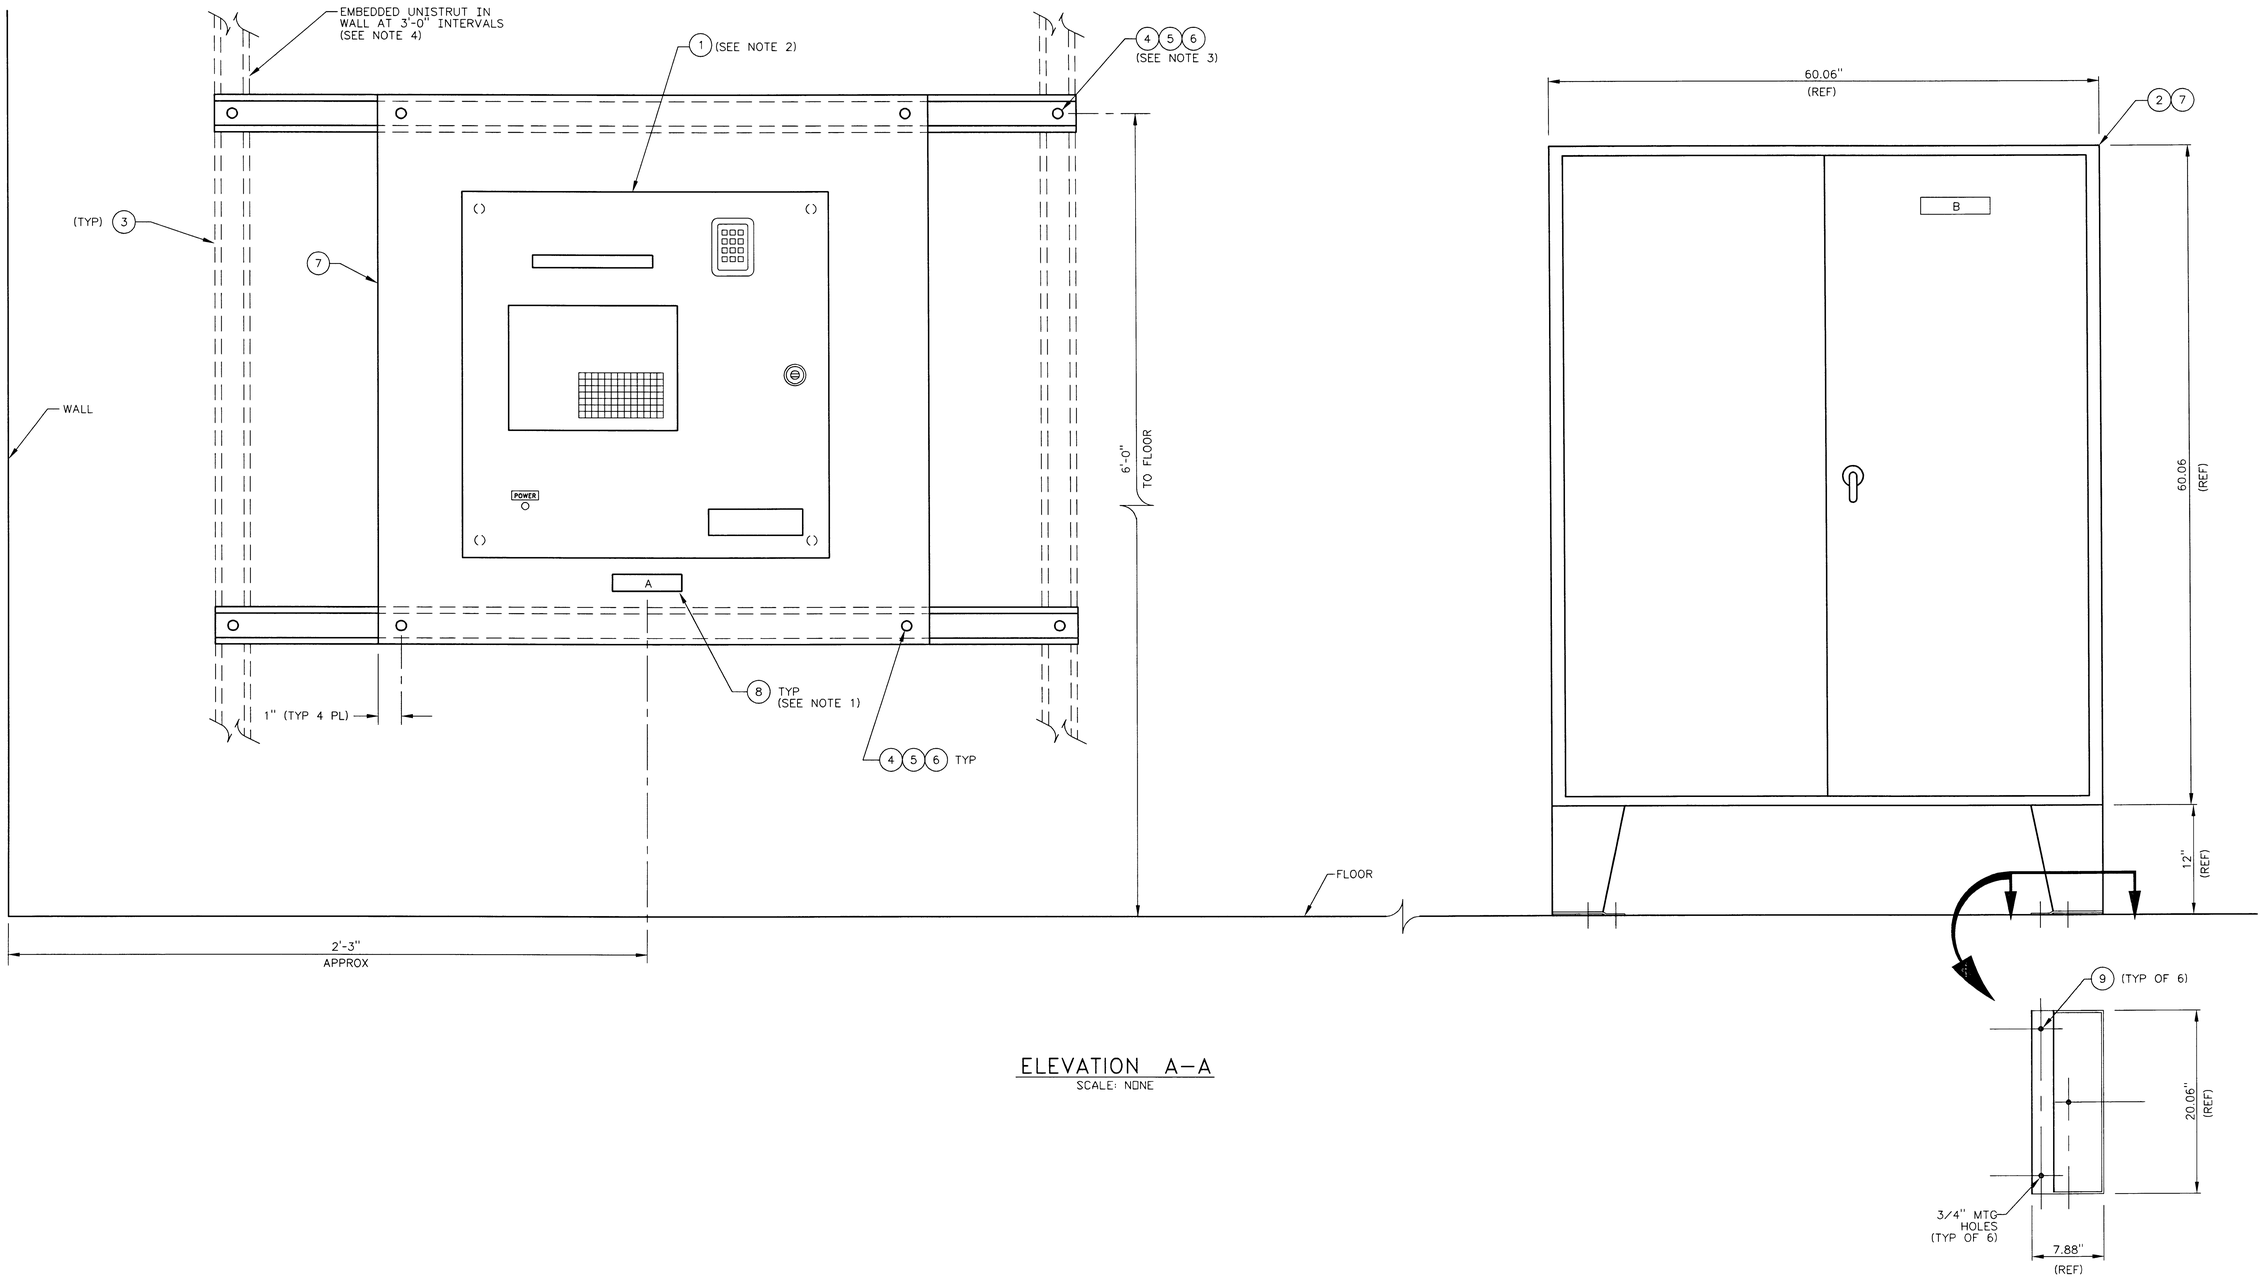

ELEVATION A–A

SCALE: NONE

NOTE:

1. FOR GENERAL NOTES, NAMEPLATE LEGEND AND MATERIAL LIST SEE SHEET 1.

NOV 20 2003 DATE STA 4 HANFORD RELEASE ID 58

DESIGNED	CL CLOUD	DATE	EDT 612958
DSGN ENGR	MA FRIEDRICH	9-12 1995	U.S. DEPARTMENT OF ENERGY Office of River Protection ICF KAISER HANFORD COMPANY
CHECKED	CT INAMINE	9-12 1995	
SAFETY	SEE DR/AT FORM		INSTM PLANS & ELEVATIONS PCU-3 & MISC INSTRUMENTS
ENVIR	SEE DR/AT FORM		
QUAL ENGR	SEE DR/AT FORM		
LEAD ENGR	MA FRIEDRICH	9-12 1995	PROJECT W058 REPLACEMENT OF CROSS-SITE TRANSFER SYSTEM
REVIEW NO.	6	9-6 1995	SIZE F · BLDG NO. 6241V · INDEX NO. 5901 · DWG NO. H-6-14034 · REV NO. 3
APPROVED FOR IMPLEMENTATION BY	C VAN KATWIJK		
FOR	WHC	DATE 10-13-95	SCALE SHOWN · JOB NO. CR1320 · SHEET 2 OF

MFD	REV NO	DESCRIPTION	REV BY DATE	CHK BY DATE	DFTG APVD DATE	ENGR	COMPANY
RE	3	INCORPORATED ECN 675436	BAM 9/03				

REVISIONS

NUMBER	TITLE

DRAWING TRACEABILITY LIST

NUMBER	TITLE

REFERENCES

NEXT USED ON

PLOT SCALE: 1=1

11119

KEH 0350.00 (03/94)