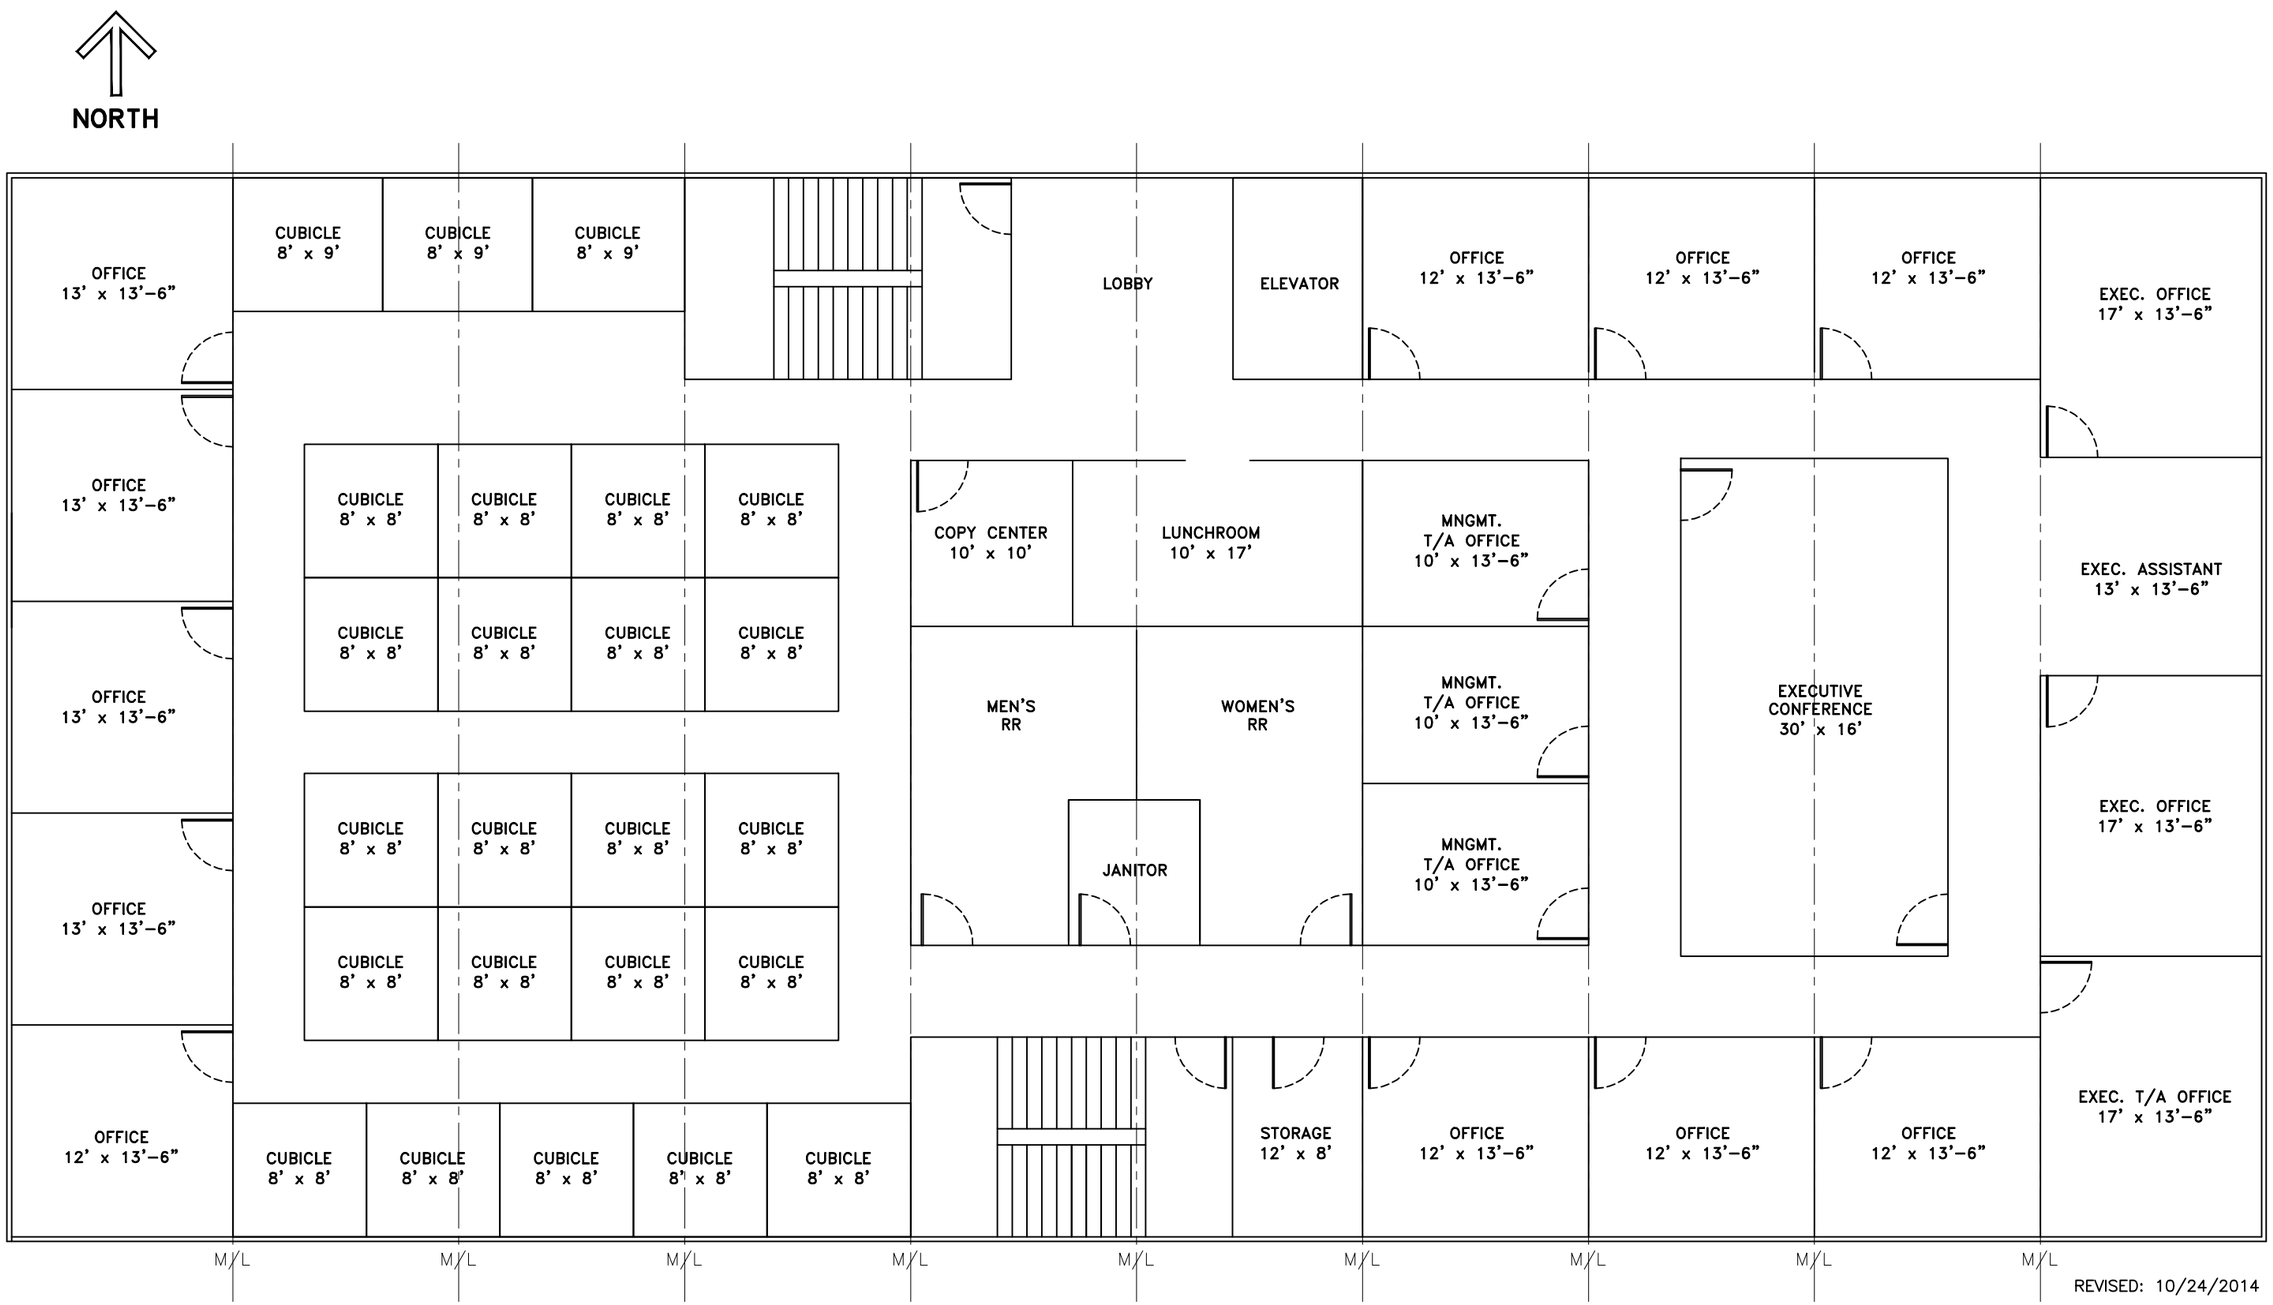

PRO-OPS TWO-STORY MODULAR, 2ND FLOOR

200 EAST AREA