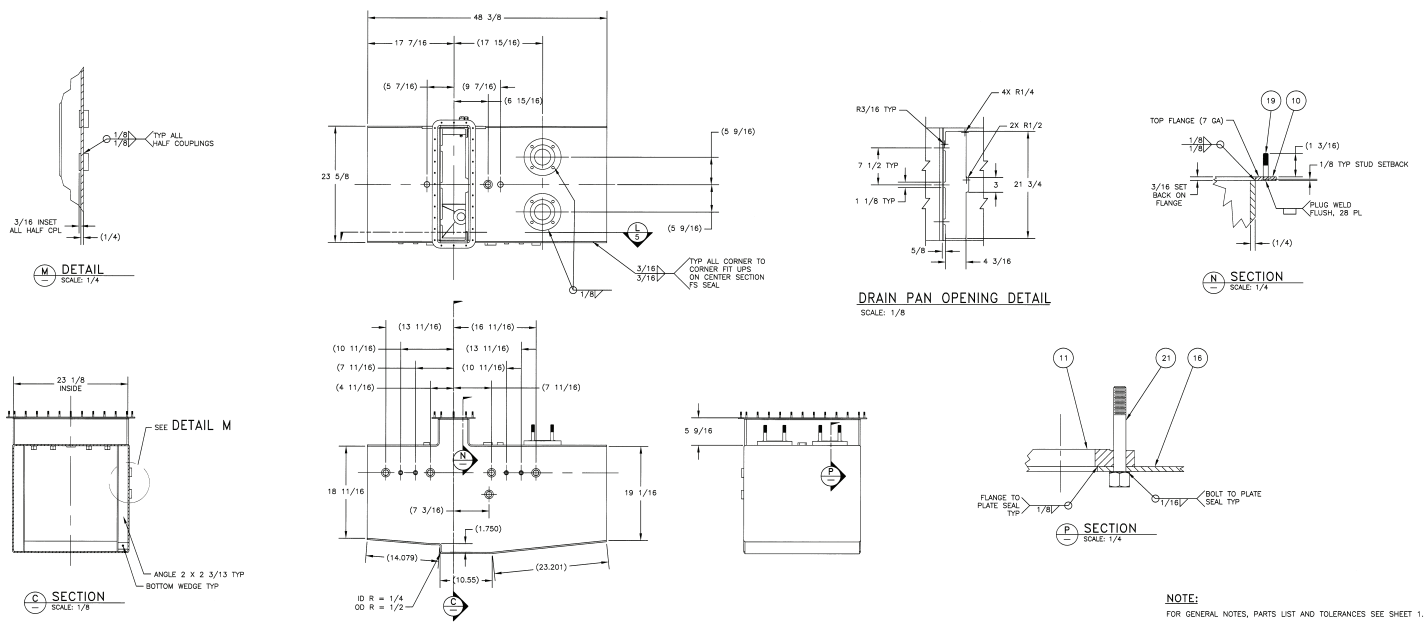

NOTE:

FOR GENERAL NOTES, PARTS LIST AND TOLERANCES SEE SHEET 1.

JUN 2 8 2012
DATE
STA. 4
HANFORD RELEASE
ID 17

DWG NO	TITLE	REF NUMBER	TITLE
DRAWING TRACEABILITY LIST		REFERENCES	
		NEXT USED ON SH 1	

REV NO	DESCRIPTION	REV DATE	DRAFTING APPROV	CHAR COMPANY
1	INC ECN-11-002129 AND DIRECT REV PER ECN-12-000533	TTW 06/12		

REVISIONS

NAME
DRAWN BY
DESIGN AUTHORITY
SEE REVISION 0

U.S. DEPARTMENT OF ENERGY
Office of River Protection

MIST ELIMINATOR HOUSING ASSEMBLY #2
12" INLET TO 12" OUTLET

SIZE	BLDG NO	INDEX NO	DWG NO	REV
F	241C	8900	H-14-109617	1

SCALE SHOWN EST 824834 SHEET 3 OF

19587

DOE_TR_F.DWG (01-01)

DWG NO H-14-109617 SH 3 OF REV 1