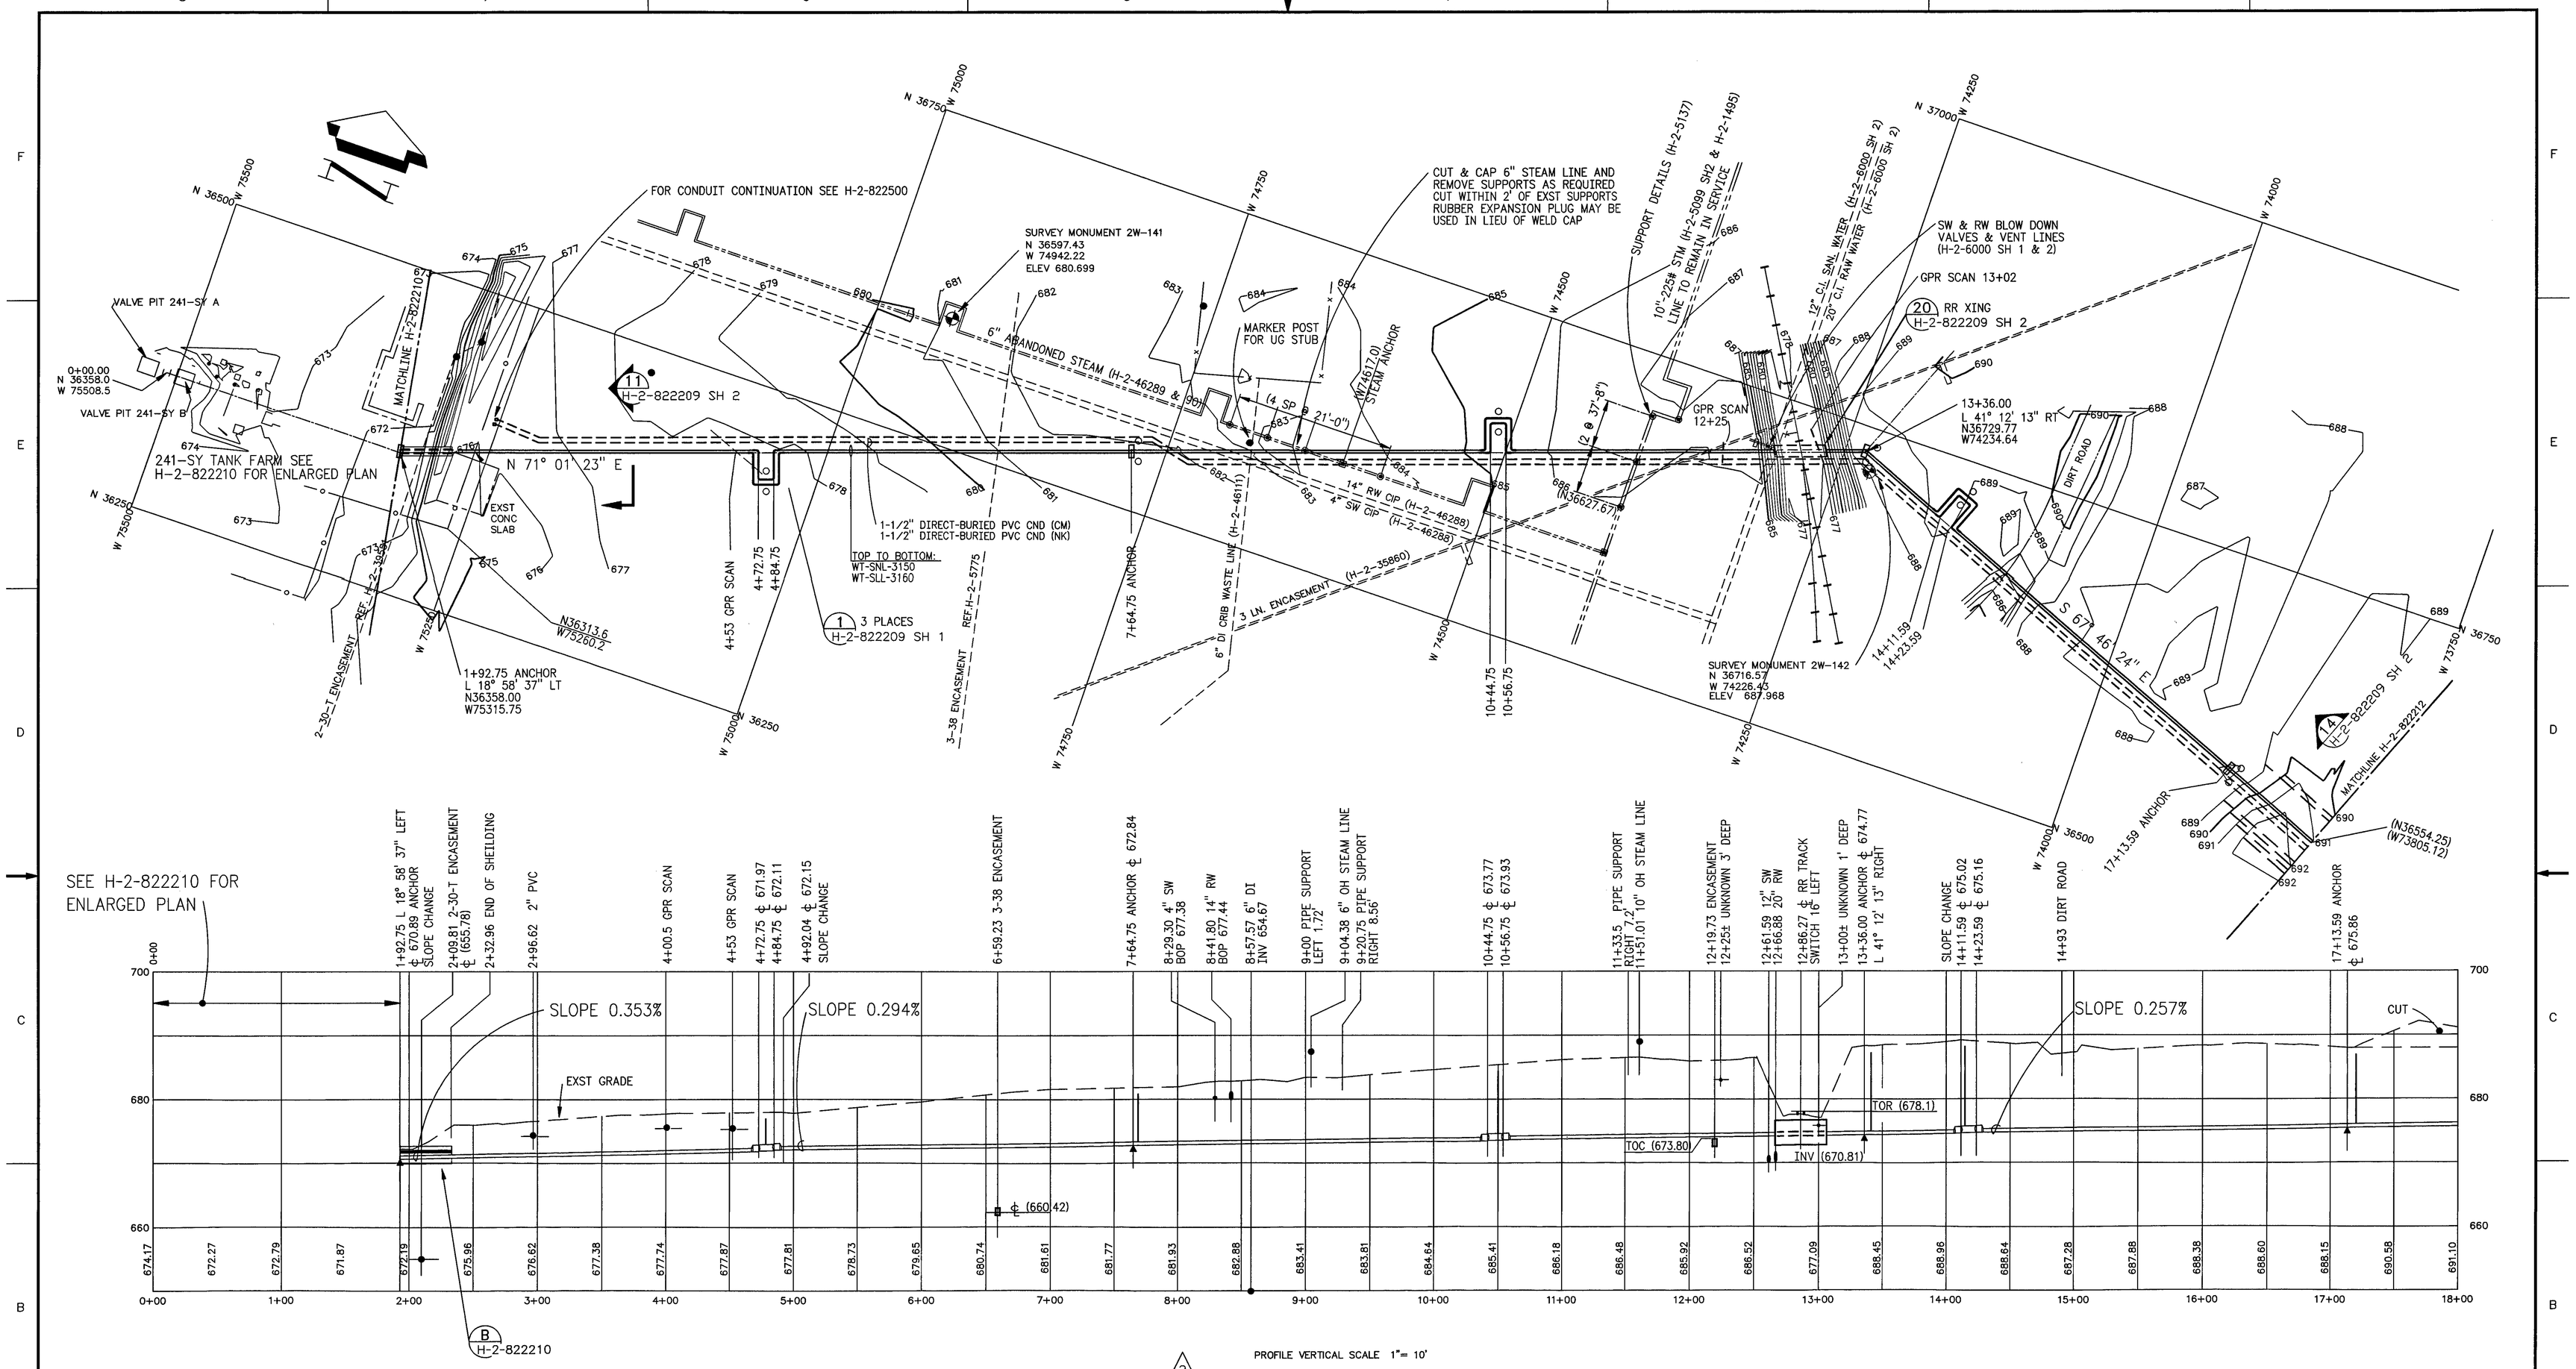

PROFILE VERTICAL SCALE 1" = 10'

GRAPHIC SCALE

(IN FEET)
1 inch = 60 ft.

HORIZONTAL DATUM : 200W FEET
CONTOUR INTERVAL : 1 FOOT
VERTICAL DATUM : NGVD29 FEET

NOTES:
1. FOR GENERAL NOTES AND LEGEND SEE H-2-822209

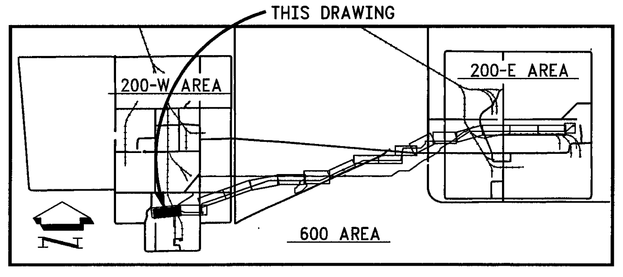

KEY PLAN

H-2-46290	6" STEAM LINE SUPPORTS
H-2-46289	6" STEAM LINE
H-2-5137	10" STEAM LINE SUPPORTS
H-2-1495	10" STEAM LINE
H-2-5099	SH 2 10" STEAM LINE
H-2-822200	DRAWING LIST

NUMBER	TITLE

DRAWING TRACEABILITY LIST

NUMBER	TITLE

NEXT USED ON

REV NO.	DESCRIPTION	REV BY DATE	KEH APPROVALS	AP-IO FOR IMPL/INC FOR DATE
3	PER ECN W-058-351 W-058 PROJECT TURNOVER	11/13/97	11/13/97	11/13/97
2	& 48 REVISE PER ECN W-058-25, 30	6/24/96 P LAING	KJL 6/14/96	KJL 6/14/96 KJH 6/15/96 KVK 6/15/96
1	c) ADD NOTE ZONE F4 b) REV PROFILE ZONE B7 a) REMOVE RAD ZONES ZN E6 & E5 REVISE PER ECN W-058-5	9/29/95 P LAING	K HAYASE 10/10/95 P. LAING	10/10/95 SA FRAGO 10/10/95 J HENDERSON 10/10/95 GL PARSONS

REVISIONS

CAD FILE B822211A CAD CODE 2J:IBM:ACD2:12.0:NN XREF'S N

EXPIRES: 7/1/99 EXPIRES: 11/11/99

DESIGNED	P LAING	DATE 5/20/1996
DSGN ENGR	P LAING/K HAYASE	5/20/1996
CHECKED	DT CHOU	5/20/1996
SAFETY	SEE DR/AT FORM	
ENVIR	SEE DR/AT FORM	
QUAL ENGR	SEE DR/AT FORM	
LEAD ENGR	SA FARGO	5/20/1996
REVIEW NO.	12	6/18/1996

APPROVED FOR IMPLEMENTATION
BY GL PARSONS
FOR WHC DATE 7/24/95

USE CONSTR UCTION
SAFETY CLASS 1, SEE GEN NOTE 12 EDT 612950

U.S. DEPARTMENT OF ENERGY
RICHLAND OPERATIONS OFFICE
ICF KAISER HANFORD COMPANY

CIVIL
PLAN & PROFILE
STA 1+92 TO 18+

PROJECT W-058, REPLACEMENT OF CROSS SITE TRANSFER SYSTEM

SIZE	BLDG NO.	INDEX NO.	DWG NO.	REV NO.
F	200-A, 200-W, 241-SY	7601, 9403, 7501	H-2-822211	3

SCALE SHOWN JOB NO. CR1320 SHEET 1 OF 1

PLOT CFG: POLY 2 PLOT SCALE: 1=50 KEHCAD 1

KEH 0350.00 (03/94)
STRTKEHP: 199403033.0900