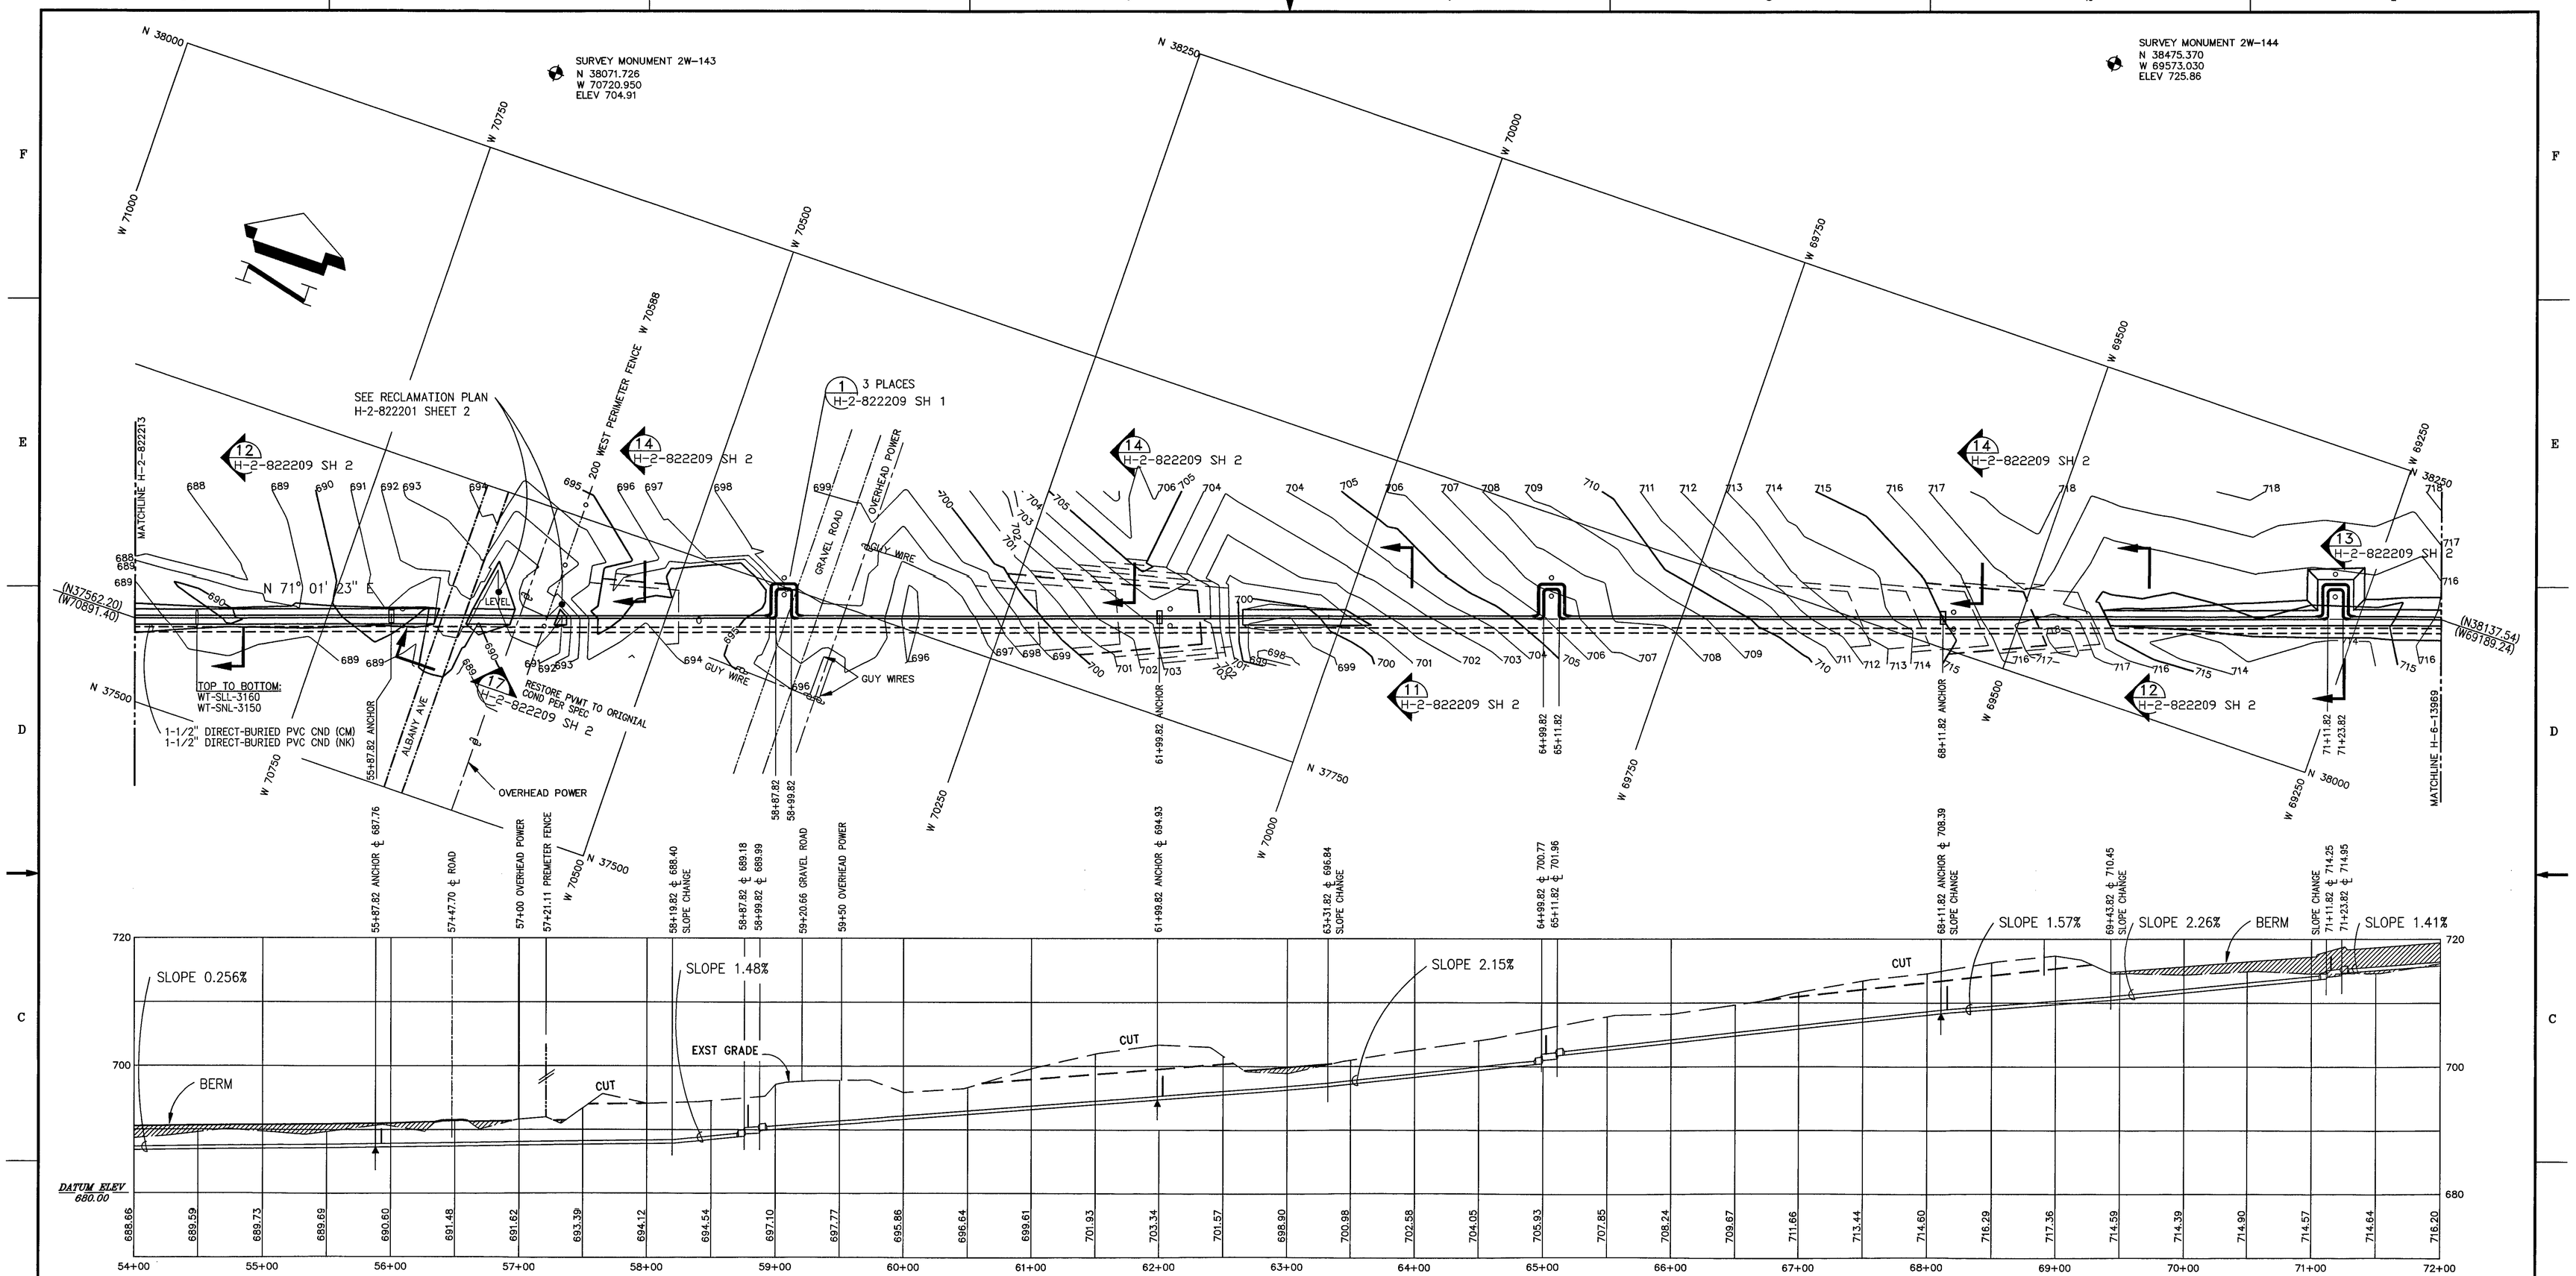

GRAPHIC SCALE

(IN FEET)
1 inch = 50 ft.

HORIZONTAL DATUM : 200W FEET
CONTOUR INTERVAL : 1 FOOT
VERTICAL DATUM : NGVD29 FEET

NOTES:

1. FOR GENERAL NOTES AND LEGEND SEE H-2-822209

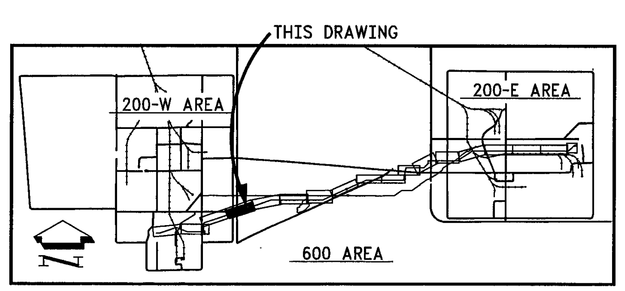

KEY PLAN

NUMBER	TITLE
H-2-822200	DRAWING INDEX

DRAWING TRACEABILITY LIST

NEXT USED ON

REV NO.	DESCRIPTION	REV BY DATE	KEH APPROVALS	APVD FOR IMPL/INC FOR DATE
2	ECN W-058-64 PER ECN W-058-351, & INCORP W-058 PROJECT TURNOVER	11/13/97 P LAING 7/24/97	11/13/97	11/20/97
M 1	& 48 REVISE PER ECN W-058-25. 30	6/24/96 P LAING	6/14/96	6/15/96

REVISIONS

CAD FILE B822214A CAD CODE 2J:IBM:ACD2:12.0:NN KEEPS N

DESIGNED	P LAING	DATE	
DSGN ENGR	P LAING/K HAYASE	6/20 1995	
CHECKED	DT CHOU	6/20 1995	
SAFETY	SEE DR/AT FORM		
ENVIR	SEE DR/AT FORM		
QUAL ENGR	SEE DR/AT FORM		
LEAD ENGR	SA FARGO	6/20 1995	
REVIEW NO.	12	6/16 1995	

APPROVED FOR IMPLEMENTATION BY GL PARSONS FOR WHC DATE 7/24/95

SAFETY CLASS 1, SEE GEN NOTE 12

USE CONSTRUCTION
EDT 612950

U.S. DEPARTMENT OF ENERGY
M RICHLAND OPERATIONS OFFICE
ICF KAISER HANFORD COMPANY

CIVIL
PLAN & PROFILE
STA 54+ TO 72+

PROJECT W-058, REPLACEMENT OF CROSS SITE TRANSFER SYSTEM

SIZE	BLDG NO.	INDEX NO.	DWG NO.	REV NO.
F	6241 200-W	7601 0403 7501	H-2-822214	2

SCALE SHOWN JOB NO. CR1320 SHEET 1 OF 1

PLOT CFG: POLY 2 PLOT SCALE: 1=50 KEHCAD 1

KEH 0350.00 (03/94)
STRTKEHP: 19940303.0900