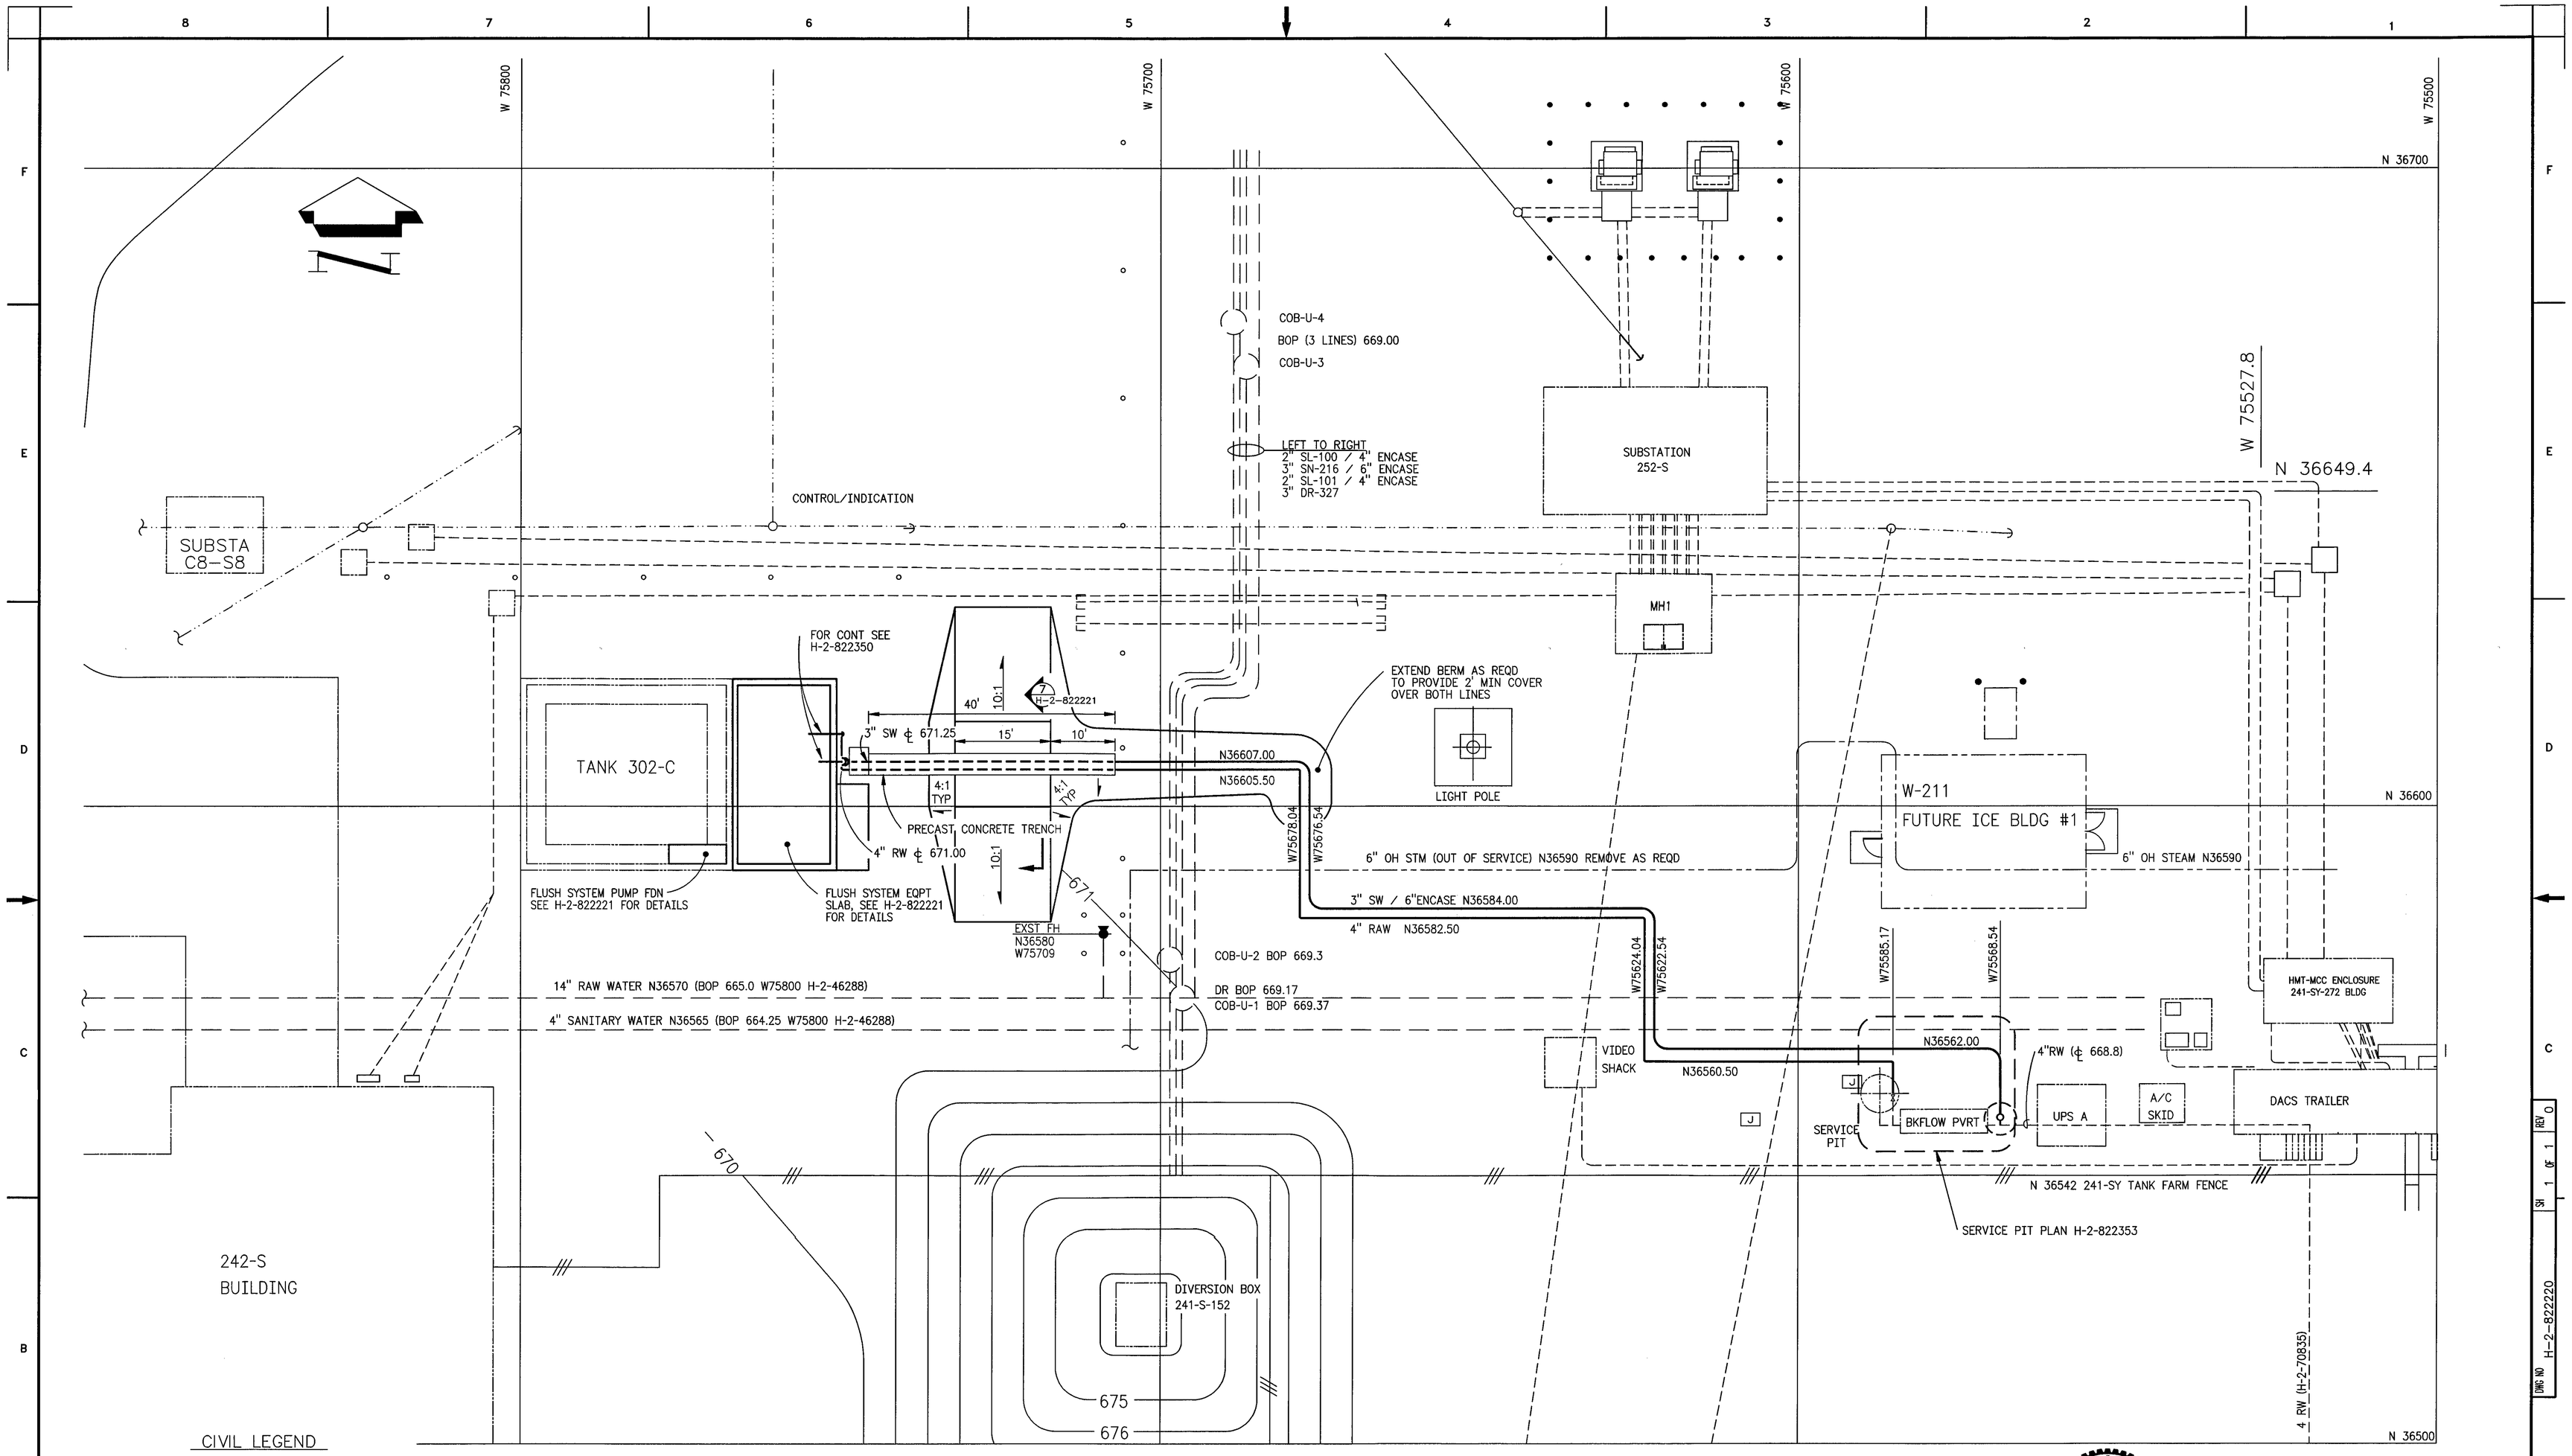

SITE PLAN

20 0 20 40

SCALE IN FEET

NOTES:
1. FOR CONSTRUCTION SPECIFICATION SEE W-058-C5
2. WATER LINES SHALL BE INSTALLED WITH CONSTANT SLOPE BETWEEN ELEVATIONS SHOWN AND TIE-IN POINTS

CIVIL LEGEND

- UTILITY POLE
- WELL CASING
- RISER
- POST
- UTILITY BOX
- ANODE
- SIGN POST
- CHAIN LINK FENCE
- RAD ZONE FENCING
- UNDERGROUND LINES, EXISTING, PROPOSED, OR DETECTED BY SCANNING
- EXISTING ABOVE GROUND LINES AND STRUCTURES
- ELEC CONDUIT AND PULL BOX

DWG NO	TITLE	REF NUMBER	TITLE
DRAWING TRACEABILITY LIST		NEXT USED ON	REFERENCES

REV NO	DESCRIPTION	REV BY DATE	ENGR	COMPANY
1	W-058-155 PER ECN W-058-351, & INCORP ECN W-058 PROJECT TURNOVER	11/13/97	11/20/97	

REVISIONS

CADFILE B822220A CADCODE DOS:6.22:ACD2:12.0:SS

PLOT CFG: POLY 2 PLOT SCALE: 1=10

EXPIRES: 7/1/99

DRAWN BY		7/96
DSGN ENGR	ANN S LANGEVIN	8/12/96
CHECKED	MS RUBEN	8/12/96
SAFETY	SEE DR/AT FORM	
ENVIR	SEE DR/AT FORM	
QUAL ENGR	SEE DR/AT FORM	
LEAD ENGR	ANN S LANGEVIN	8/12/96
CUSTOMER		
COMPANY	WHC	
APVD	C VANKATWIJK	8/12/96

USE CONSTRUCTION
SAFETY CLASS 3 REVIEW NO. 1 DATE 07/12/96

U.S. DEPARTMENT OF ENERGY
Richland Operations Office
ICF KAISER HANFORD COMPANY

CIVIL FLUSH SYSTEM SITE PLAN

PROJECT W-058, REPLACEMENT OF CROSS SITE TRANSFER SYSTEM

SIZE F BLDG NO. 242-S 241-SY BLDG NO. 0110 DWG NO H-2-822220 REV 1

SCALE SHOWN EDT SHEET 1 OF 2

GTITLE.DWG (1/96)
KEH 2297.00

DWG NO H-2-822220 SH 1 OF 1 REV 0