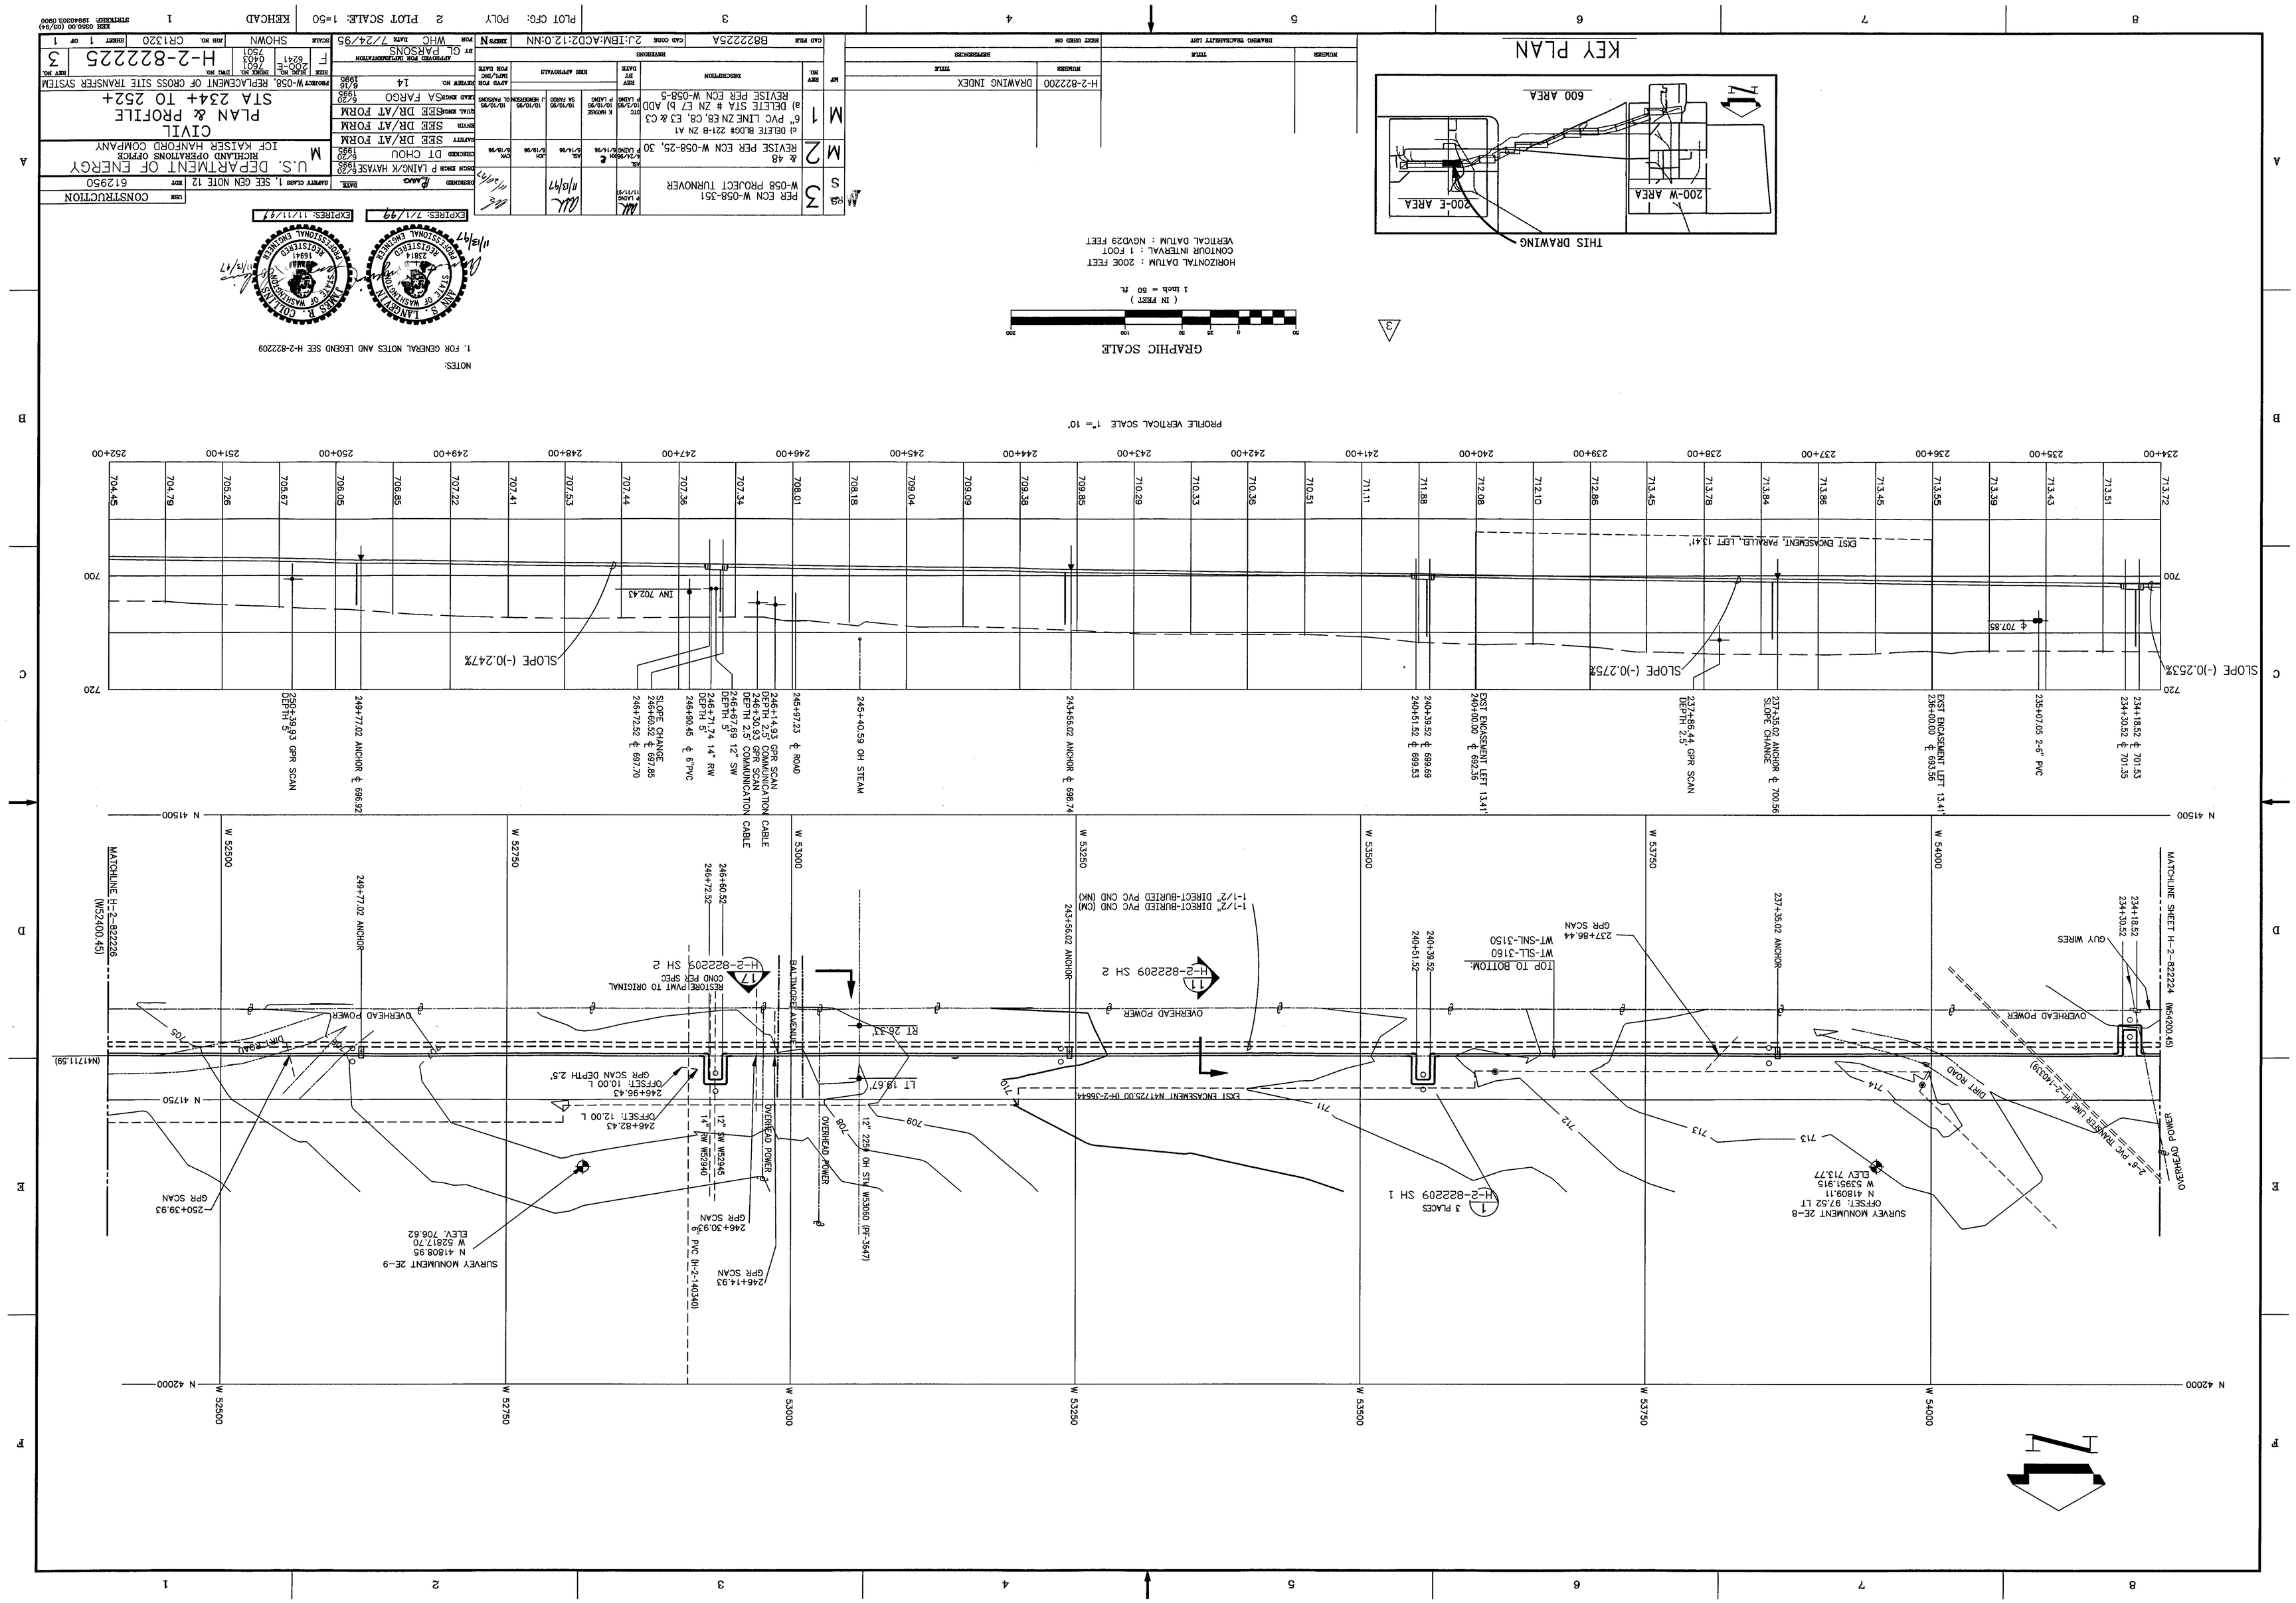

KEY PLAN
THIS DRAWING
200-E AREA
200-W AREA
600 AREA
GRAPHIC SCALE
(IN FEET)
1 inch = 50 ft.
HORIZONTAL DATUM : 2006 FEET
CONTOUR INTERVAL : 1 FOOT
VERTICAL DATUM : NGVD29 FEET
PROFILE VERTICAL SCALE 1"= 10'
SLOPE (-)0.247%
SLOPE (-)0.275%
SLOPE (-)0.253%
EXST ENCASEMENT, PARALLEL, LEFT 13.41'
INV 702.43
MATCHLINE H-2-822226 (W52400.45)
MATCHLINE SHEET H-2-822224 (W54200.45)
OVERHEAD POWER
DIRT ROAD
GUY WIRES
BALTIMORE AVENUE
RESTORE PVMT TO ORIGINAL CONO PER SPEC
H-2-822209 SH 2
H-2-822209 SH 1
3 PLACES
SURVEY MONUMENT 2E-9
SURVEY MONUMENT 2E-8