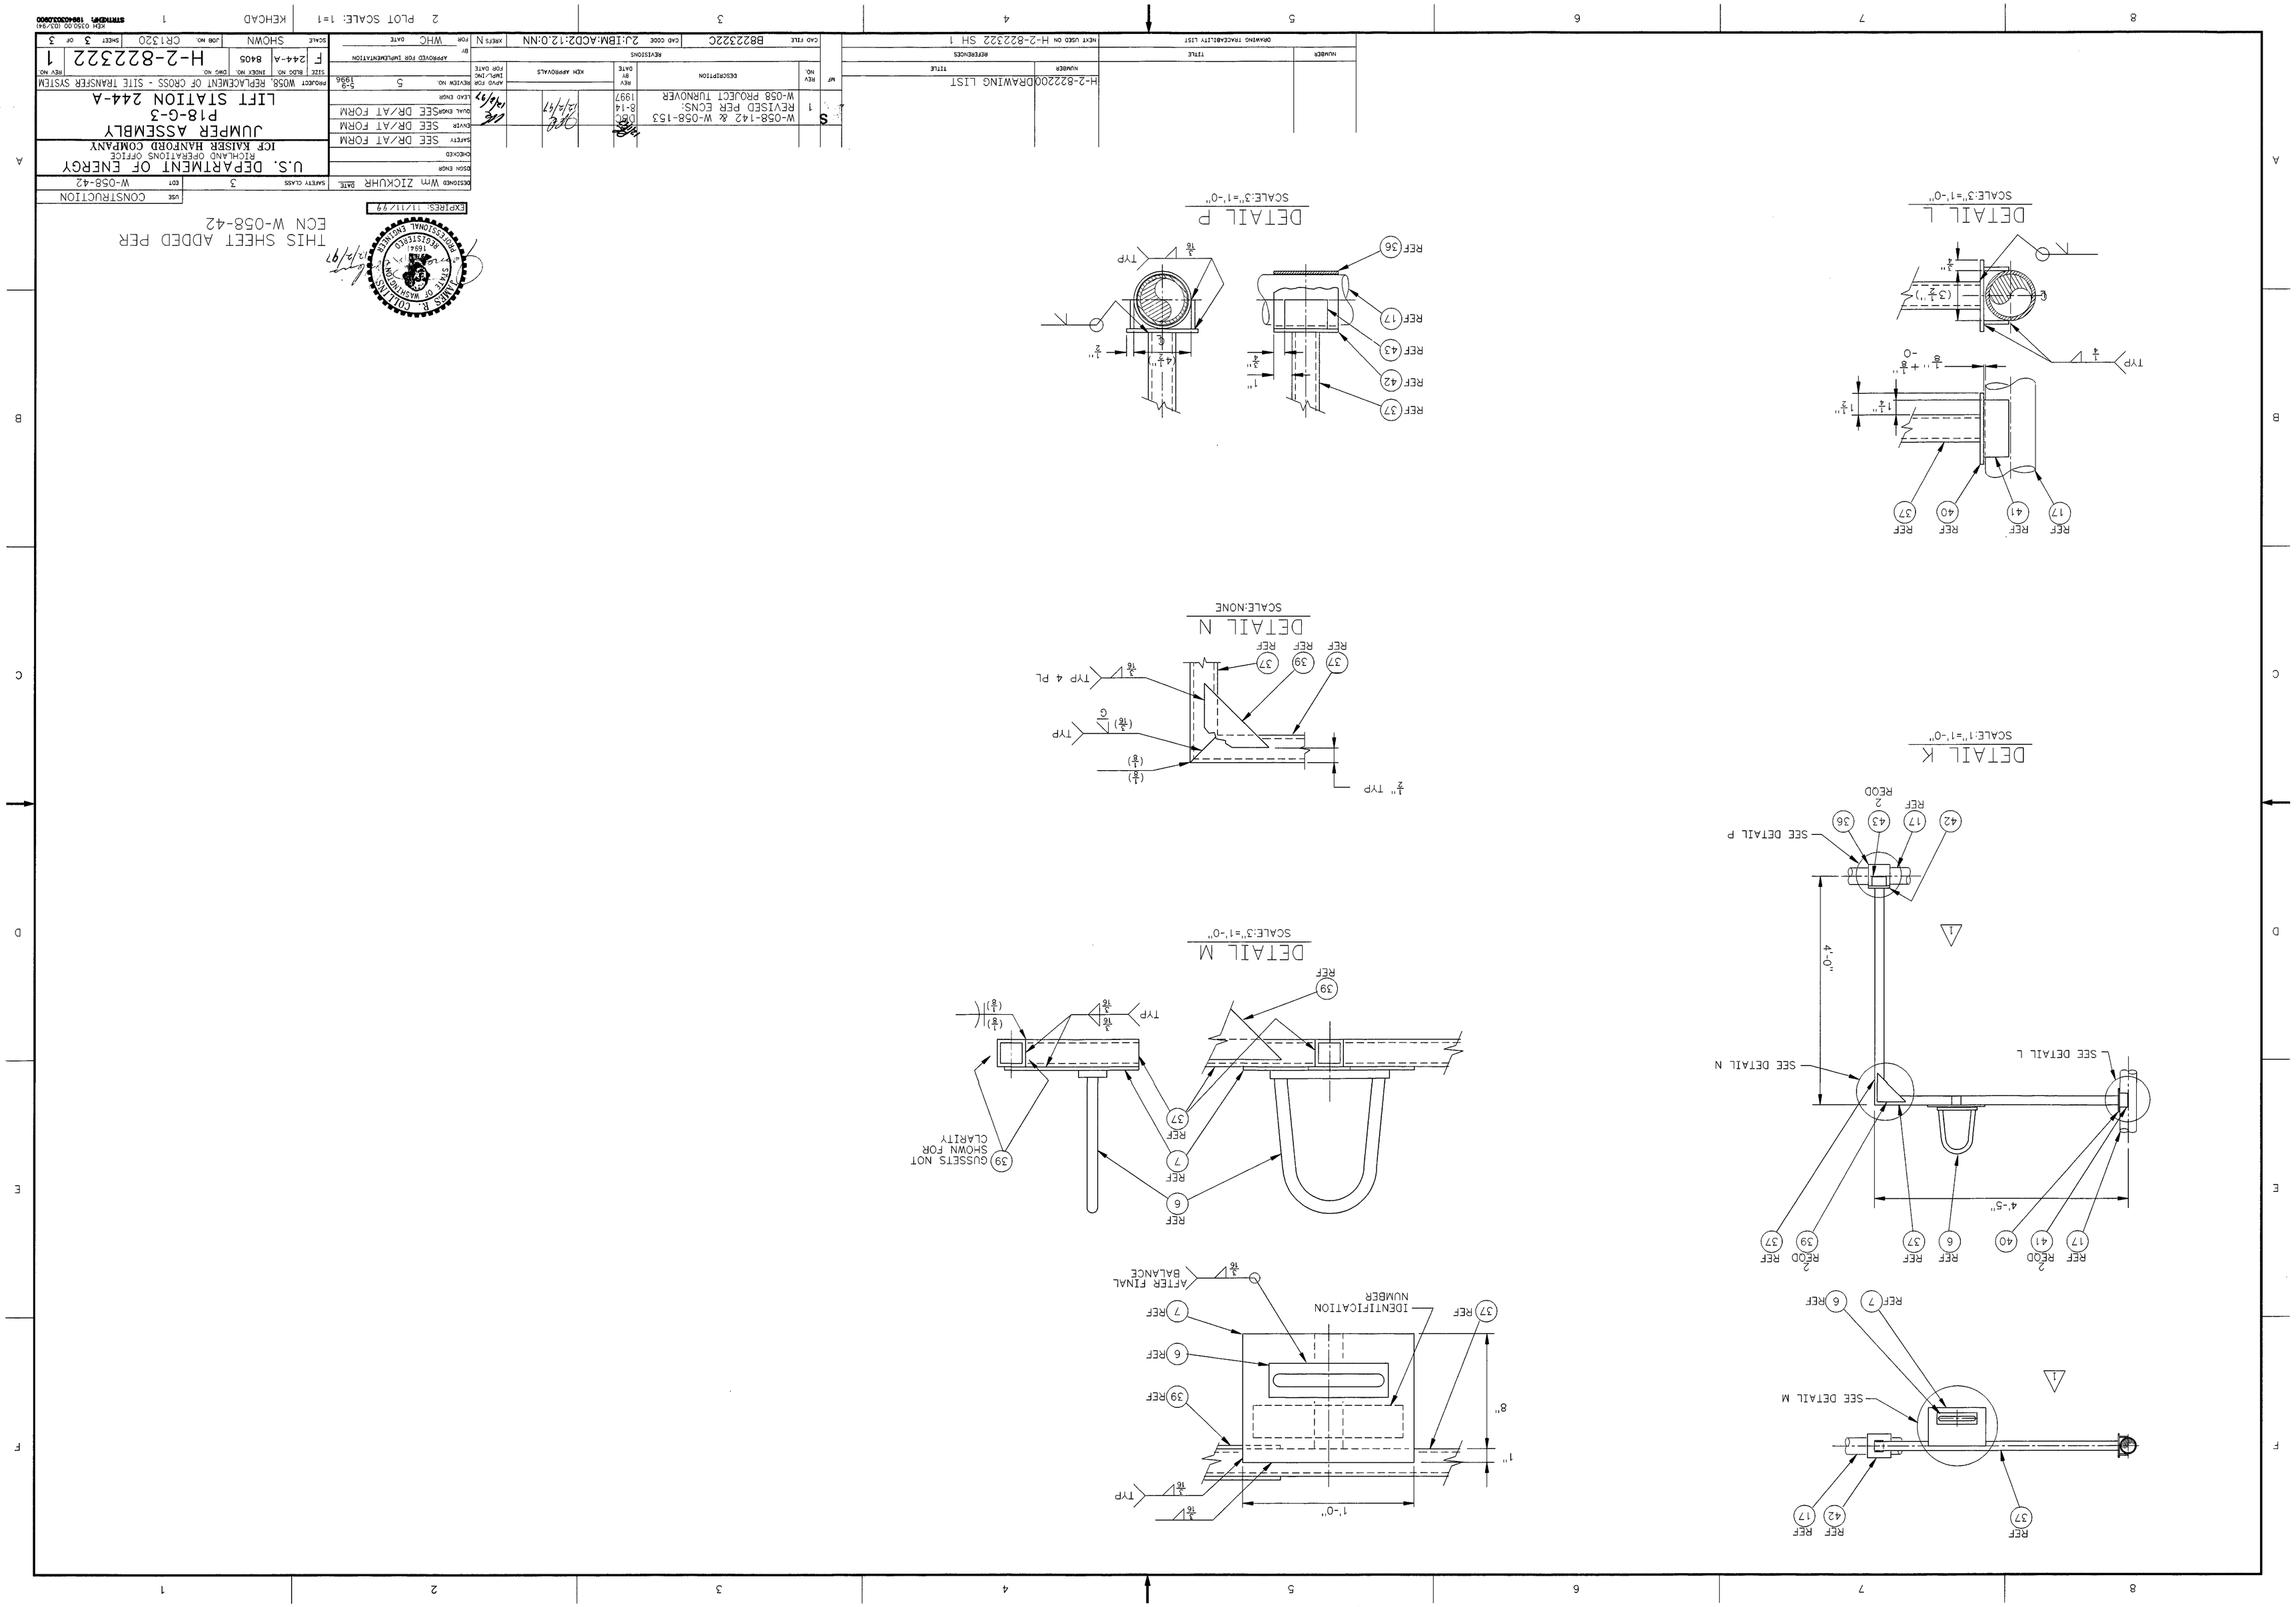

THIS SHEET ADDED PER ECN W-058-42

EXPIRES: 11/11/99

USE	CONSTRUCTION
SAFETY CLASS	3
EDT	W-058-42

U.S. DEPARTMENT OF ENERGY
RICHLAND OPERATIONS OFFICE
ICF KAISER HANFORD COMPANY

JUMPER ASSEMBLY
P18-G-3
LIFT STATION 244-A

PROJECT W058, REPLACEMENT OF CROSS - SITE TRANSFER SYSTEM

SIZE	BLDG NO.	INDEX NO.	DWG NO.	REV NO.
F	244-A	8405	H-2-822322	1

SCALE SHOWN JOB NO. CR1320 SHEET 3 OF 3

DESIGNED Wm ZICKUHR DATE
DESIGN ENGR
CHECKED
SAFETY SEE DR/AT FORM
DIVIS SEE DR/AT FORM
QUAL ENGR SEE DR/AT FORM
LEAD ENGR
REVIEW NO. 5 5-9 1996
APPROVED FOR IMPLEMENTATION
BY WHC DATE
FOR

MF	REV NO.	DESCRIPTION	REV BY DATE	KEY APPROVALS	APVD FOR IMPL/IMC FOR DATE
S	1	W-058-142 & W-058-153 REVISED PER ECNS: W-058 PROJECT TURNOVER	DEC 8-14 1997		12/2/97

CAD FILE B822322C CAD CODE 2J:IBM:ACD2:12.0:NN XREF'S N

NEXT USED ON H-2-822322 SH 1

DRAWING TRACEABILITY LIST

REFERENCES

NUMBER	TITLE
H-2-822200	DRAWING LIST

REVISIONS

NUMBER	TITLE
H-2-822200	DRAWING LIST

PLOT SCALE: 1=1 KENCAD

STRIKEMP 1994030030000