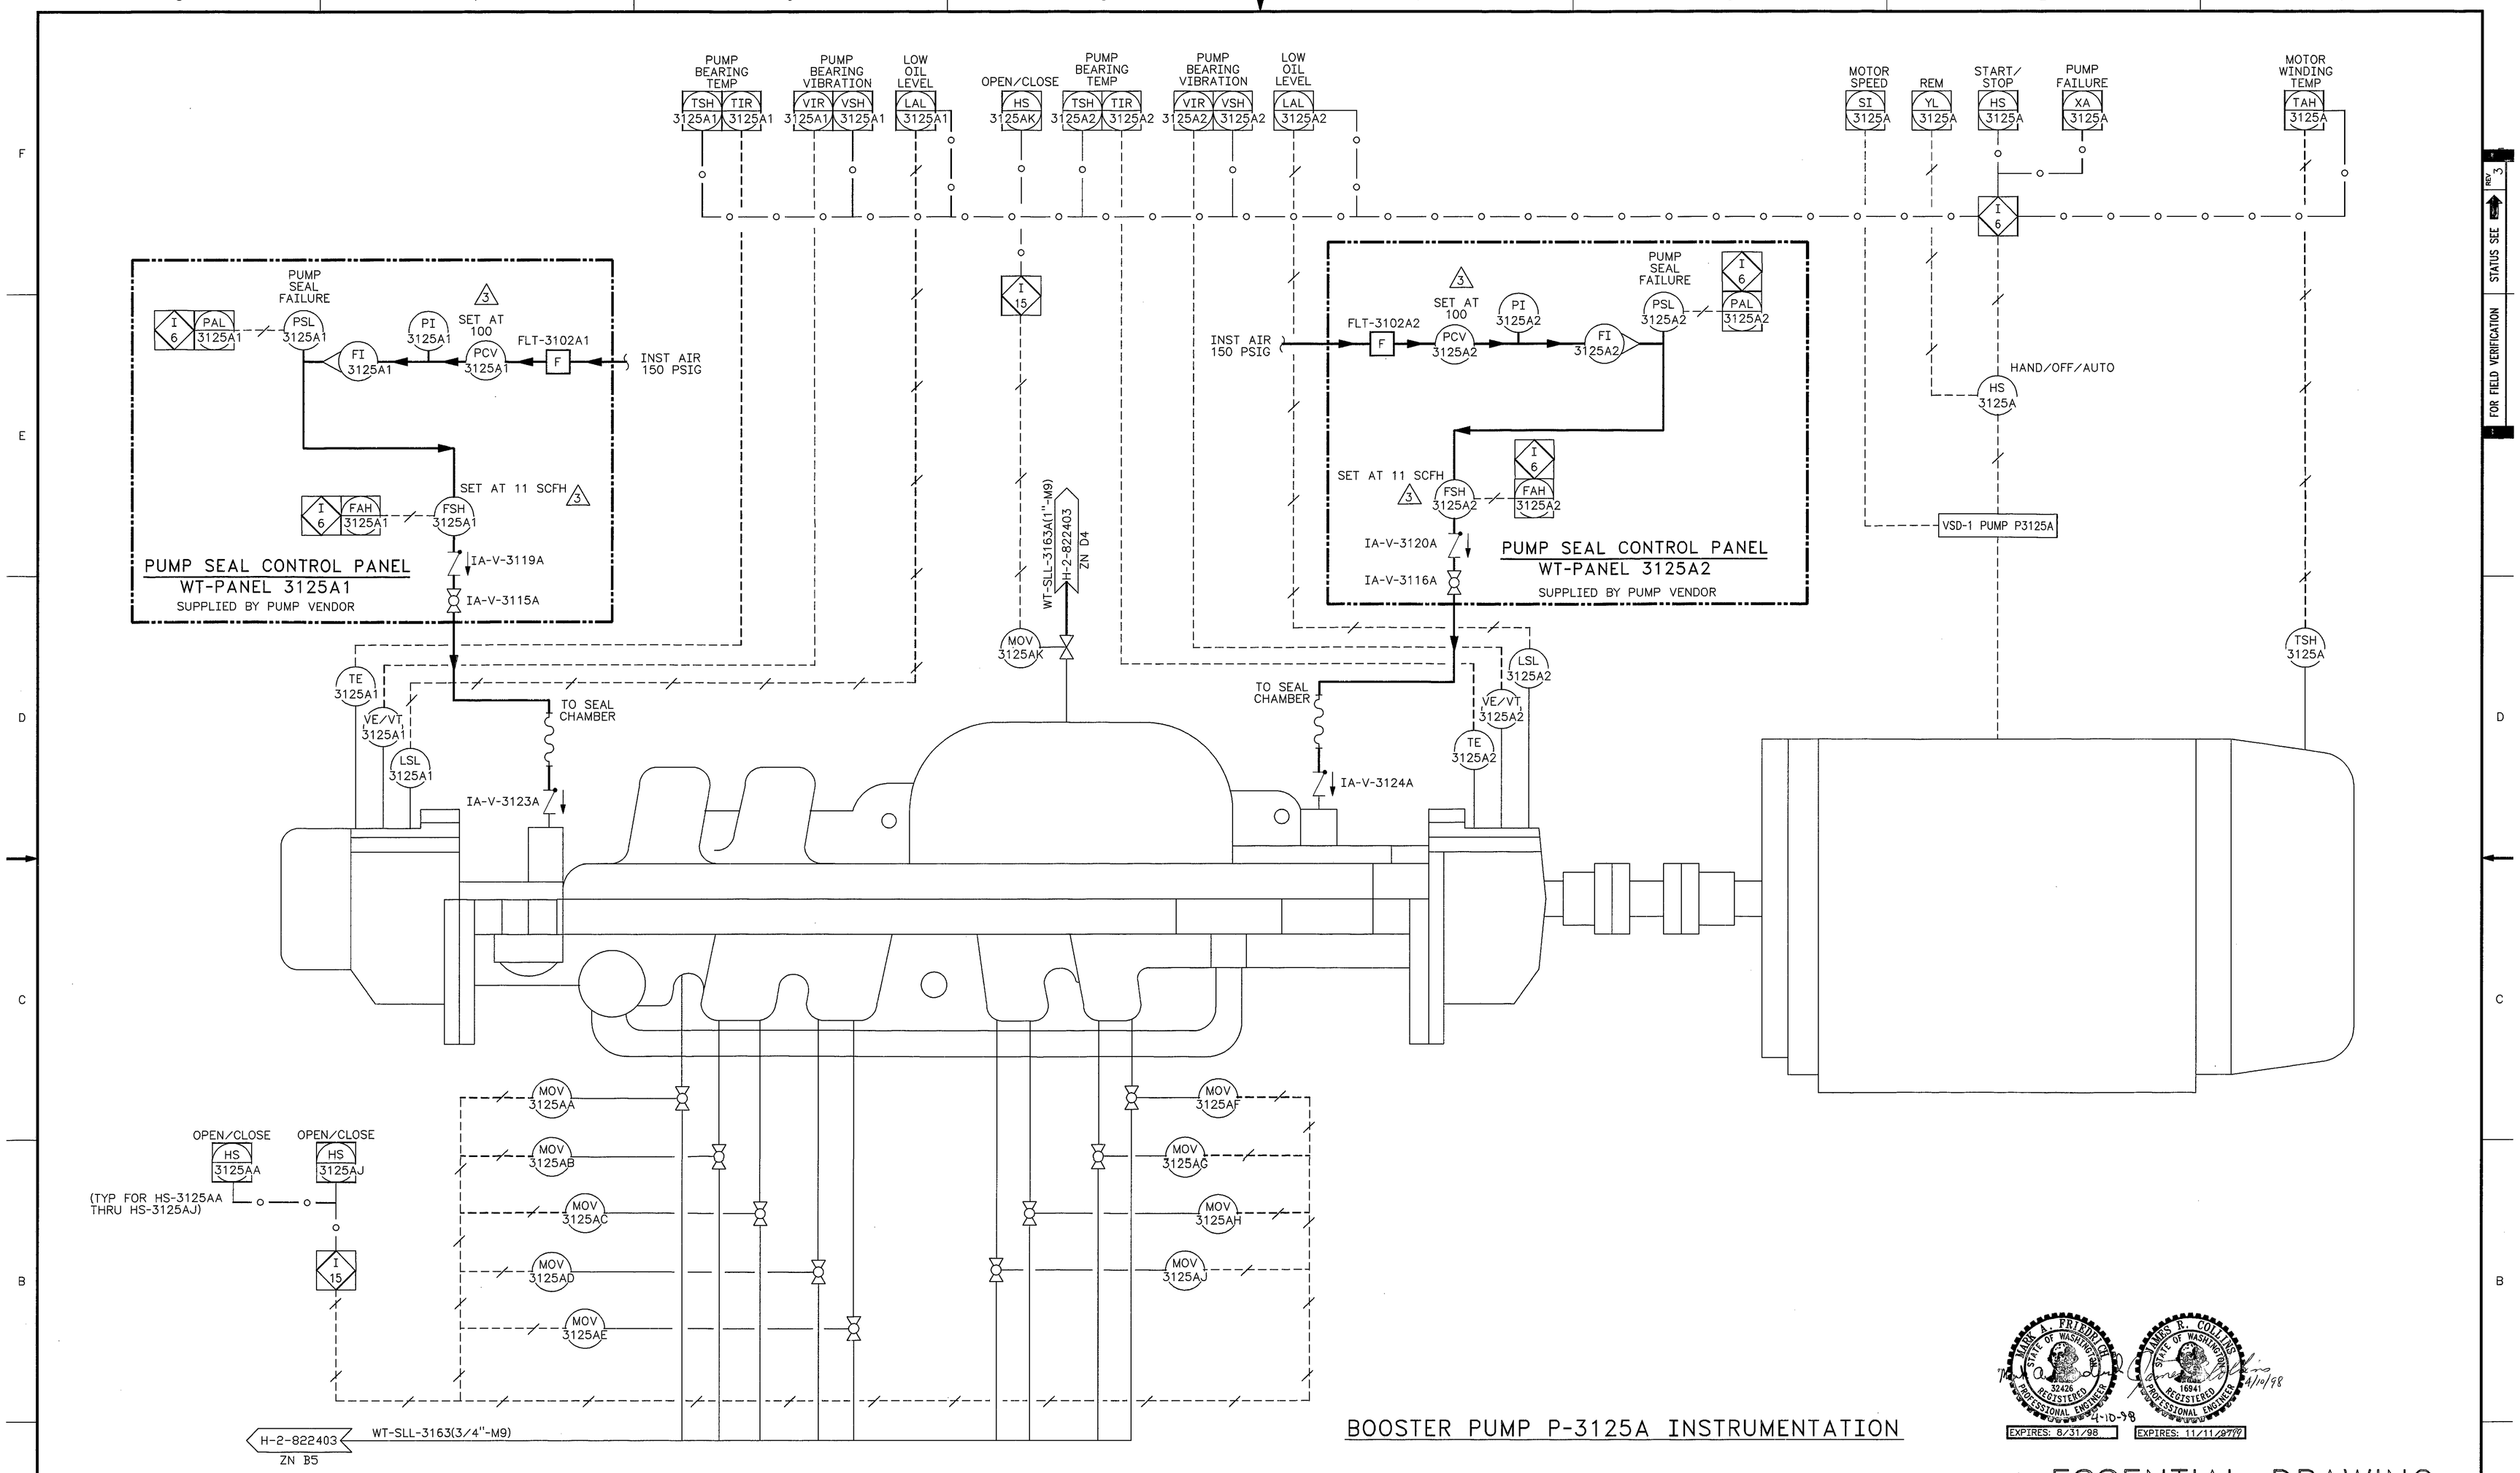

BOOSTER PUMP P-3125A INSTRUMENTATION

MARK A. FRIEDRICH, STATE OF WASHINGTON, 32426, REGISTERED PROFESSIONAL ENGINEER, 4-10-98, EXPIRES: 8/31/98

JAMES R. COLLINS, STATE OF WASHINGTON, 16941, REGISTERED PROFESSIONAL ENGINEER, 4/10/98, EXPIRES: 11/11/97

3 ESSENTIAL DRAWING

DESIGNED	CL CLOUD	DATE	
DSGN ENGR	MA FRIEDRICH	10-10 1995	
CHECKED	RJ LAMOUREX	3-1 1996	
SAFETY	SEE DR/AT FORM		
ENVIR	SEE DR/AT FORM		
QUAL ENGR	SEE DR/AT FORM		
LEAD ENGR	MA FRIEDRICH	3-1 1996	
REVIEW NO.	6	3-1 1996	
APPROVED FOR IMPLEMENTATION BY	CARL VAN KATWIJK		
FOR	WHC	DATE	3-13-96

SAFETY CLASS 2, SEE NOTE 1

USE CONSTRUCTION

EDT 612970

M U.S. DEPARTMENT OF ENERGY
RICHLAND OPERATIONS OFFICE
ICF KAISER HANFORD COMPANY

P&ID

PROJECT W058 REPLACEMENT OF CROSS-SITE TRANSFER SYSTEM

SIZE	BLDG NO.	INDEX NO.	DWG NO.	REV NO.
F	200W 200E	7004	H-2-822400	3

SCALE NONE | JOB NO. CR1320 | SHEET 2 OF 3

MF	REV NO.	DESCRIPTION	REV BY DATE	KEH APPROVALS	APVD FOR IMPL/INC FOR DATE
	3	382, AND 641235 INCORPORATED ECN W058-375, W-058 PROJECT TURNOVER	RBM 3-11 1998	JLH 4/10/98, MAF 4-10-98	MAP 4-13-98

REVISIONS

CAD FILE B822400B | CAD CODE 2J:IBM:ACD2:12.0:NN | XREFS N

NUMBER	TITLE

DRAWING TRACEABILITY LIST

NUMBER	TITLE

REFERENCES

NEXT USED ON

2 PLOT SCALE: 1=1 | KEHCAD | 1

KEH 0350.00 (03/94)
STRTKENF: 19940303.0900

FOR FIELD VERIFICATION | STATUS SEE | REV 3