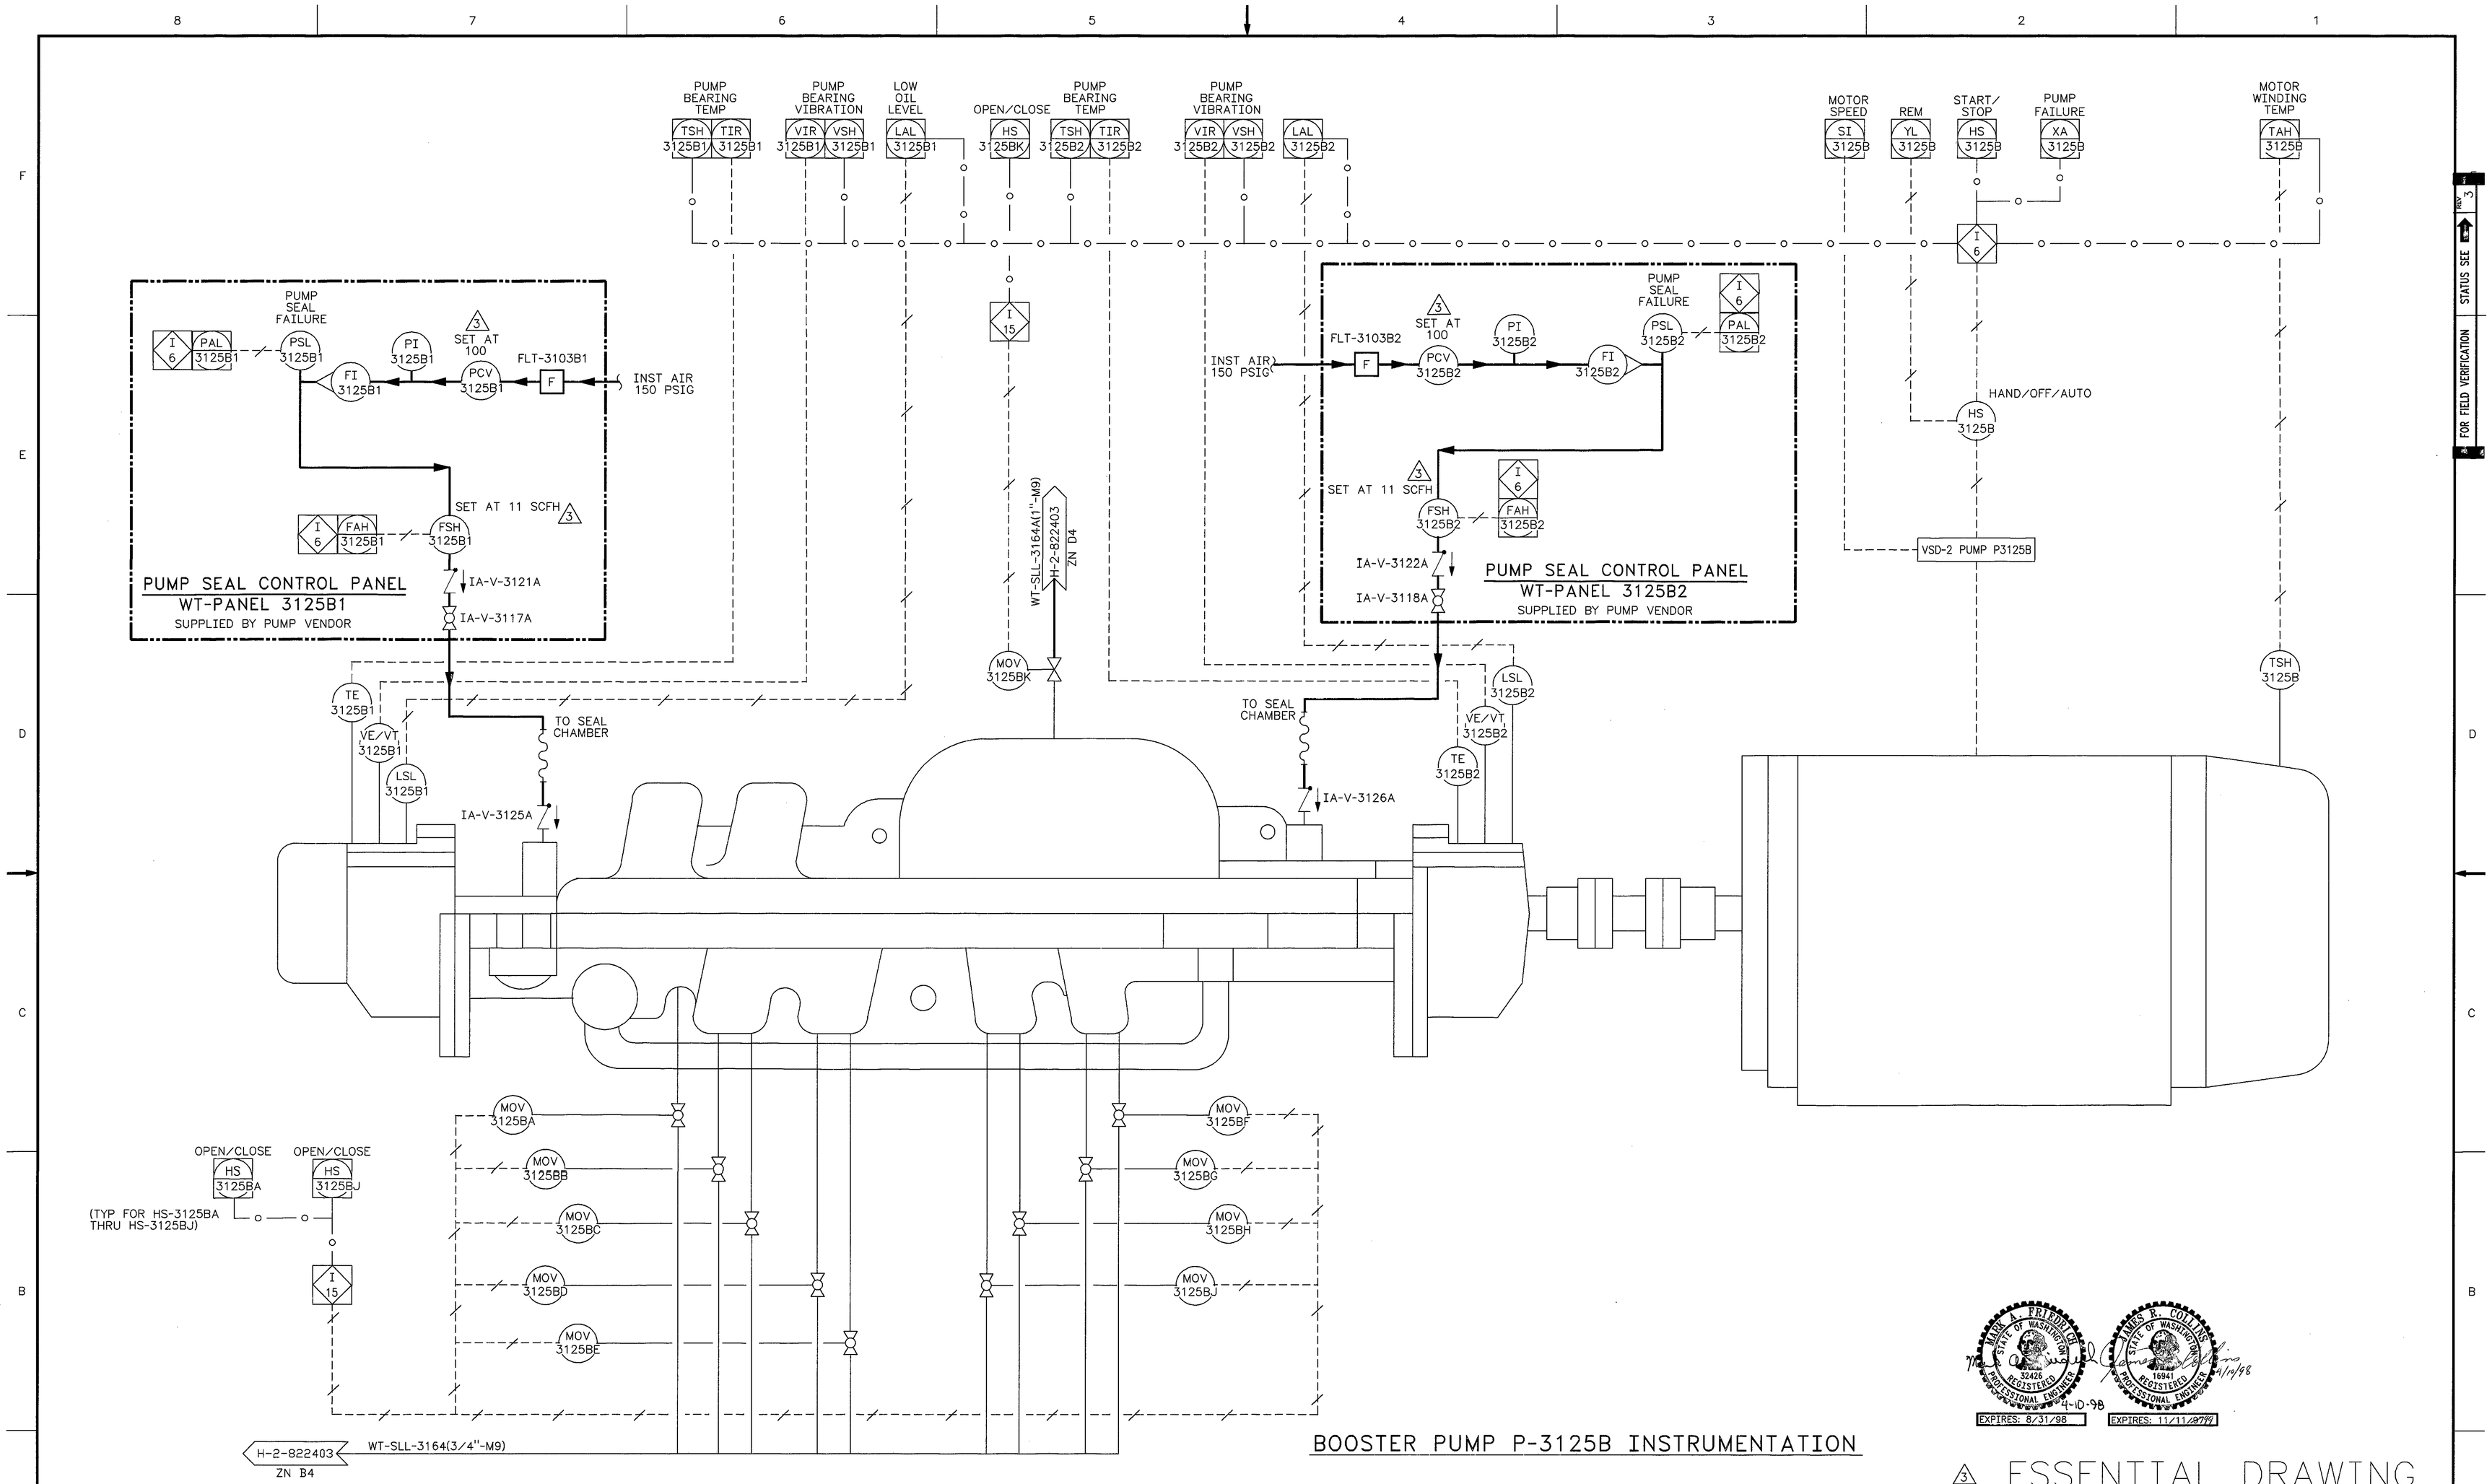

BOOSTER PUMP P-3125B INSTRUMENTATION

MARK A. FRIEDRICH, STATE OF WASHINGTON, 32426, REGISTERED PROFESSIONAL ENGINEER, 4-10-98, EXPIRES: 8/31/98

JAMES R. COLLINS, STATE OF WASHINGTON, 16941, REGISTERED PROFESSIONAL ENGINEER, 4/10/98, EXPIRES: 11/11/99

3 ESSENTIAL DRAWING

DESIGNED	CL CLOUD	DATE	
DSGN ENGR	MA FRIEDRICH	3-1-1996	
CHECKED	RJ LAMOUREUX	3-1-1996	
SAFETY	SEE DR/AT FORM		
ENVIR	SEE DR/AT FORM		
QUAL ENGR	SEE DR/AT FORM		
LEAD ENGR	MA FRIEDRICH	3-1-1996	
REVIEW NO.	4	2-26-1996	
APPROVED FOR IMPLEMENTATION BY	CARL VAN KATWIJK		
FOR	WHC	DATE	3-13-96

SAFETY CLASS	2, SEE NOTE 1
USE	CONSTRUCTION
EDT	612970

M U.S. DEPARTMENT OF ENERGY
RICHLAND OPERATIONS OFFICE
ICF KAISER HANFORD COMPANY

P&ID

PROJECT W058 REPLACEMENT OF CROSS-SITE TRANSFER SYSTEM

SIZE	BLDG NO.	INDEX NO.	DWG NO.	REV NO.
F	200W 200E	7004	H-2-822400	3

SCALE NONE | JOB NO. CR1320 | SHEET 3 OF 3

MF	REV NO.	DESCRIPTION	REV BY DATE	KEH APPROVALS	APVD FOR IMPL/INC FOR DATE
	3	382, AND 641235 INCORPORATED ECN W058-375, W-058 PROJECT TURNOVER	HBM 3-11 1998	4-10-98	4-10-98

REVISIONS

CAD FILE B822400C | CAD CODE 2J:IBM:ACD2:12.0:NN | XREFS N

NUMBER	TITLE
DRAWING TRACEABILITY LIST	

NUMBER	TITLE
REFERENCES	

NEXT USED ON

PLOT SCALE: 1=1 | KEHCAD

KEH 0350.00 (03/94) STRTKEHF: 19940303.0900

FOR FIELD VERIFICATION STATUS SEE REV 3