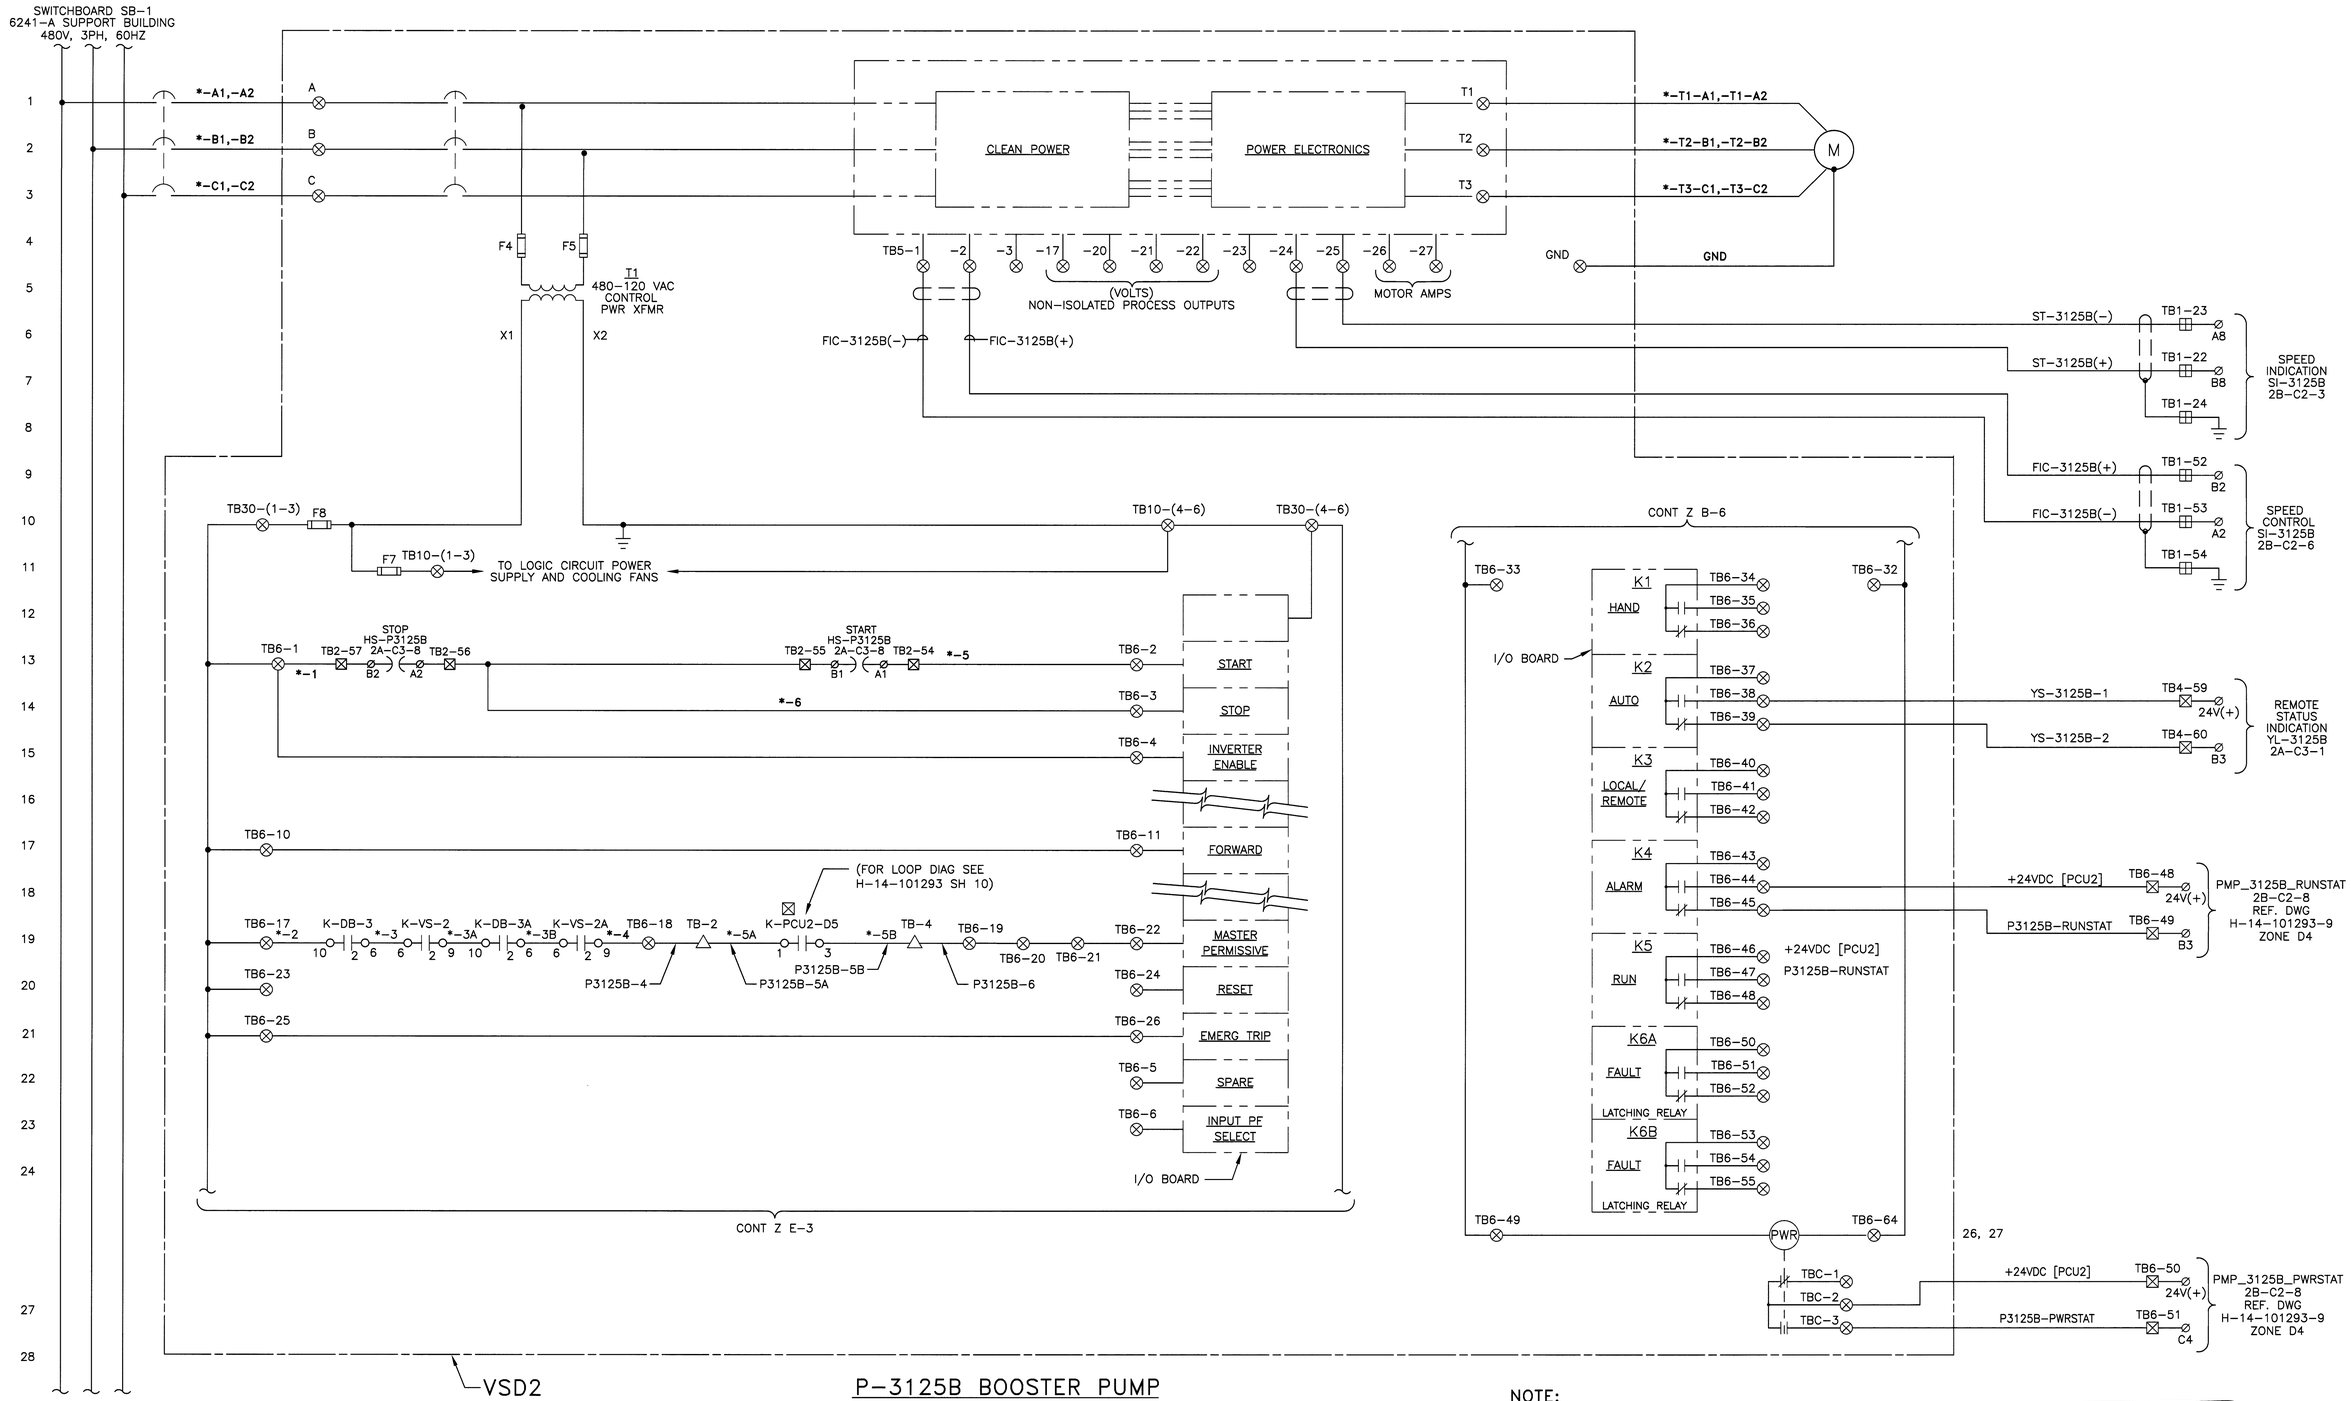

P-3125B BOOSTER PUMP

* – PREFIX WIRE NUMBERS WITH P3125B

NOTE:
SEE SHEET 1 FOR NOTES AND LEGEND.

SUPERSEDES DWG
H-14-101299-2, REV 2

DWG NO	TITLE	REFERENCES
H-2-822200	DRAWING LIST	

DRAWING TRACEABILITY LIST — NEXT USED ON

REV NO	DESCRIPTION	REV BY DATE	DRAFTING APPVD	ENGR	COMPANY
6	DIRECT REV PER ECN-11-001346	MAC 11/11	RN KYLE	CJ COLEMAN	WRPS

REVISIONS

NAME	DATE	COMPANY
DRAWN BY		
SEE REVISION 0		
ENGINEER		

U.S. DEPARTMENT OF ENERGY
Office of River Protection

ELECTRICAL
ELEMENTARY DIAGRAMS
DIVERSION BOX 6241-A

SIZE	BLDG NO	INDEX NO	DWG NO	REV
F	6241A	7502	H-2-822513	6

SCALE NONE | EDIT CR1320 | SHEET 2 OF

19549 | DOE_TB_F.DWG (01-01)

JAN 12 2012 DATE: STA: 4 HANFORD RELEASE ID: 17

DWG NO H-2-822513 SH 2 OF REV 6