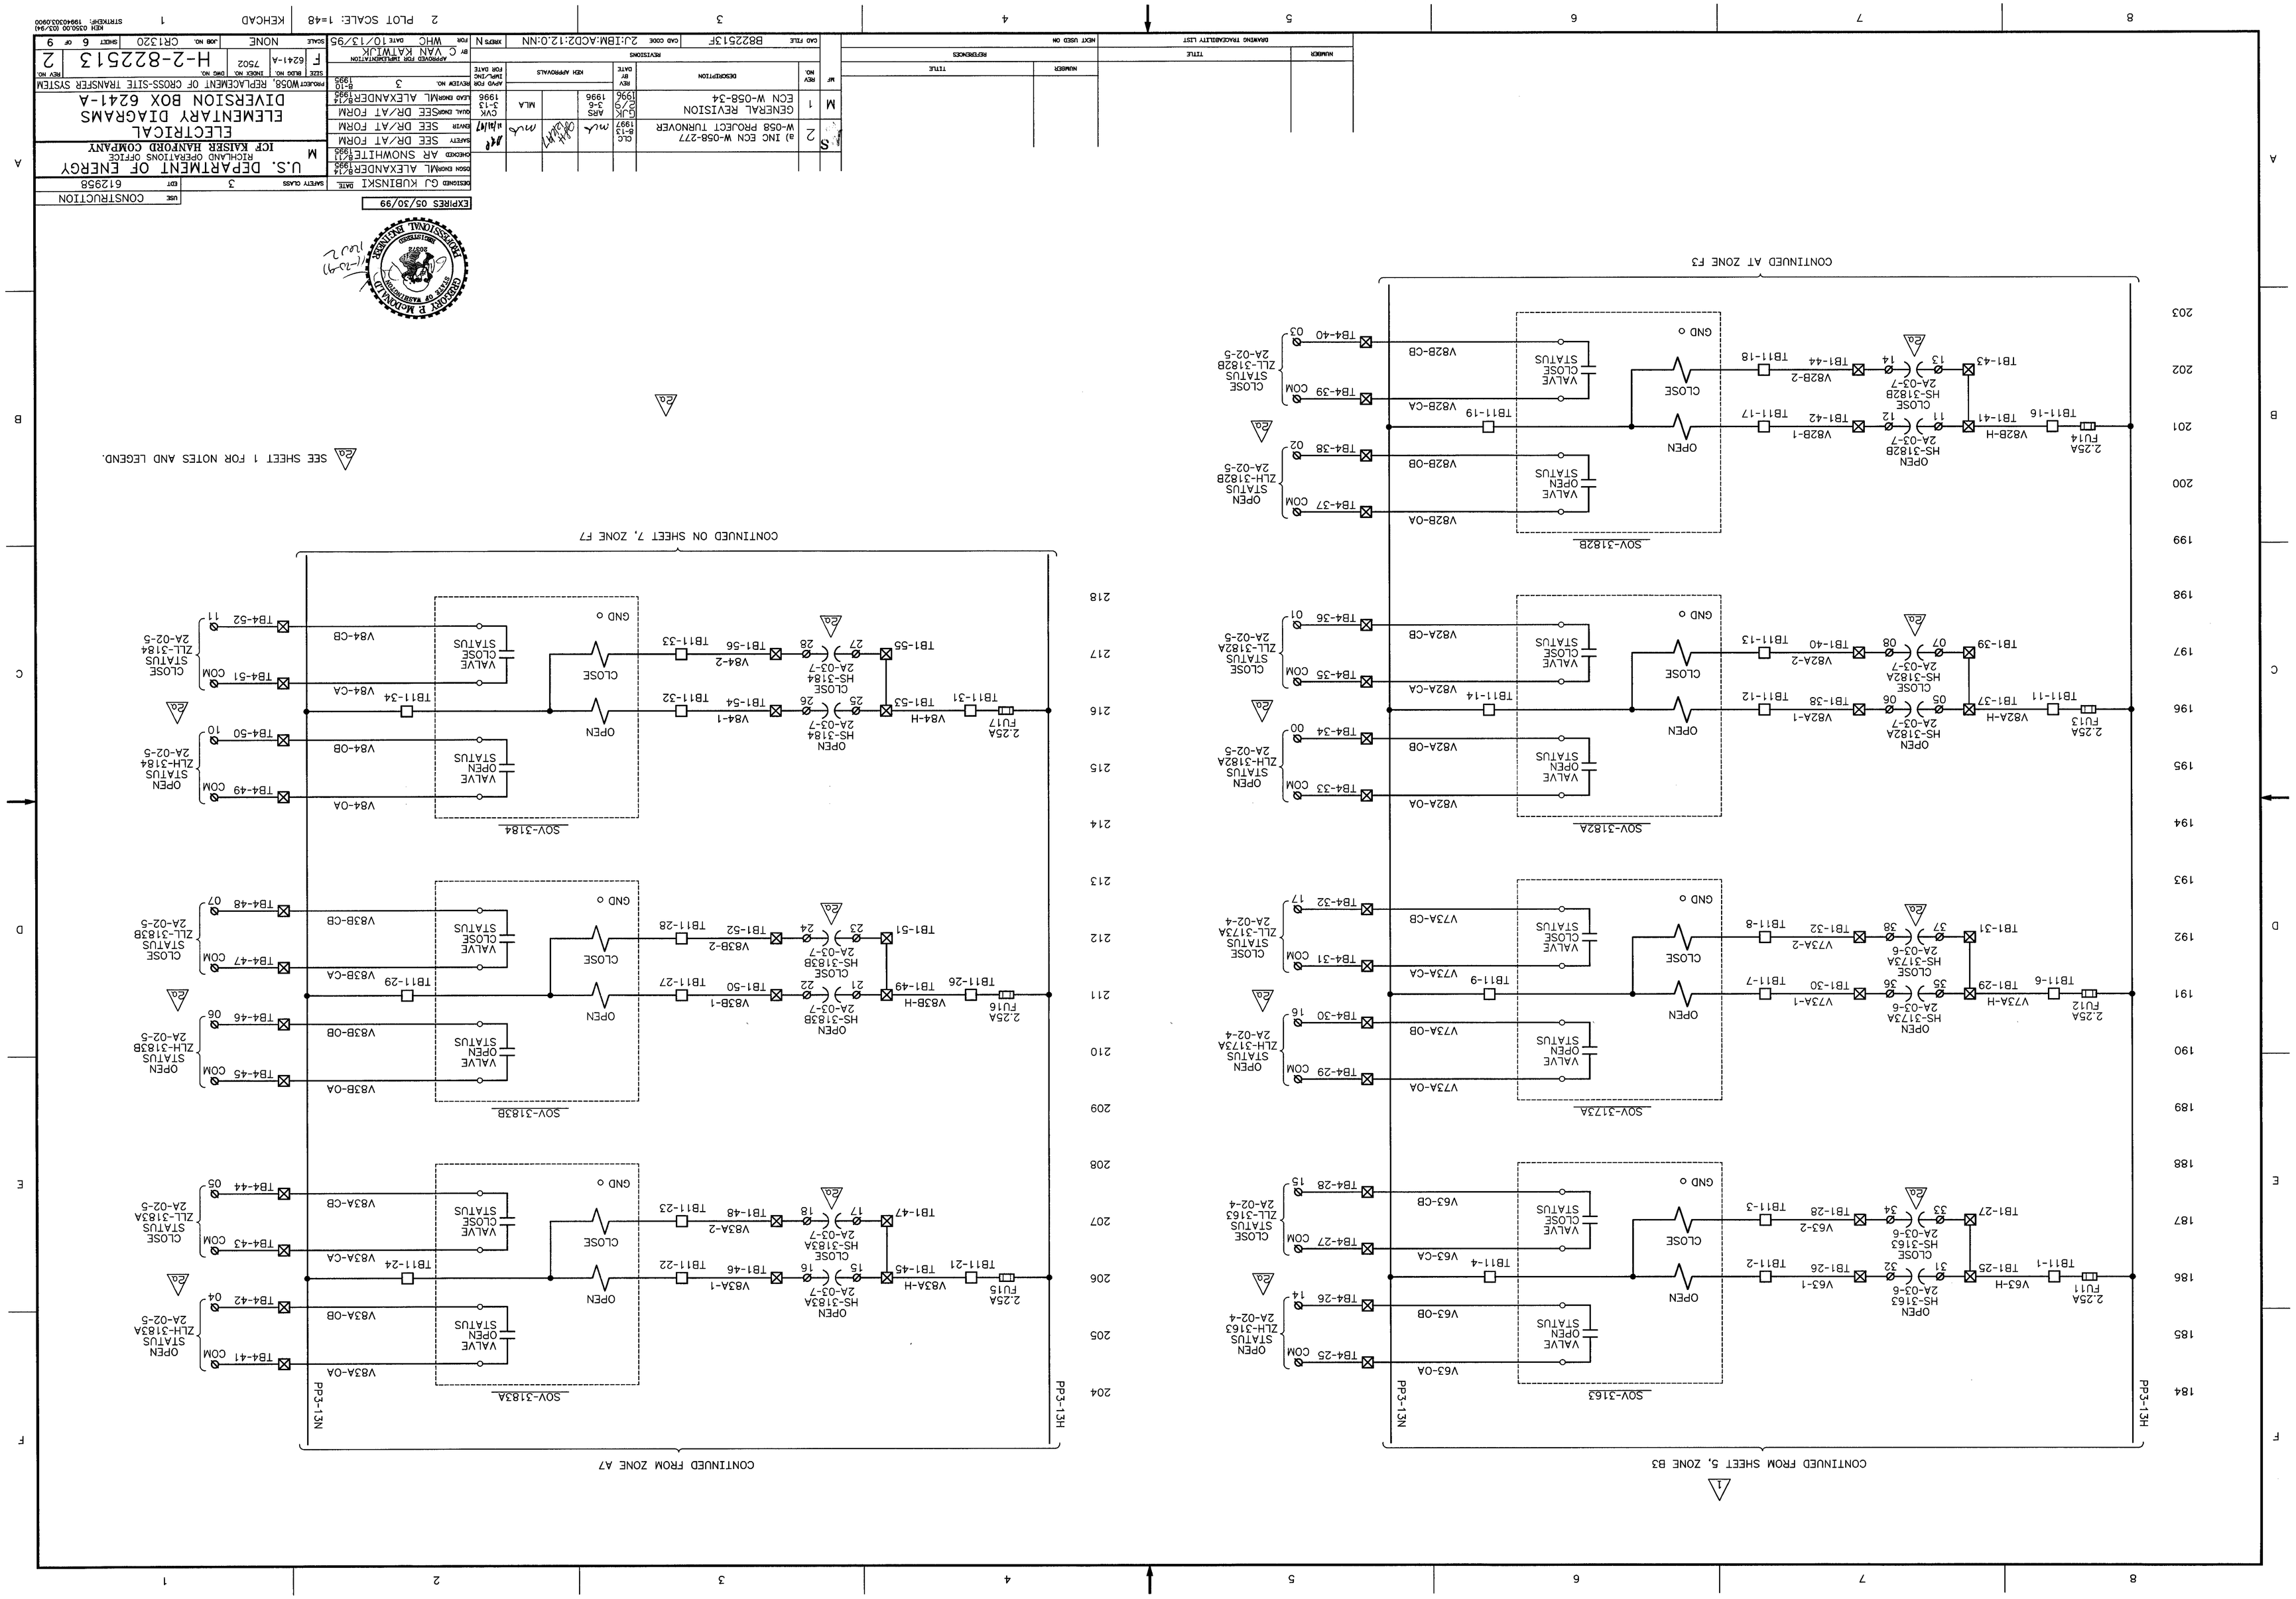

EXPIRES 05/30/99

DESIGNED CJ KUBINSKI	DATE	SAFETY CLASS 3	DWT 61295B
DRAWN EXAMINER ALEXANDER	8/14/1995		
CHECKED AR SNOWHITE	8/21/1995		
SAFETY SEE DR/RT FORM			
QUALITY SEE DR/RT FORM			
LEAD ENGINEER ALEXANDER	8/14/1995		
QUAL ENGINEER SEE DR/RT FORM			
LEAD ENGINEER ALEXANDER	8-10-1995		
APPROVED FOR INFORMATION BY C VAN KAILWIJK			
APPROVED FOR CONSTRUCTION BY WHC DATE 10/13/95			

U.S. DEPARTMENT OF ENERGY
RICHLAND OPERATIONS OFFICE
ICF KAISER HANFORD COMPANY

ELECTRICAL
ELEMENTARY DIAGRAMS
DIVERSION BOX 6241-A

PROJECT W058, REPLACEMENT OF CROSS-SITE TRANSFER SYSTEM

SIZE	BLDG NO.	INDEX NO.	DWG NO.	REV NO
F	6241-A	7502	H-2-82513	2

SCALE NONE | JOB NO. CR1320 | SHEET 6 OF 9

REV	DESCRIPTION	BY	DATE	NEW APPROVALS			APVD FOR INFORM.	APVD FOR CONSTRUCTION
2	a) INC ECN W-058-277	CLO	6-13-1997	MLA		MLA	CVW 3-13-1996	
1	GENERAL REVISION ECN W-058-34	GJK	2/9-1996	ARS 3-6-1996				

REVISIONS

CAD FILE B22513F CAD CODE 2J:IBM:ACD2:12.0:NN XREFS N

NUMBER	TITLE

DRAWING TRACEABILITY LIST

NUMBER	TITLE

REFERENCES

NEXT USED ON

PLOT SCALE: 1=48 KEHCAD 1 STRIKEDF: 1990/03/03,0900

REV 03/90.00 (03/94)